




WALL 1 - PART ELEVATION

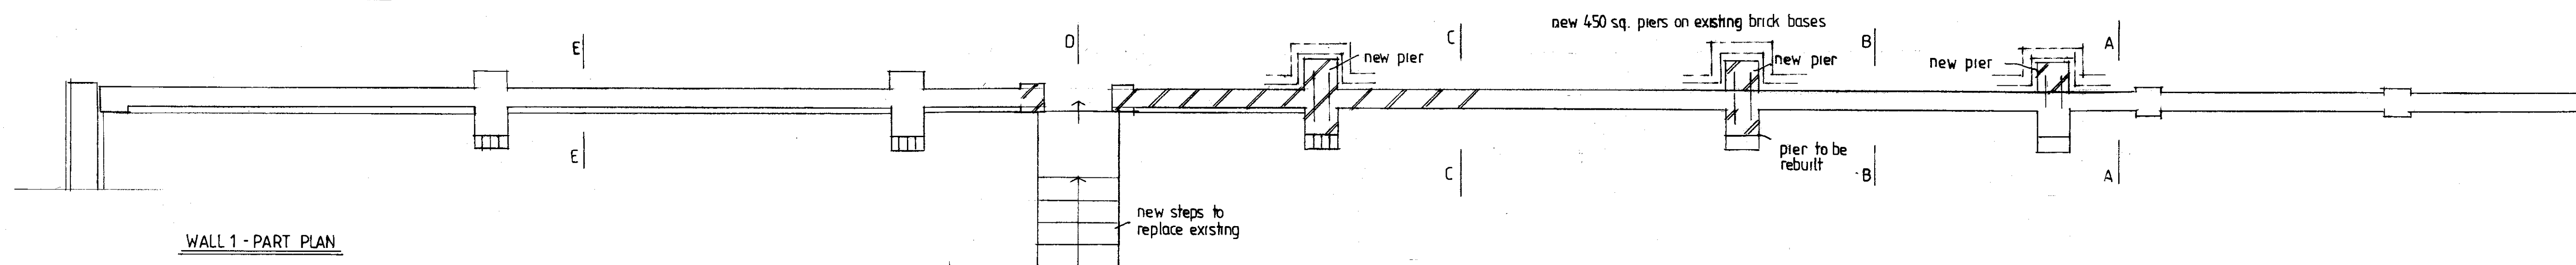


WALL 1 - PART PLAN

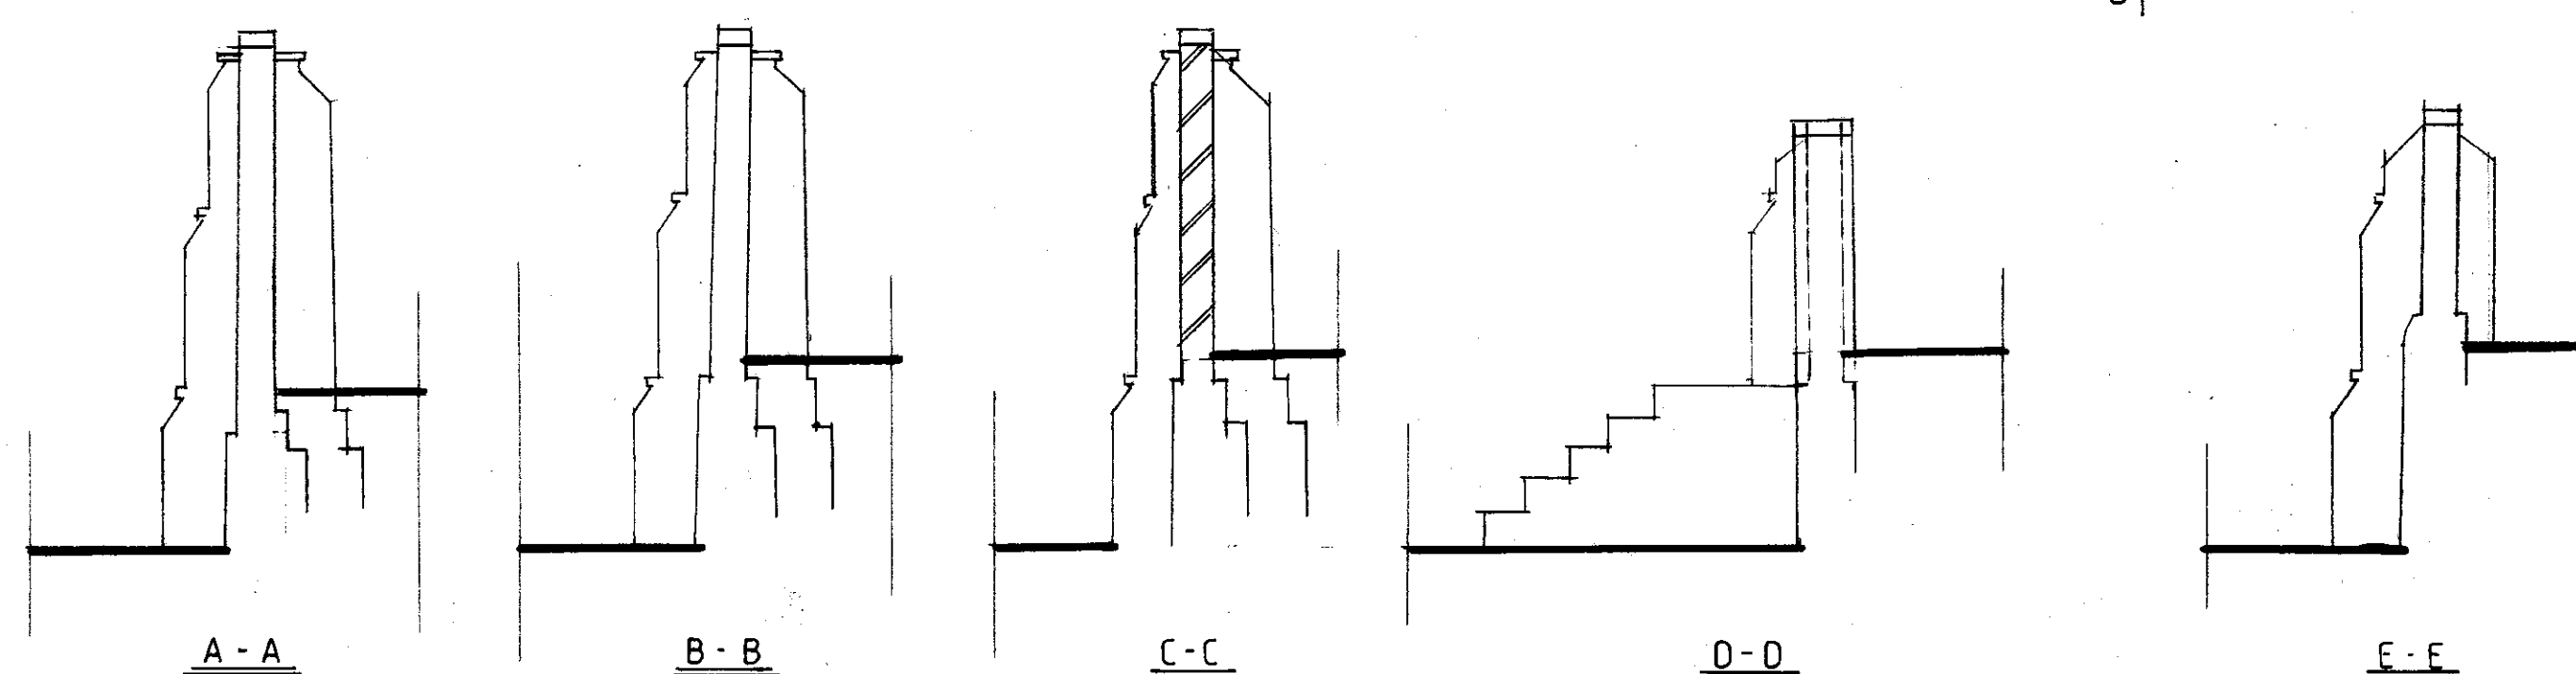


WALL 1 - SECTIONS

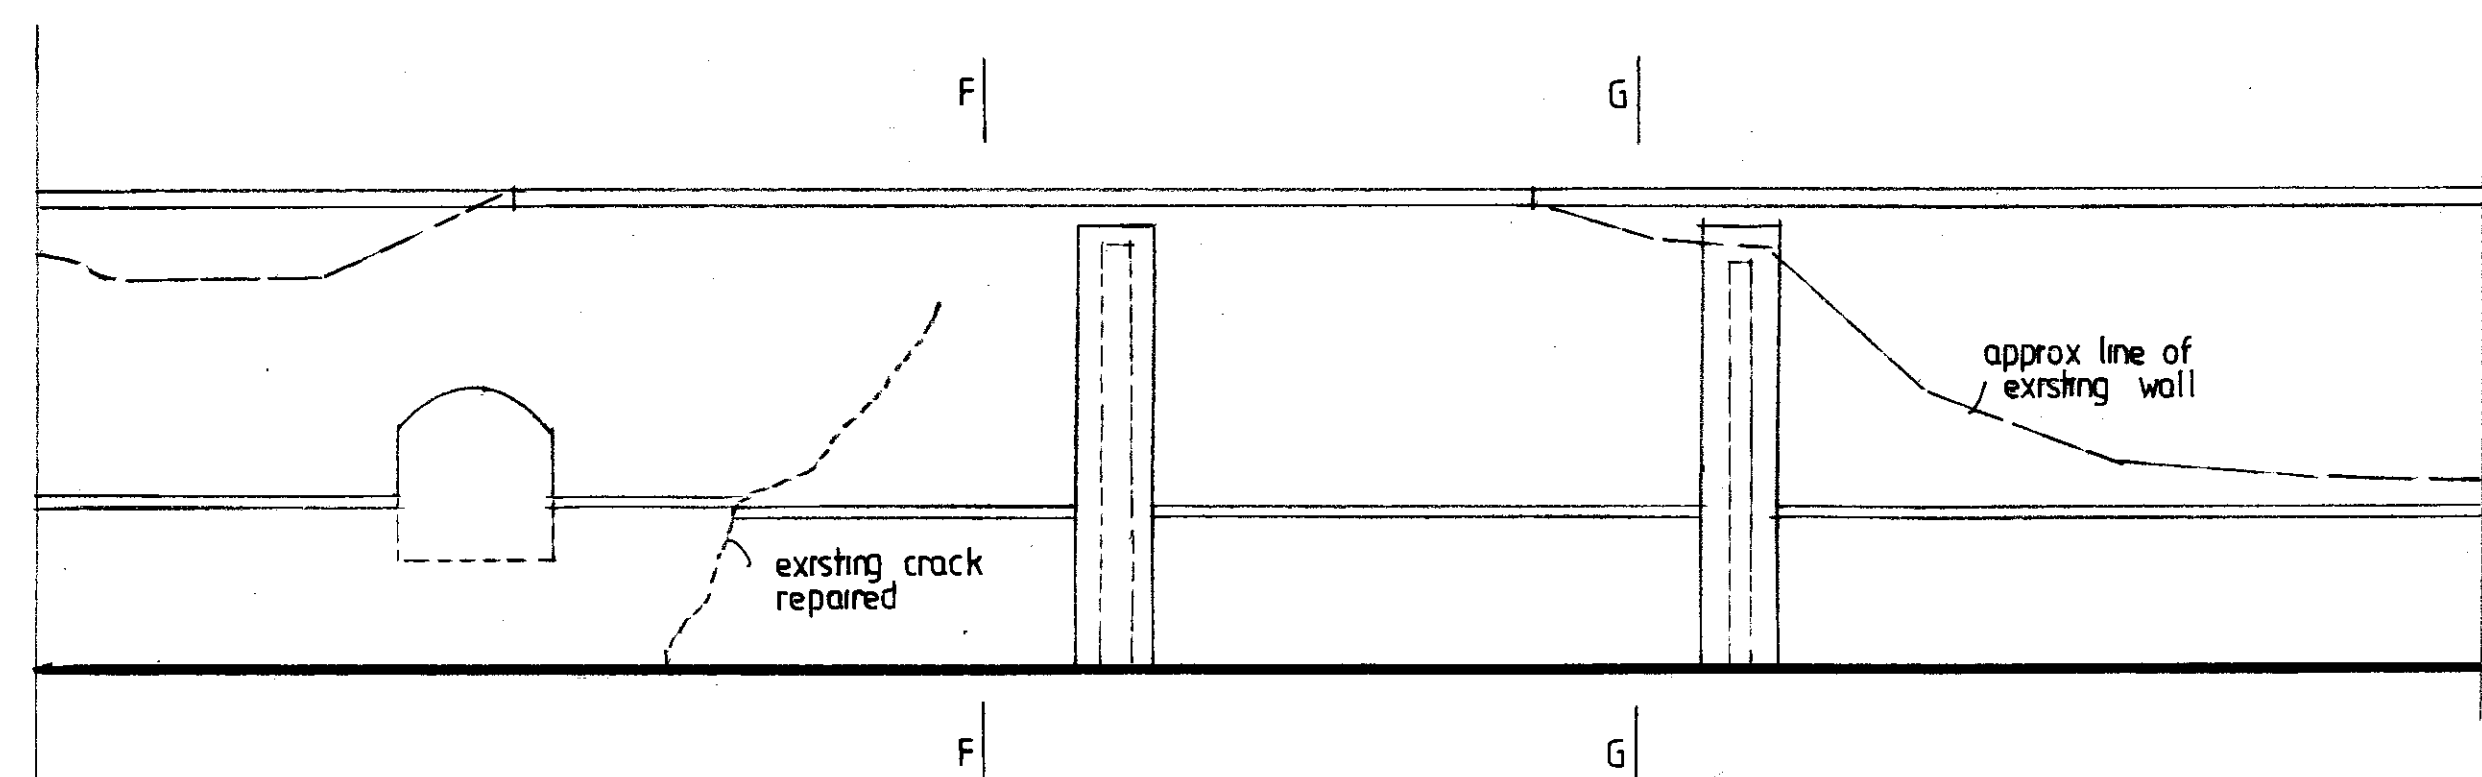

WALL 2 - PART ELEVATION

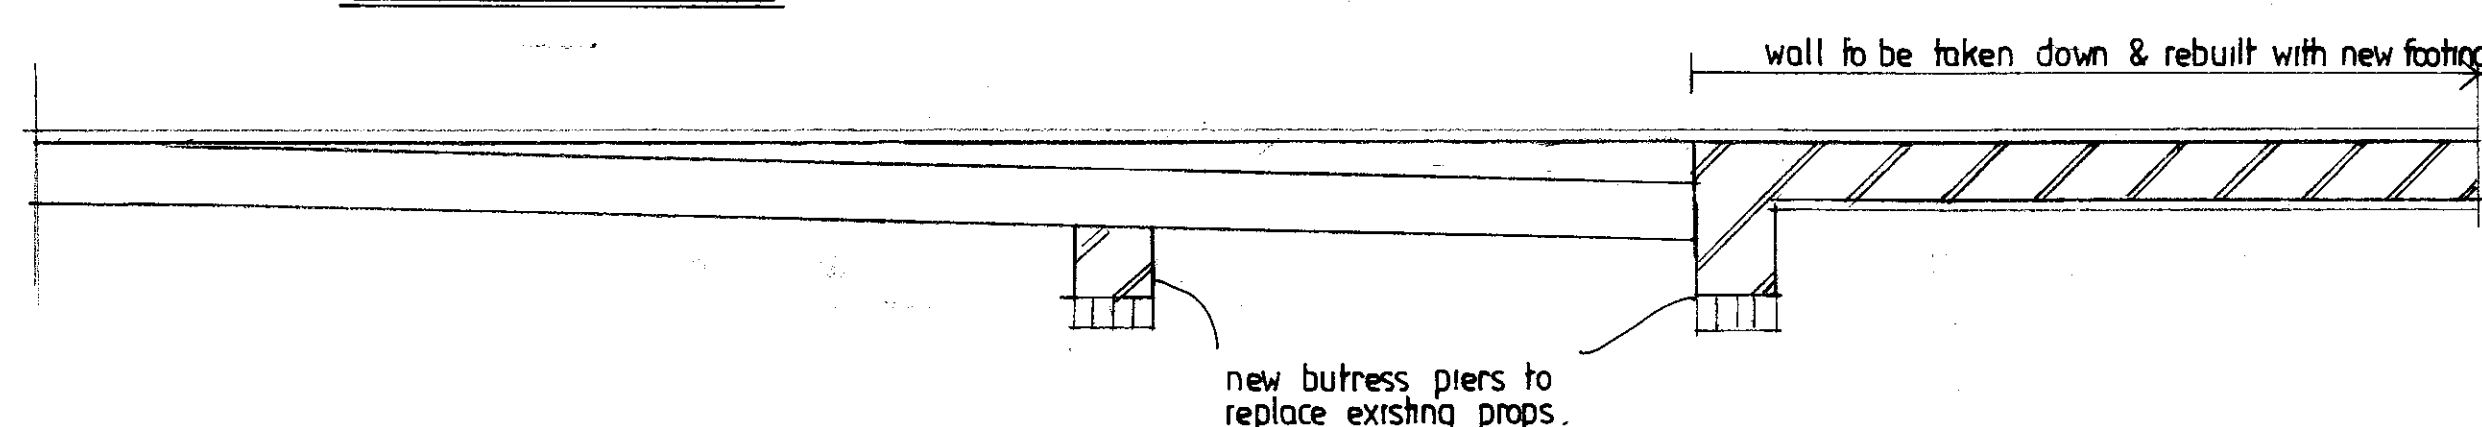

WALL 2 - PART PLAN

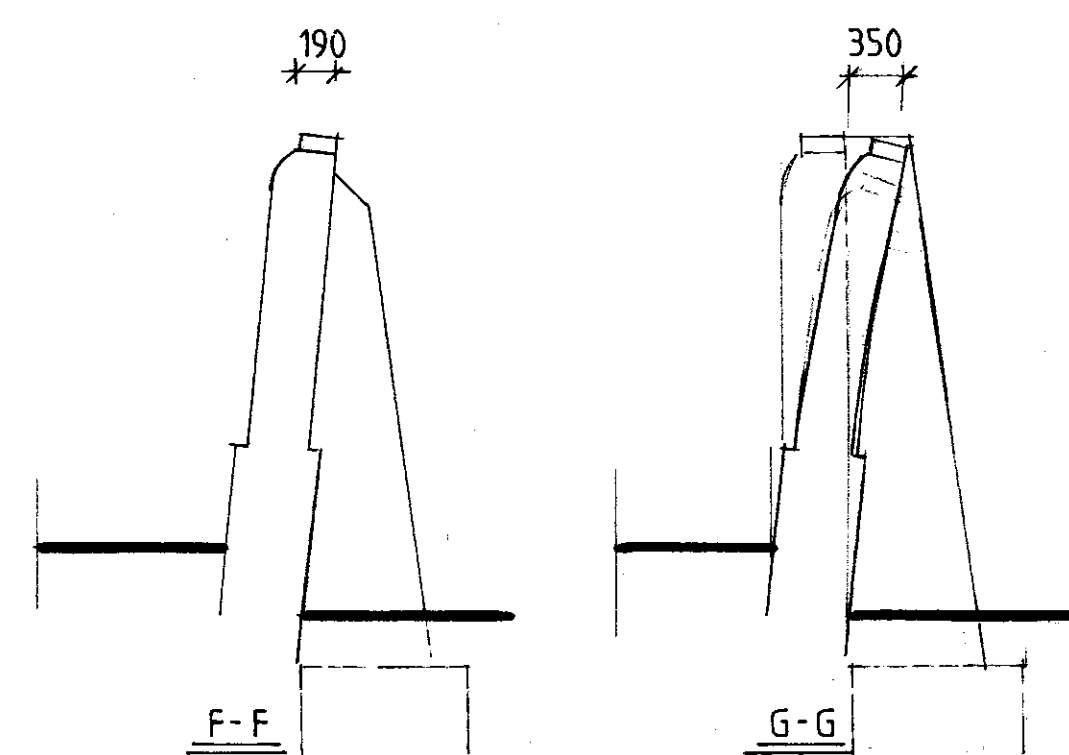

WALL 2 - SECTIONS

homeplans

Church Gardens, Church Hill, Harefield, Middlesex UB9 6DU

T: 01895 822488

E: patrick@homeplansharefield.com

W: www.homeplansharefield.com



CLIENT: MR & MRS McHUGH

PROJECT: CHURCH GARDENS
CHURCH HILL, HAREFIELD

TITLE: DETAIL PROPOSAL - ORCHARD WALLS
BUTTRESS DETAILS

DRG NO:
1600 | 31

DATE:
AUG. 2020

SCALE:
1:50 AT A1

DRAWN:

A