


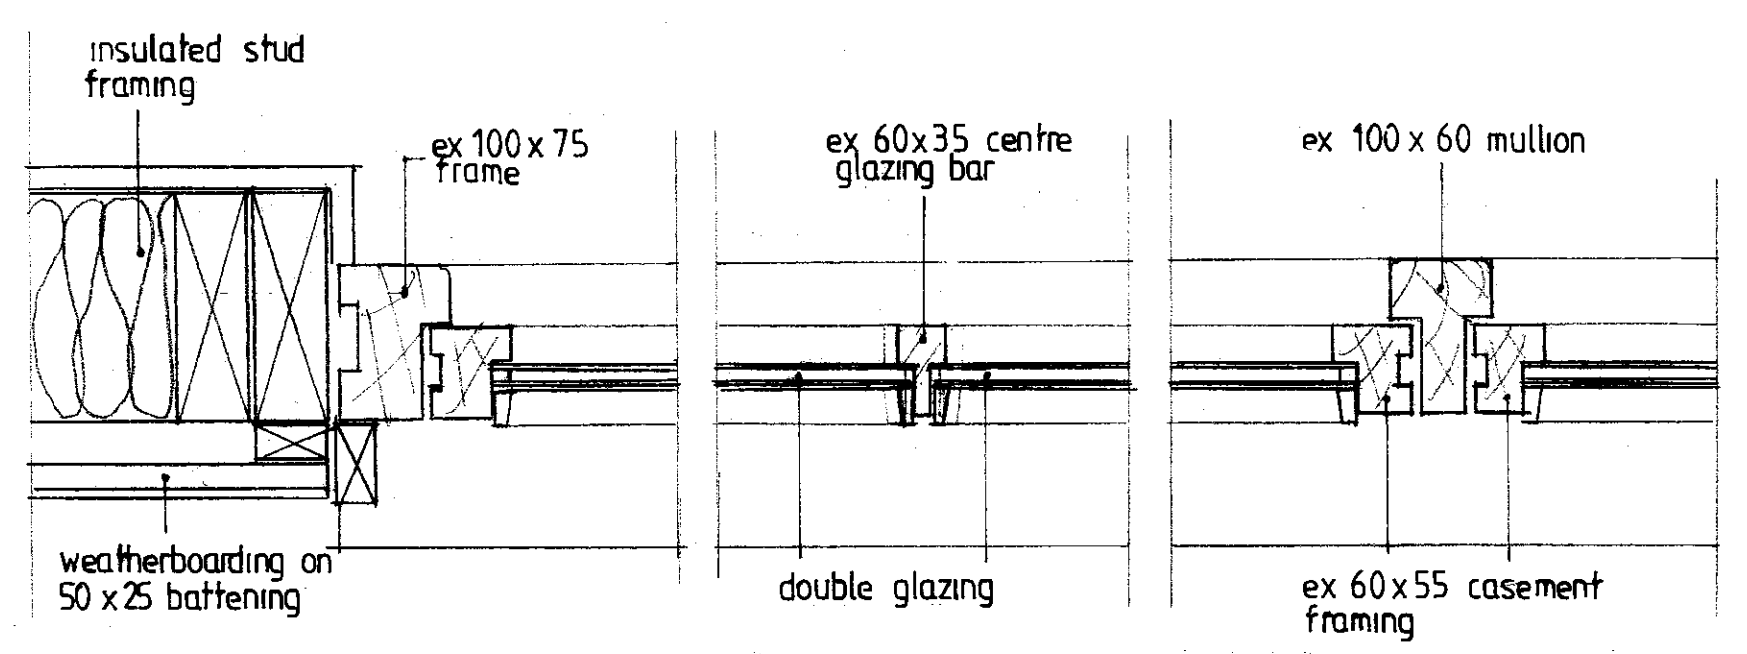


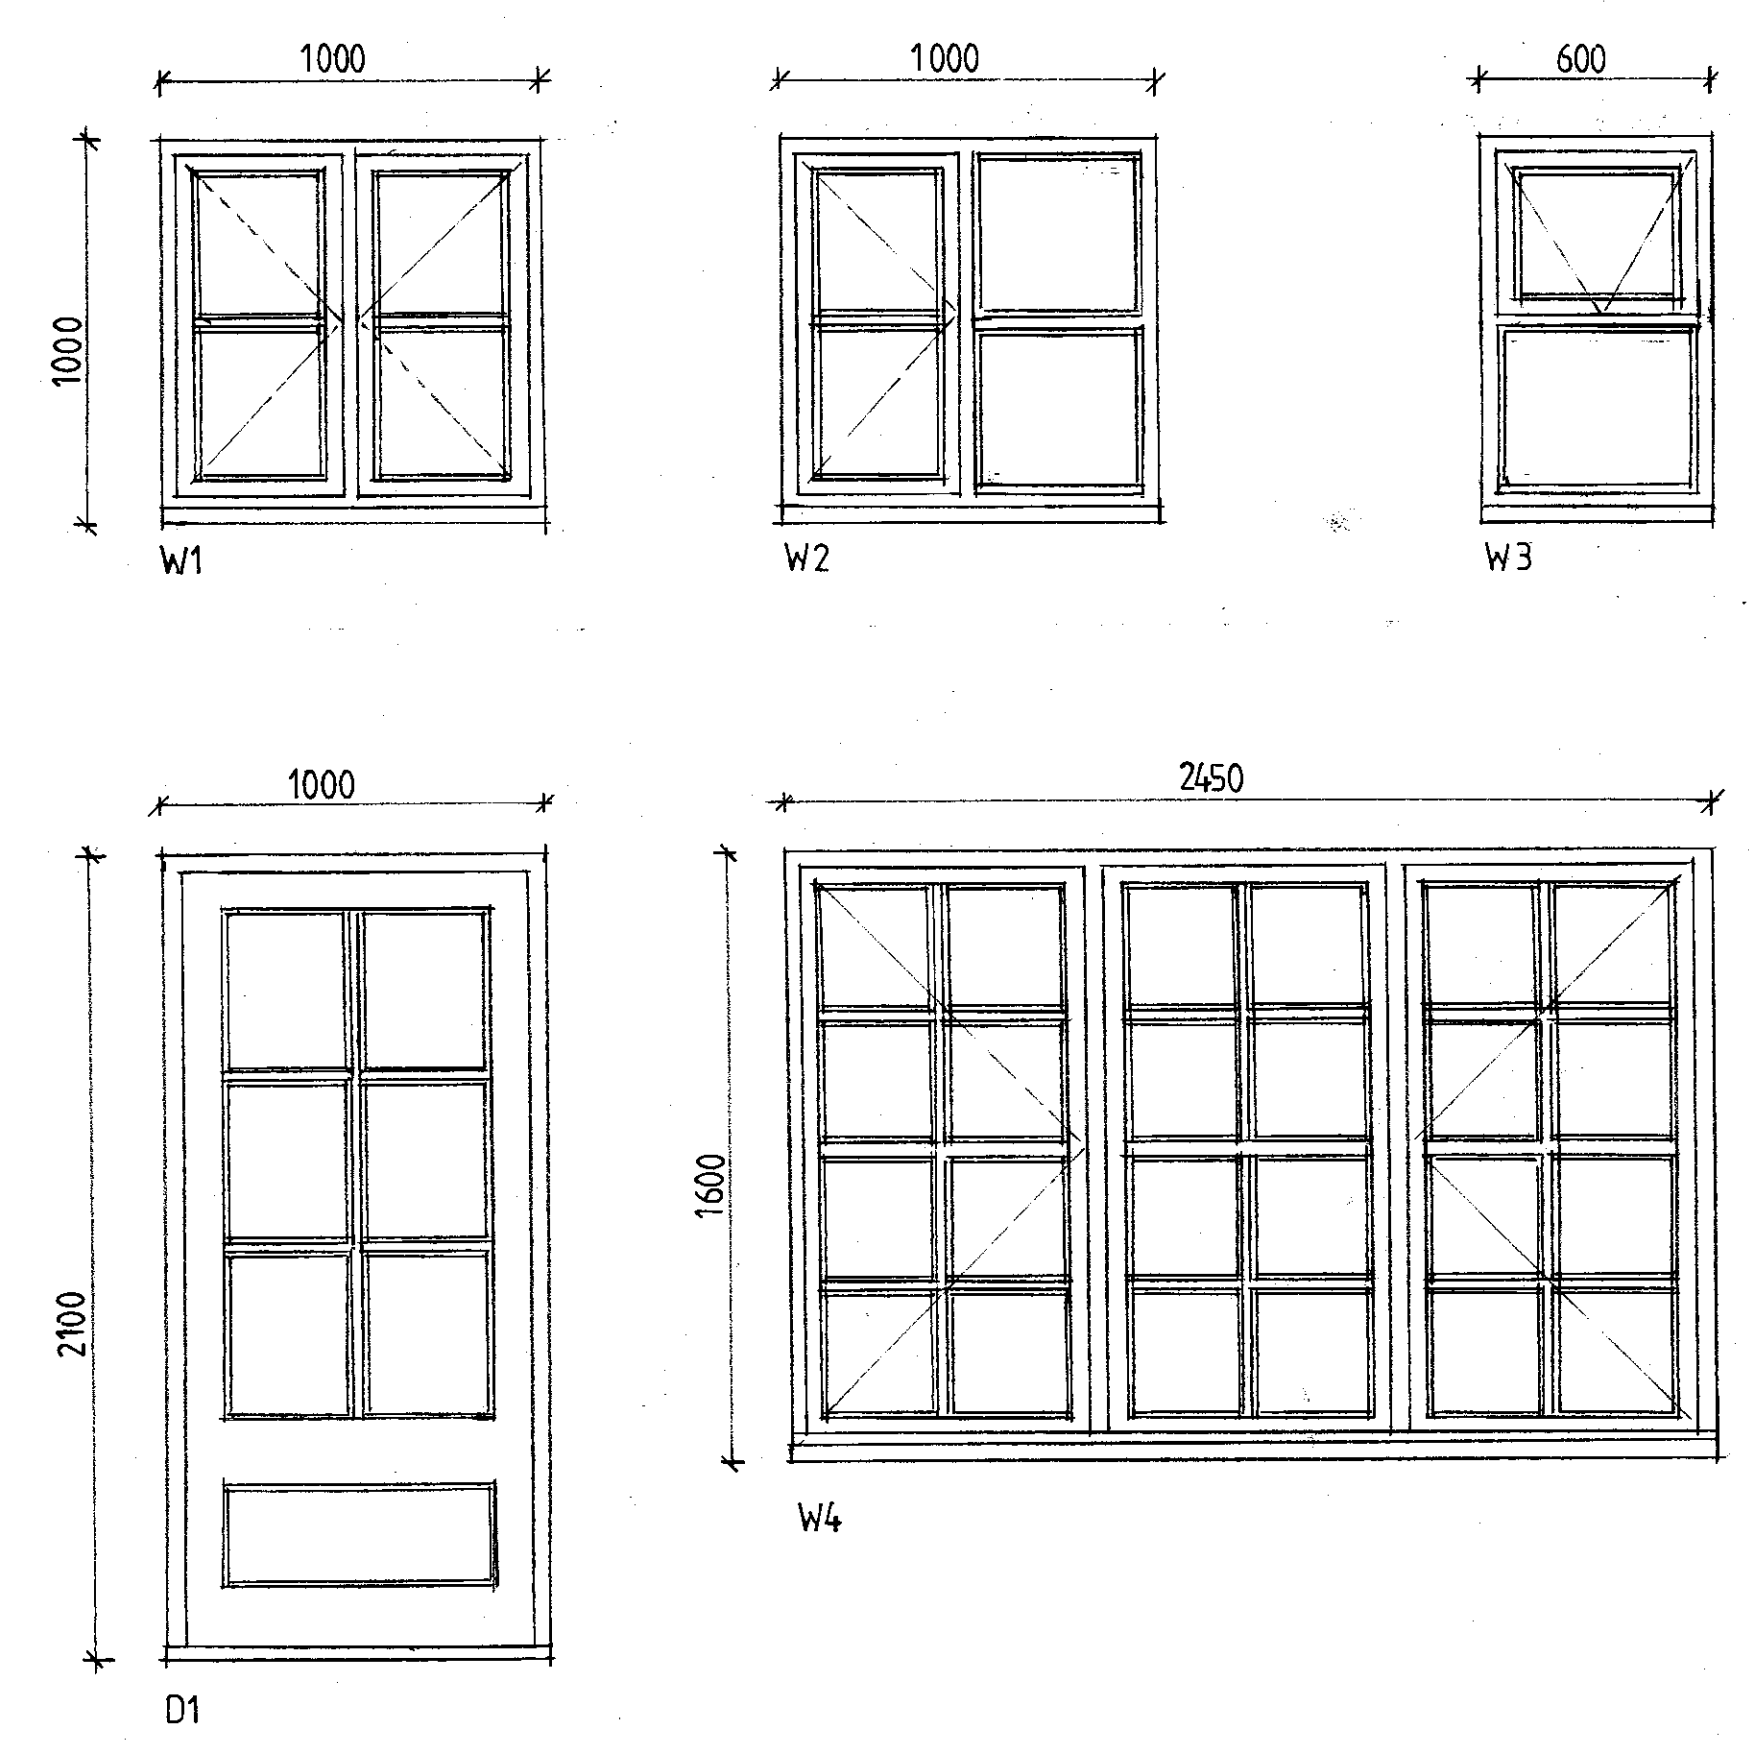


PLAN WINDOW DETAILS 1:5

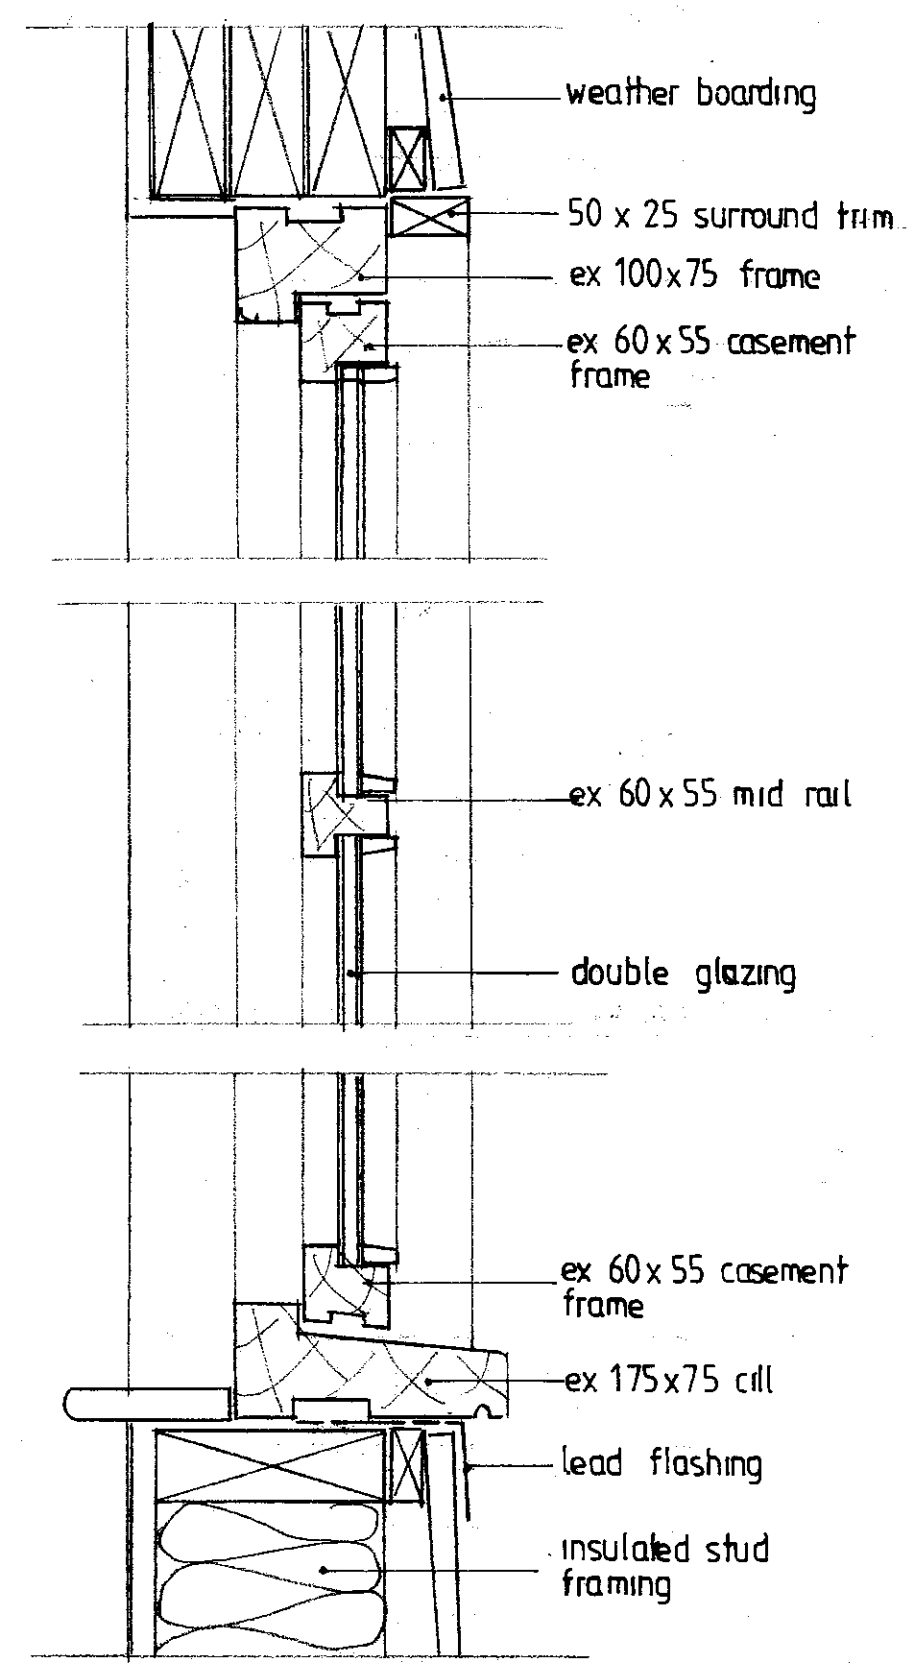


DOOR & WINDOW ELEVATIONS 1:20
(all frames to be finished with Sikens green stain)

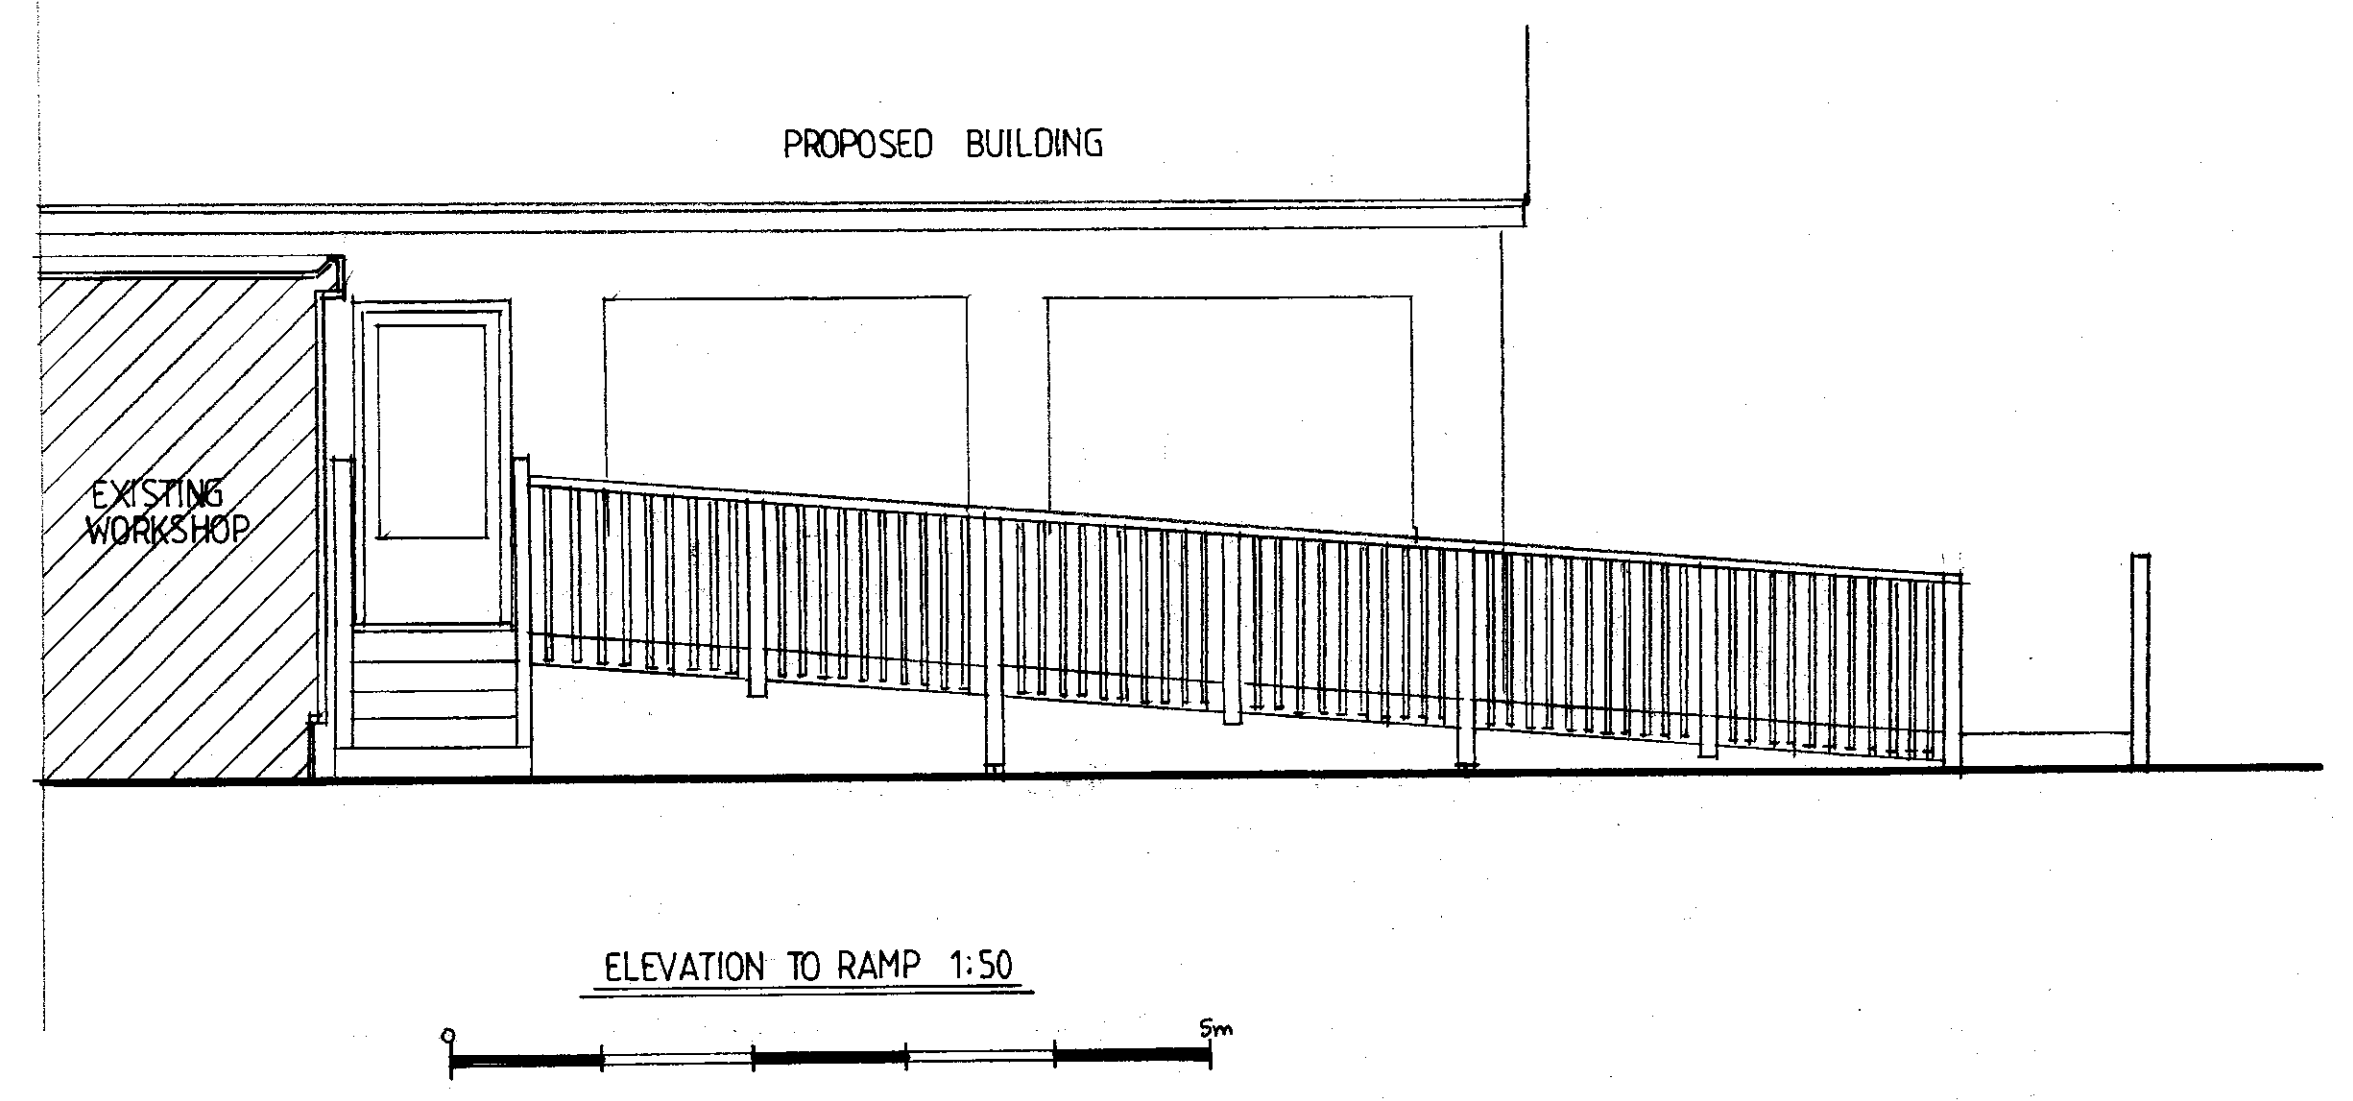


SECTION WINDOW DETAILS 1:5

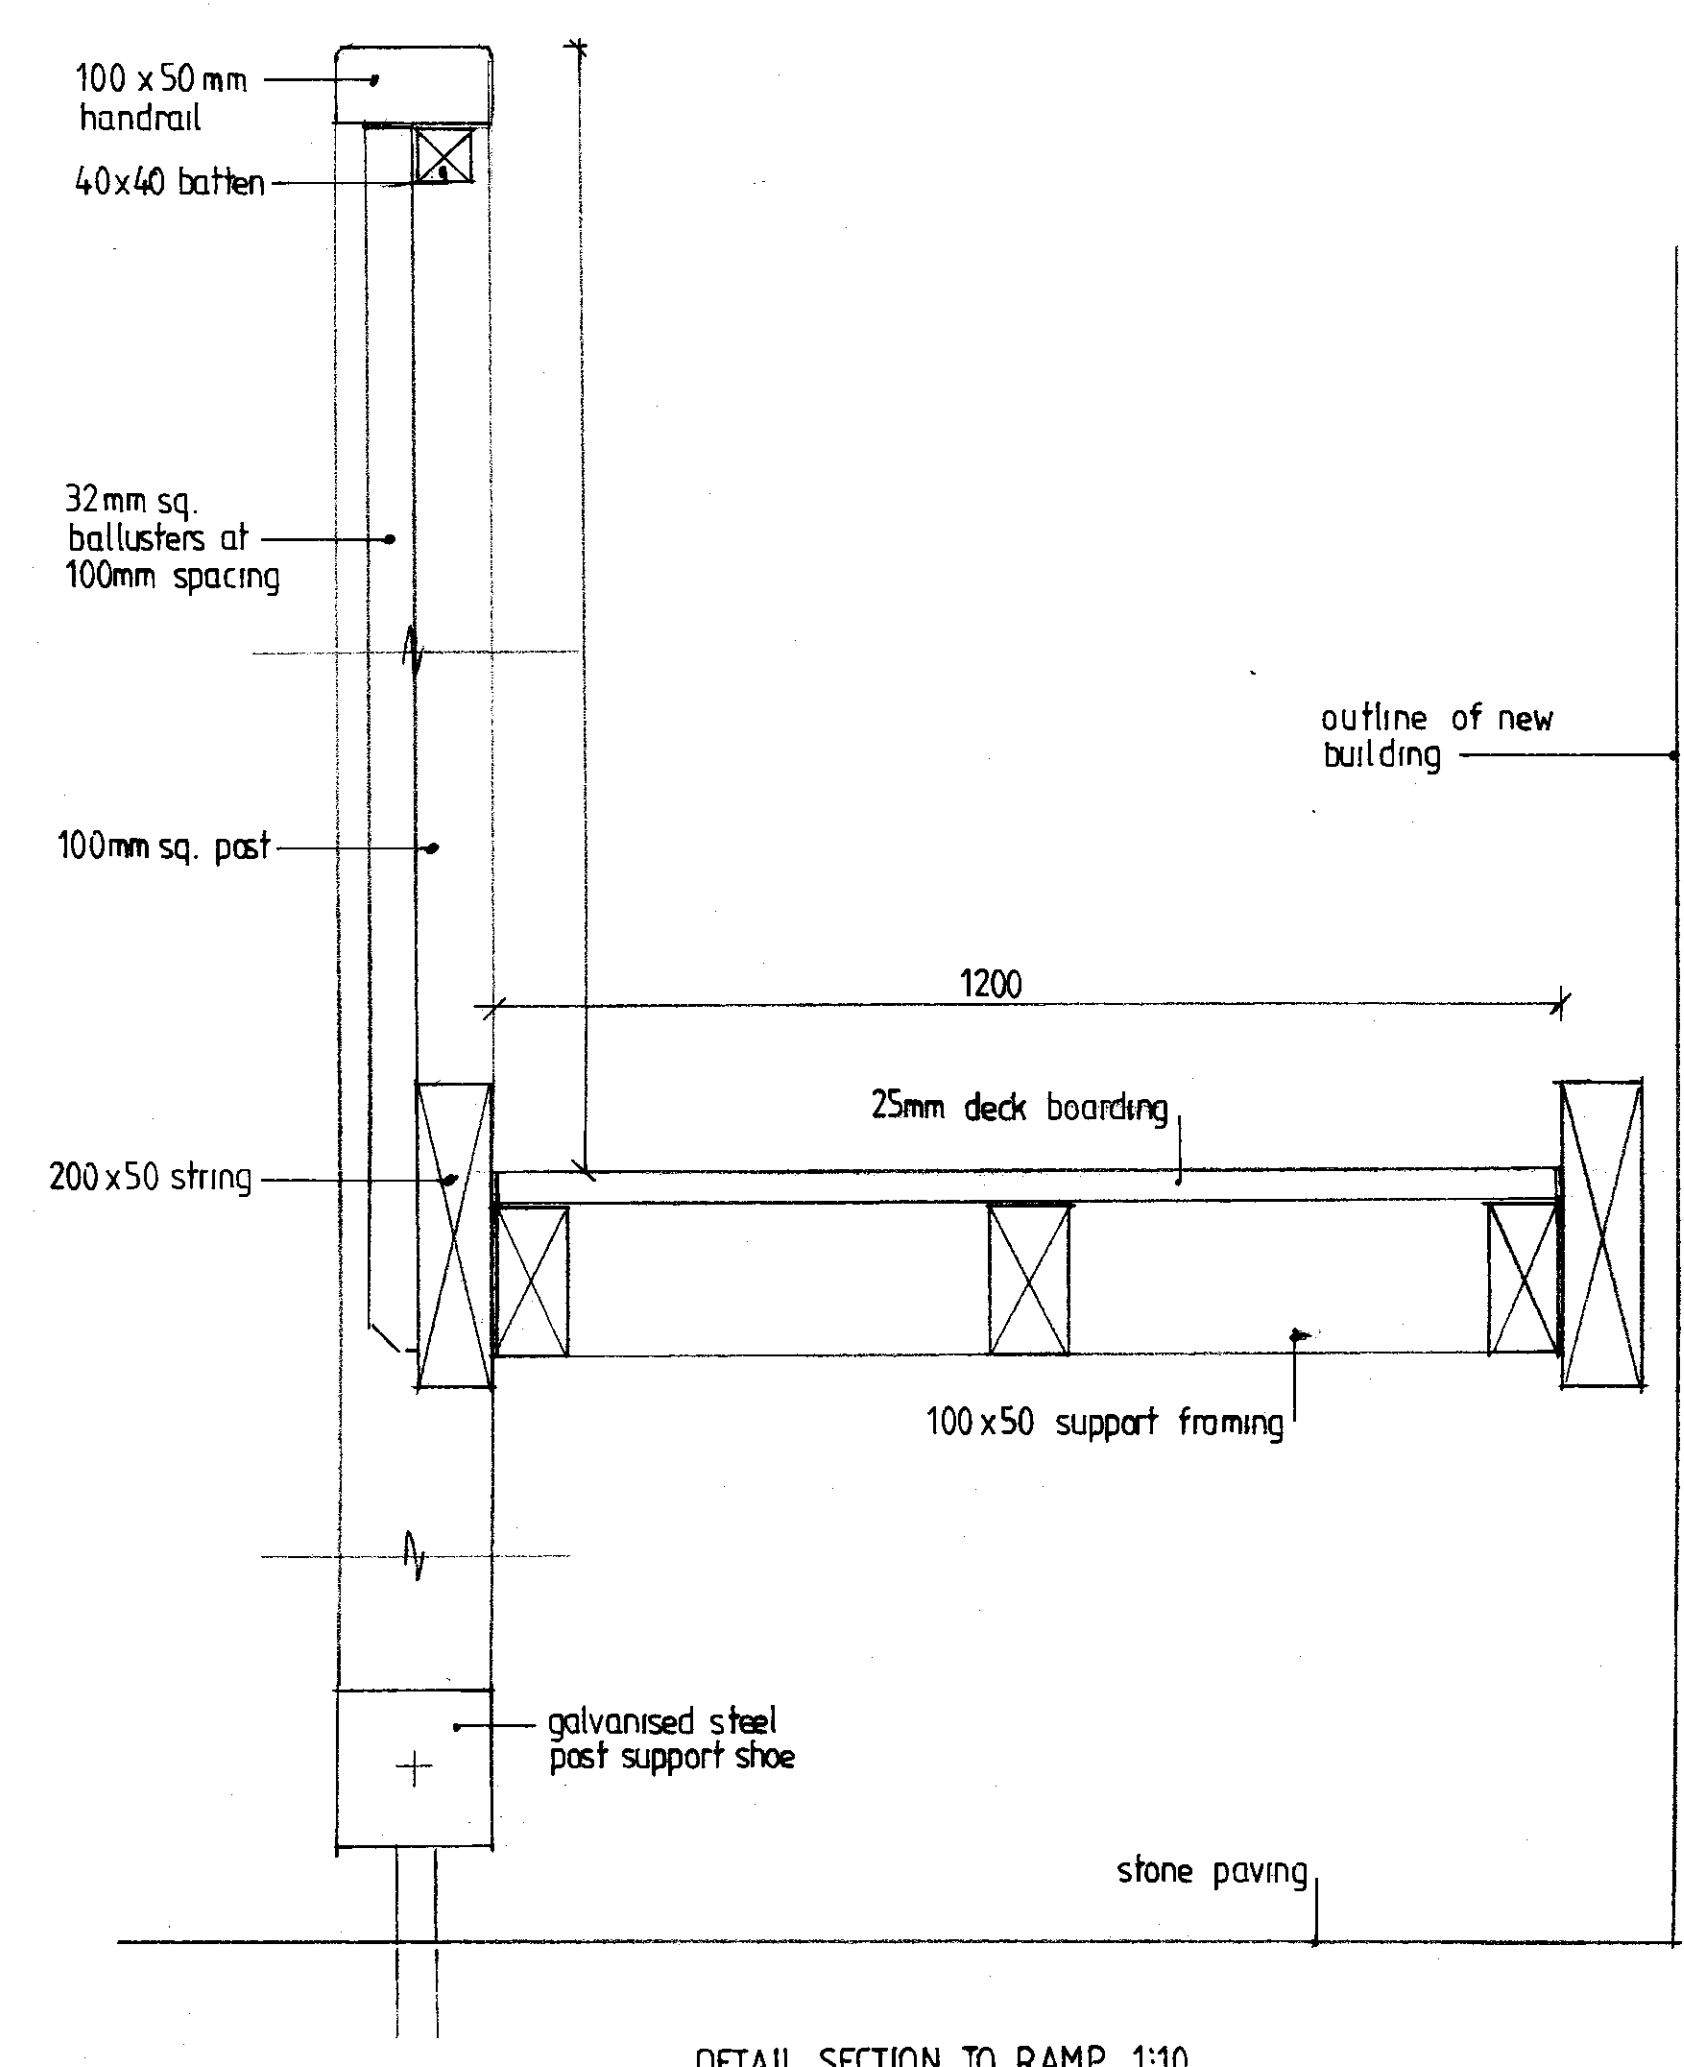

DETAIL SECTION TO RAMP 1:10

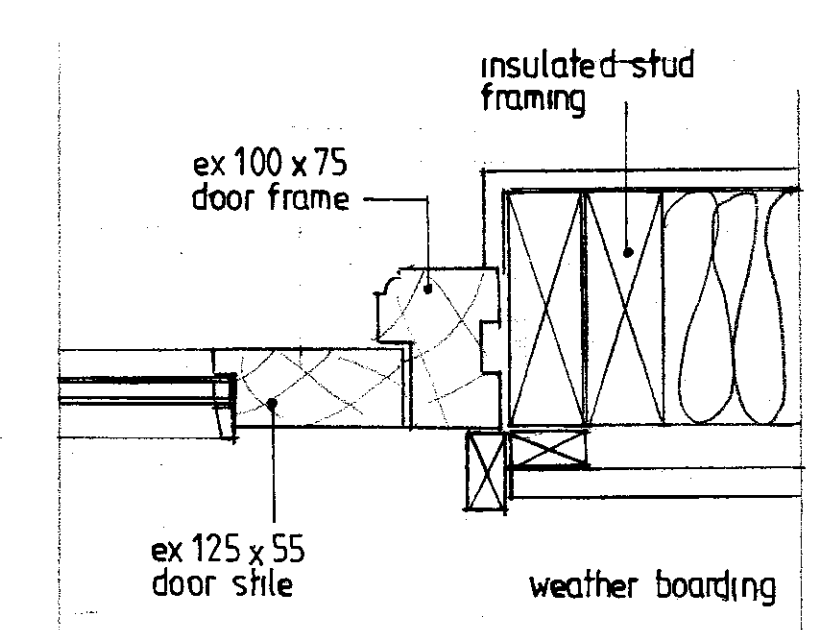

PLAN DETAILS TO DOOR 1:5

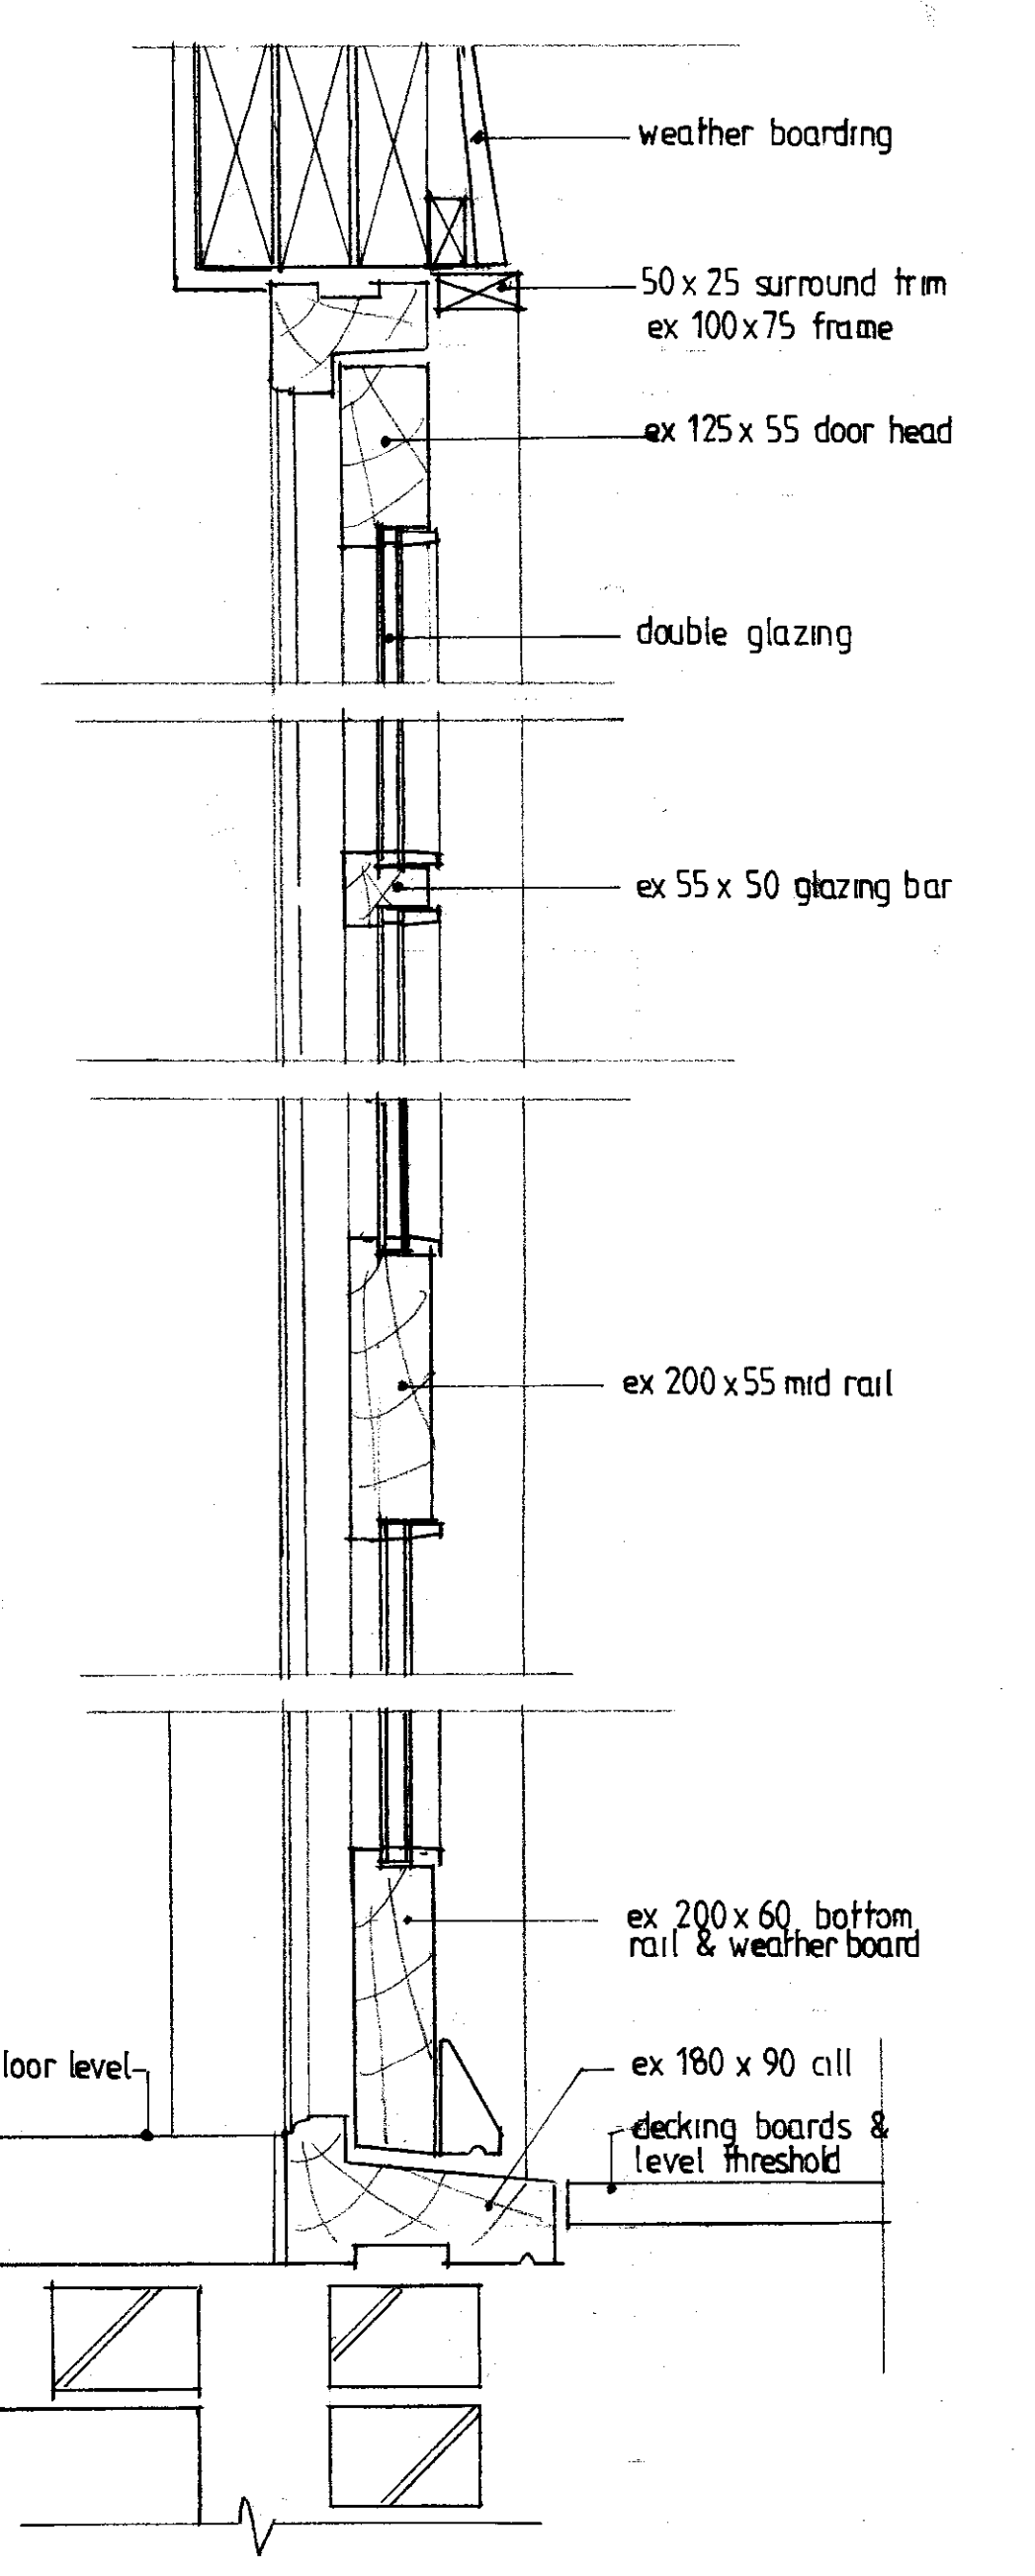

SECTION DETAILS TO DOOR 1:5



homeplans
Church Gardens, Church Hill, Harefield, Middlesex UB9 6DU

T: 01895 822488
E: patrick@homeplansharefield.com
W: www.homeplansharefield.com



CLIENT: MR & MRS McHUGH

PROJECT: CHURCH GARDENS
CHURCH HILL, HAREFIELD

TITLE: DETAIL PROPOSAL - JOINERY DETAILS ELEVATIONS SECTIONS		DRG NO: 1600 38
DATE: MAR 2021	SCALE: 1:50 1:20 1:10	DRAWN: