




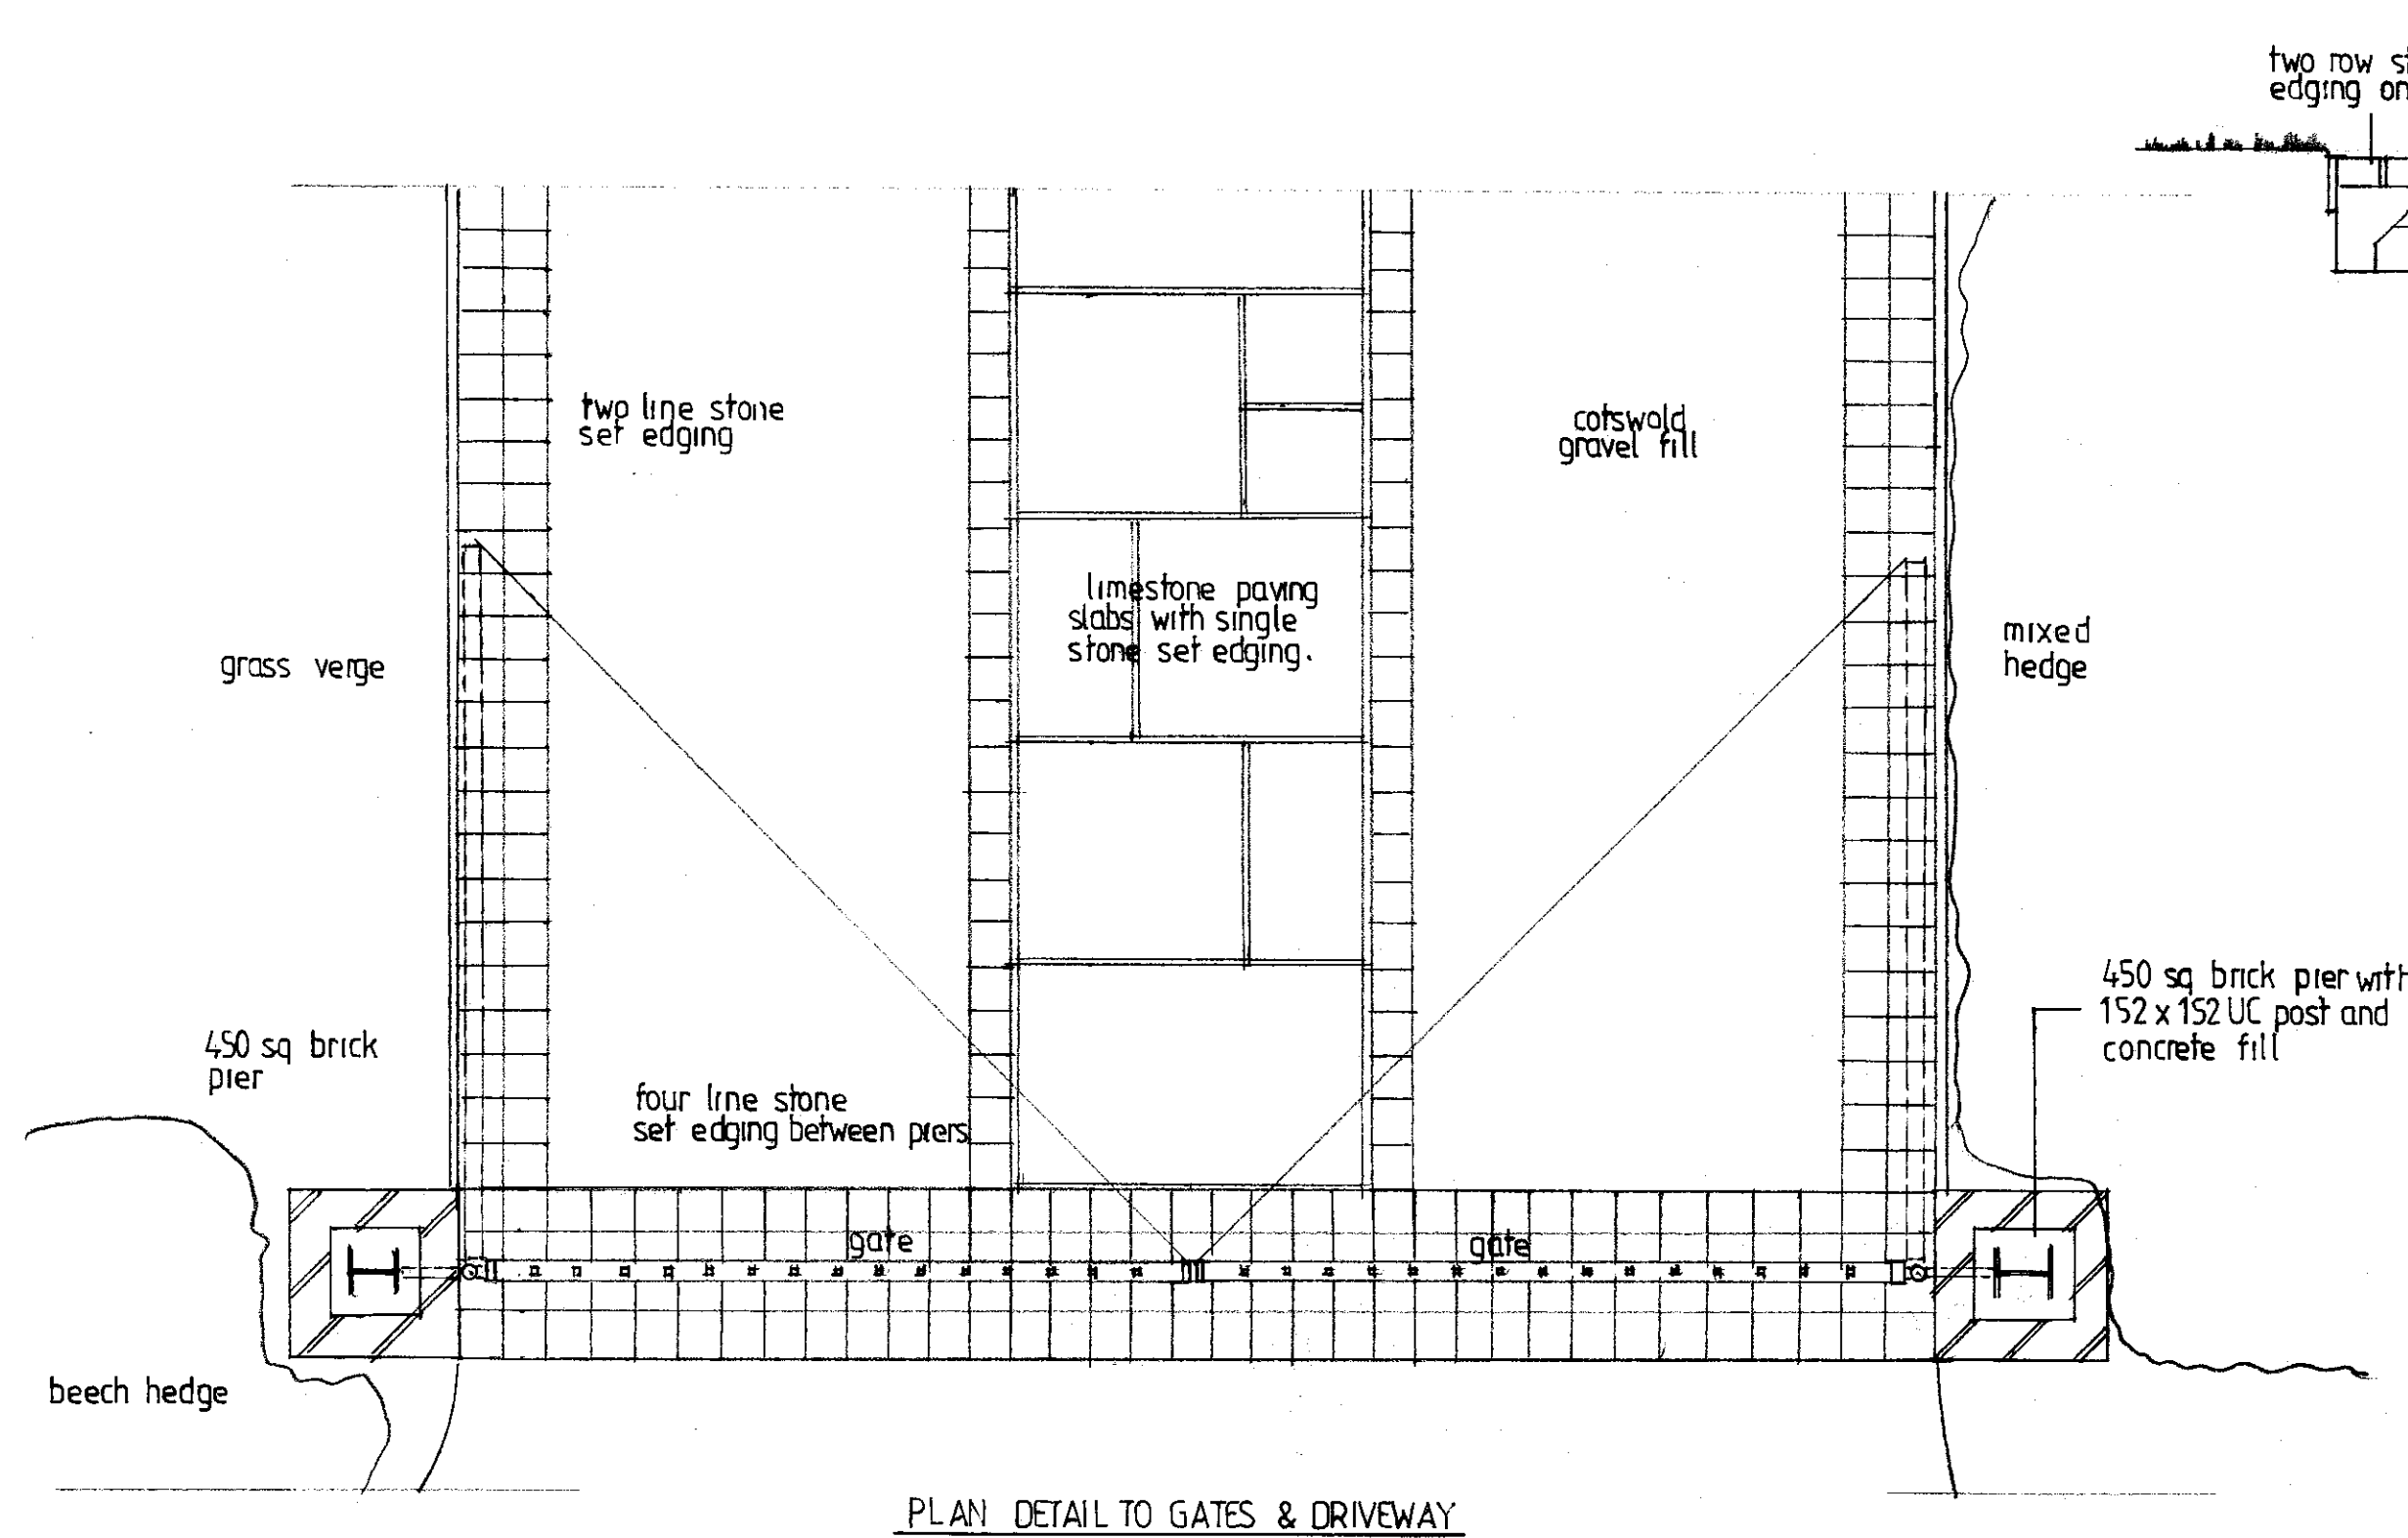


PLAN DETAIL TO GATES & DRIVEWAY

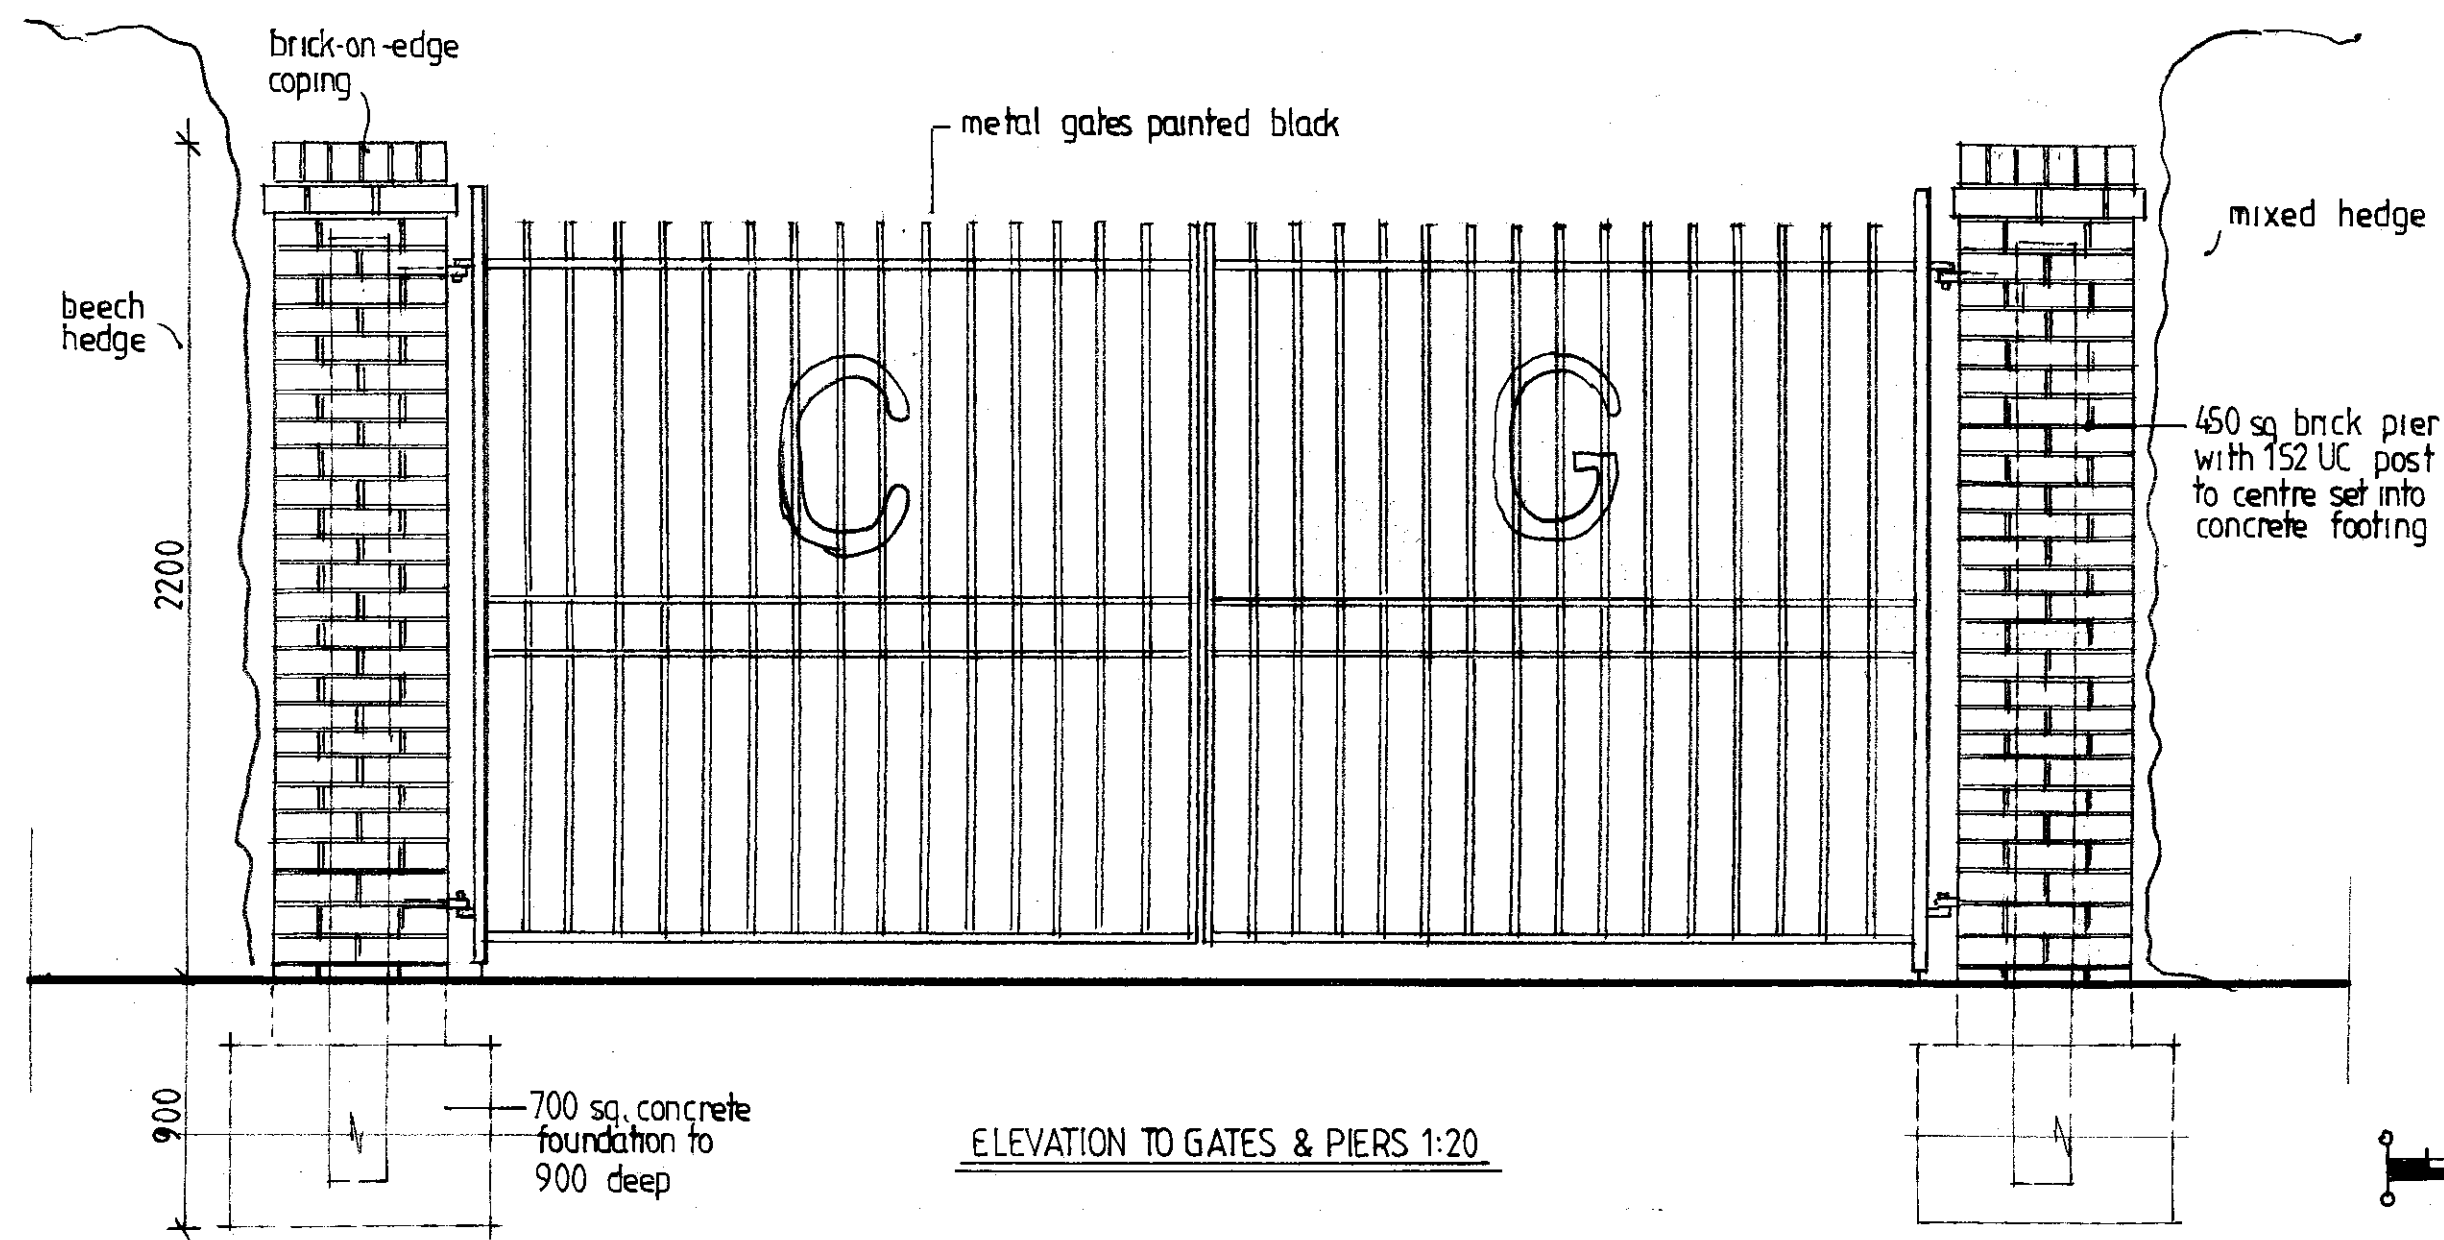


ELEVATION TO GATES & PIERS 1:20

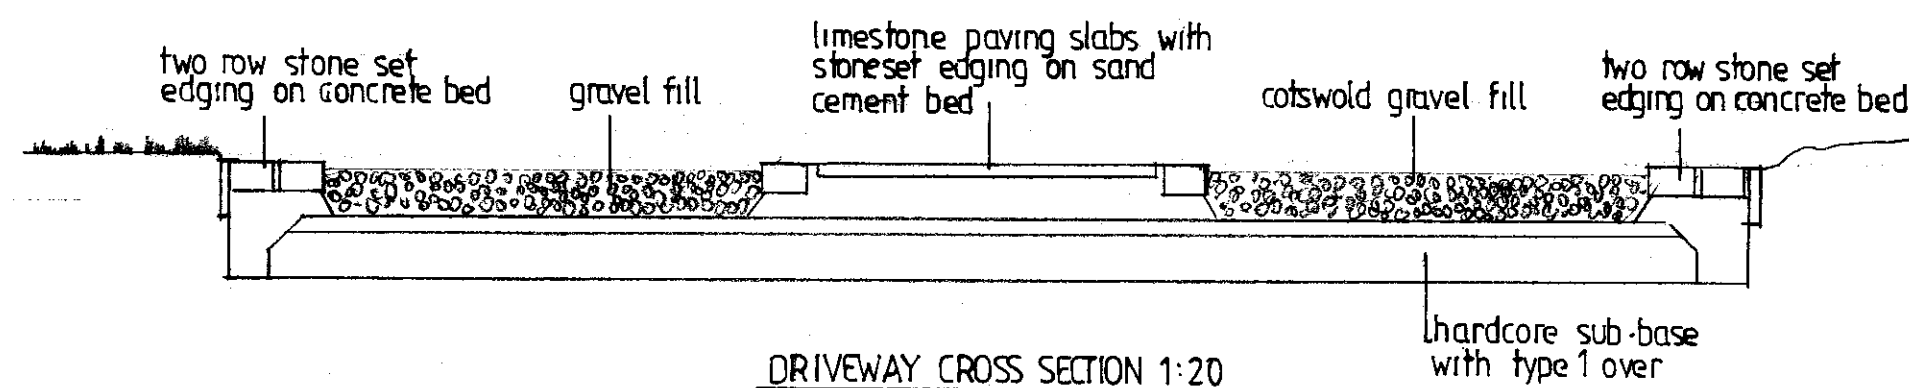

DRIVEWAY CROSS SECTION 1:20

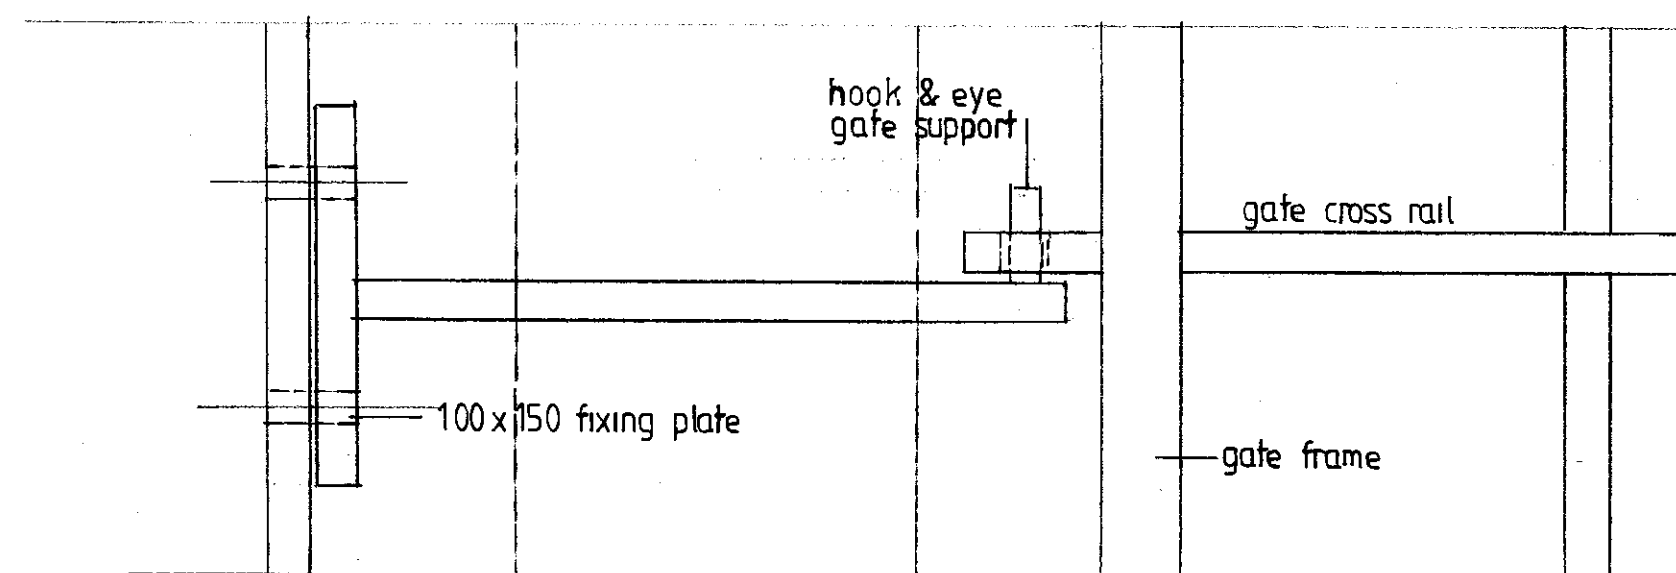

PLAN DETAIL TO GATE FIXING 1:10

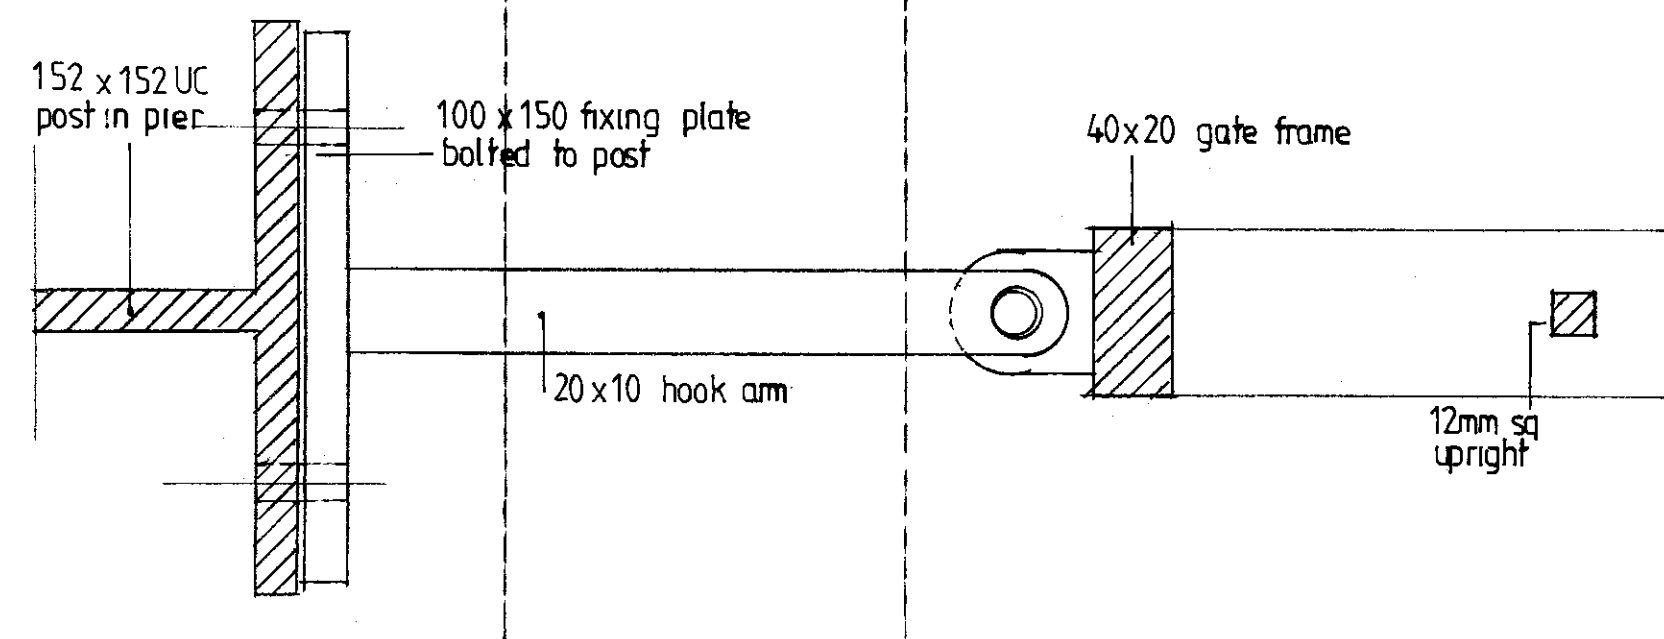

SECTION DETAIL TO GATE FIXING 1:10

homeplans

Church Gardens, Church Hill, Harefield, Middlesex UB9 6DU

T: 01895 822488

E: patrick@homeplansharefield.com

W: www.homeplansharefield.com



CLIENT: MR & MRS McHUGH

PROJECT: CHURCH GARDENS
CHURCH HILL, HAREFIELD

TITLE: DETAIL PROPOSAL - GATES & DRIVE
PLANS SECTIONS ELEVATION

DRG NO:
1600139

DATE:
MAR 2021

SCALE:
1:20 | 1:10 AT A1

DRAWN:

10/15

