

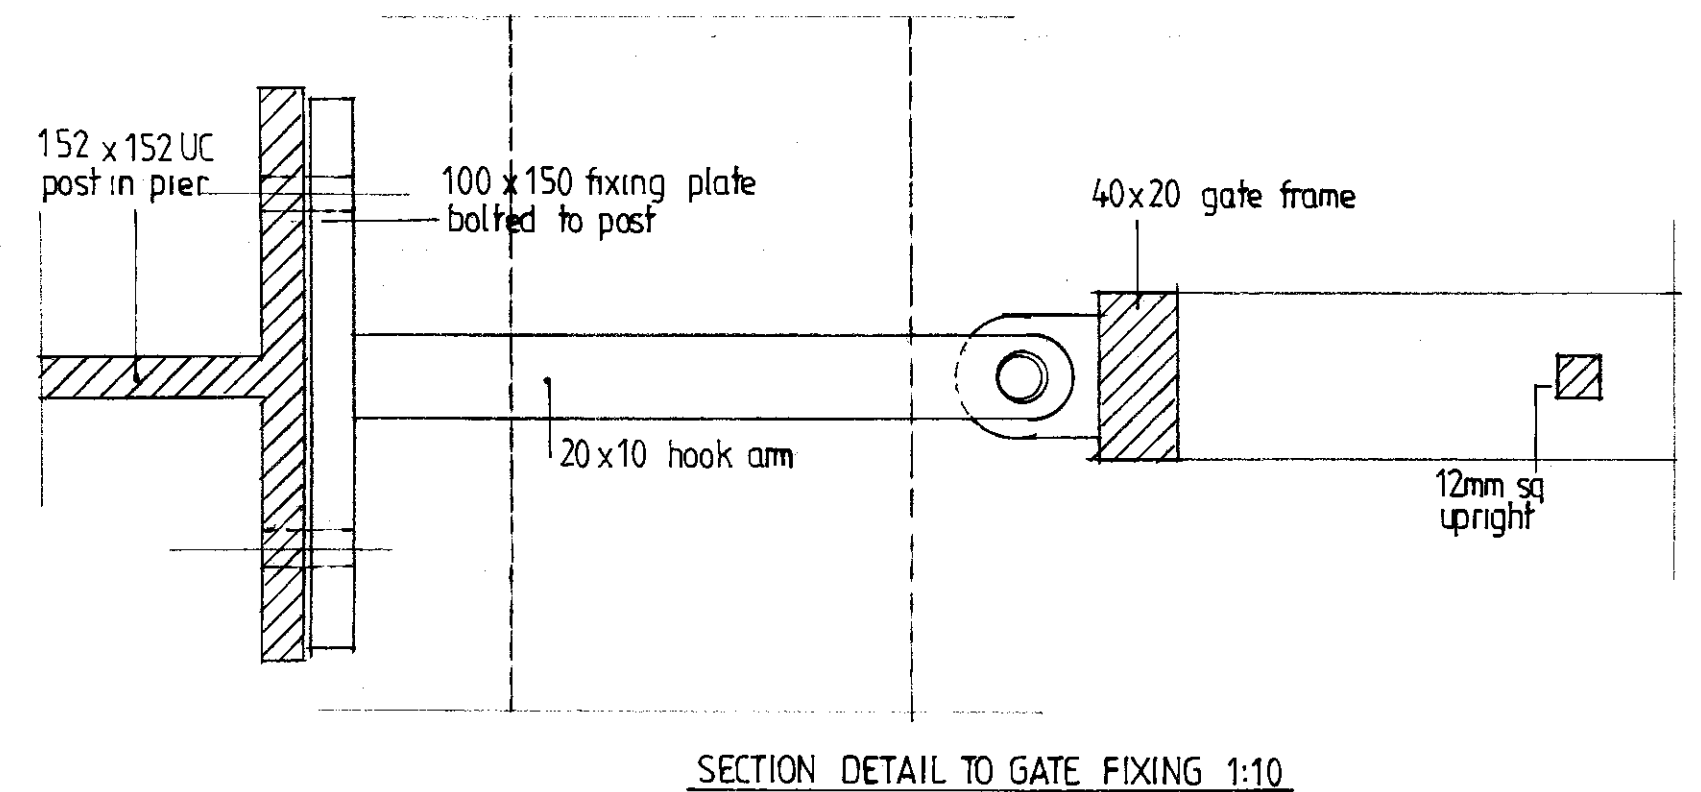
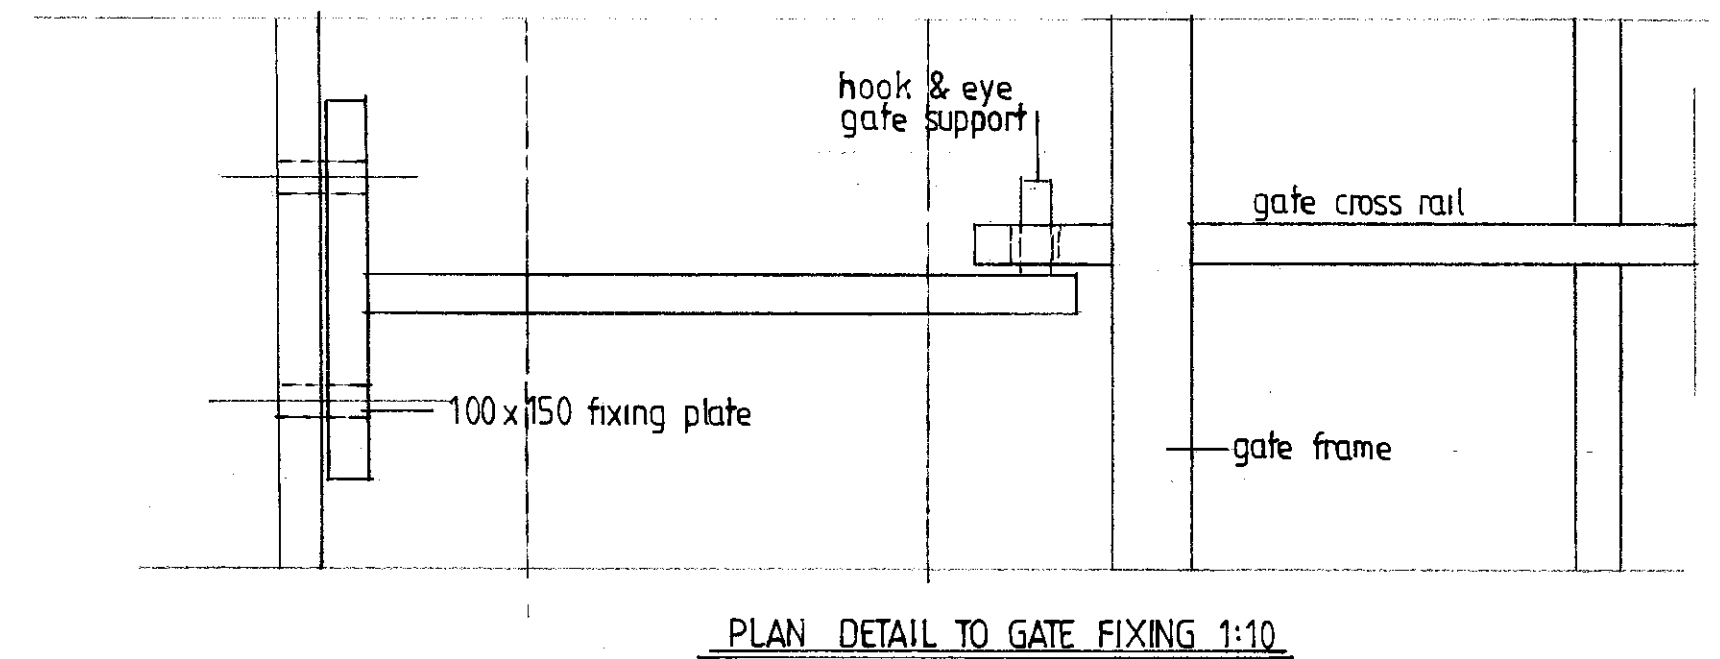
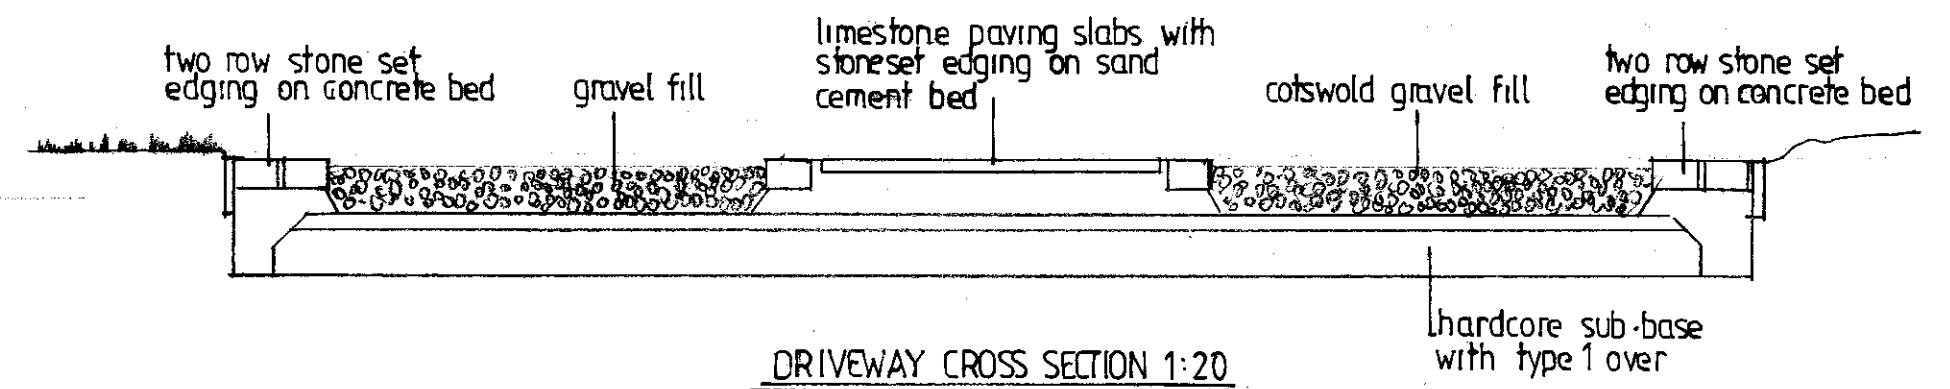


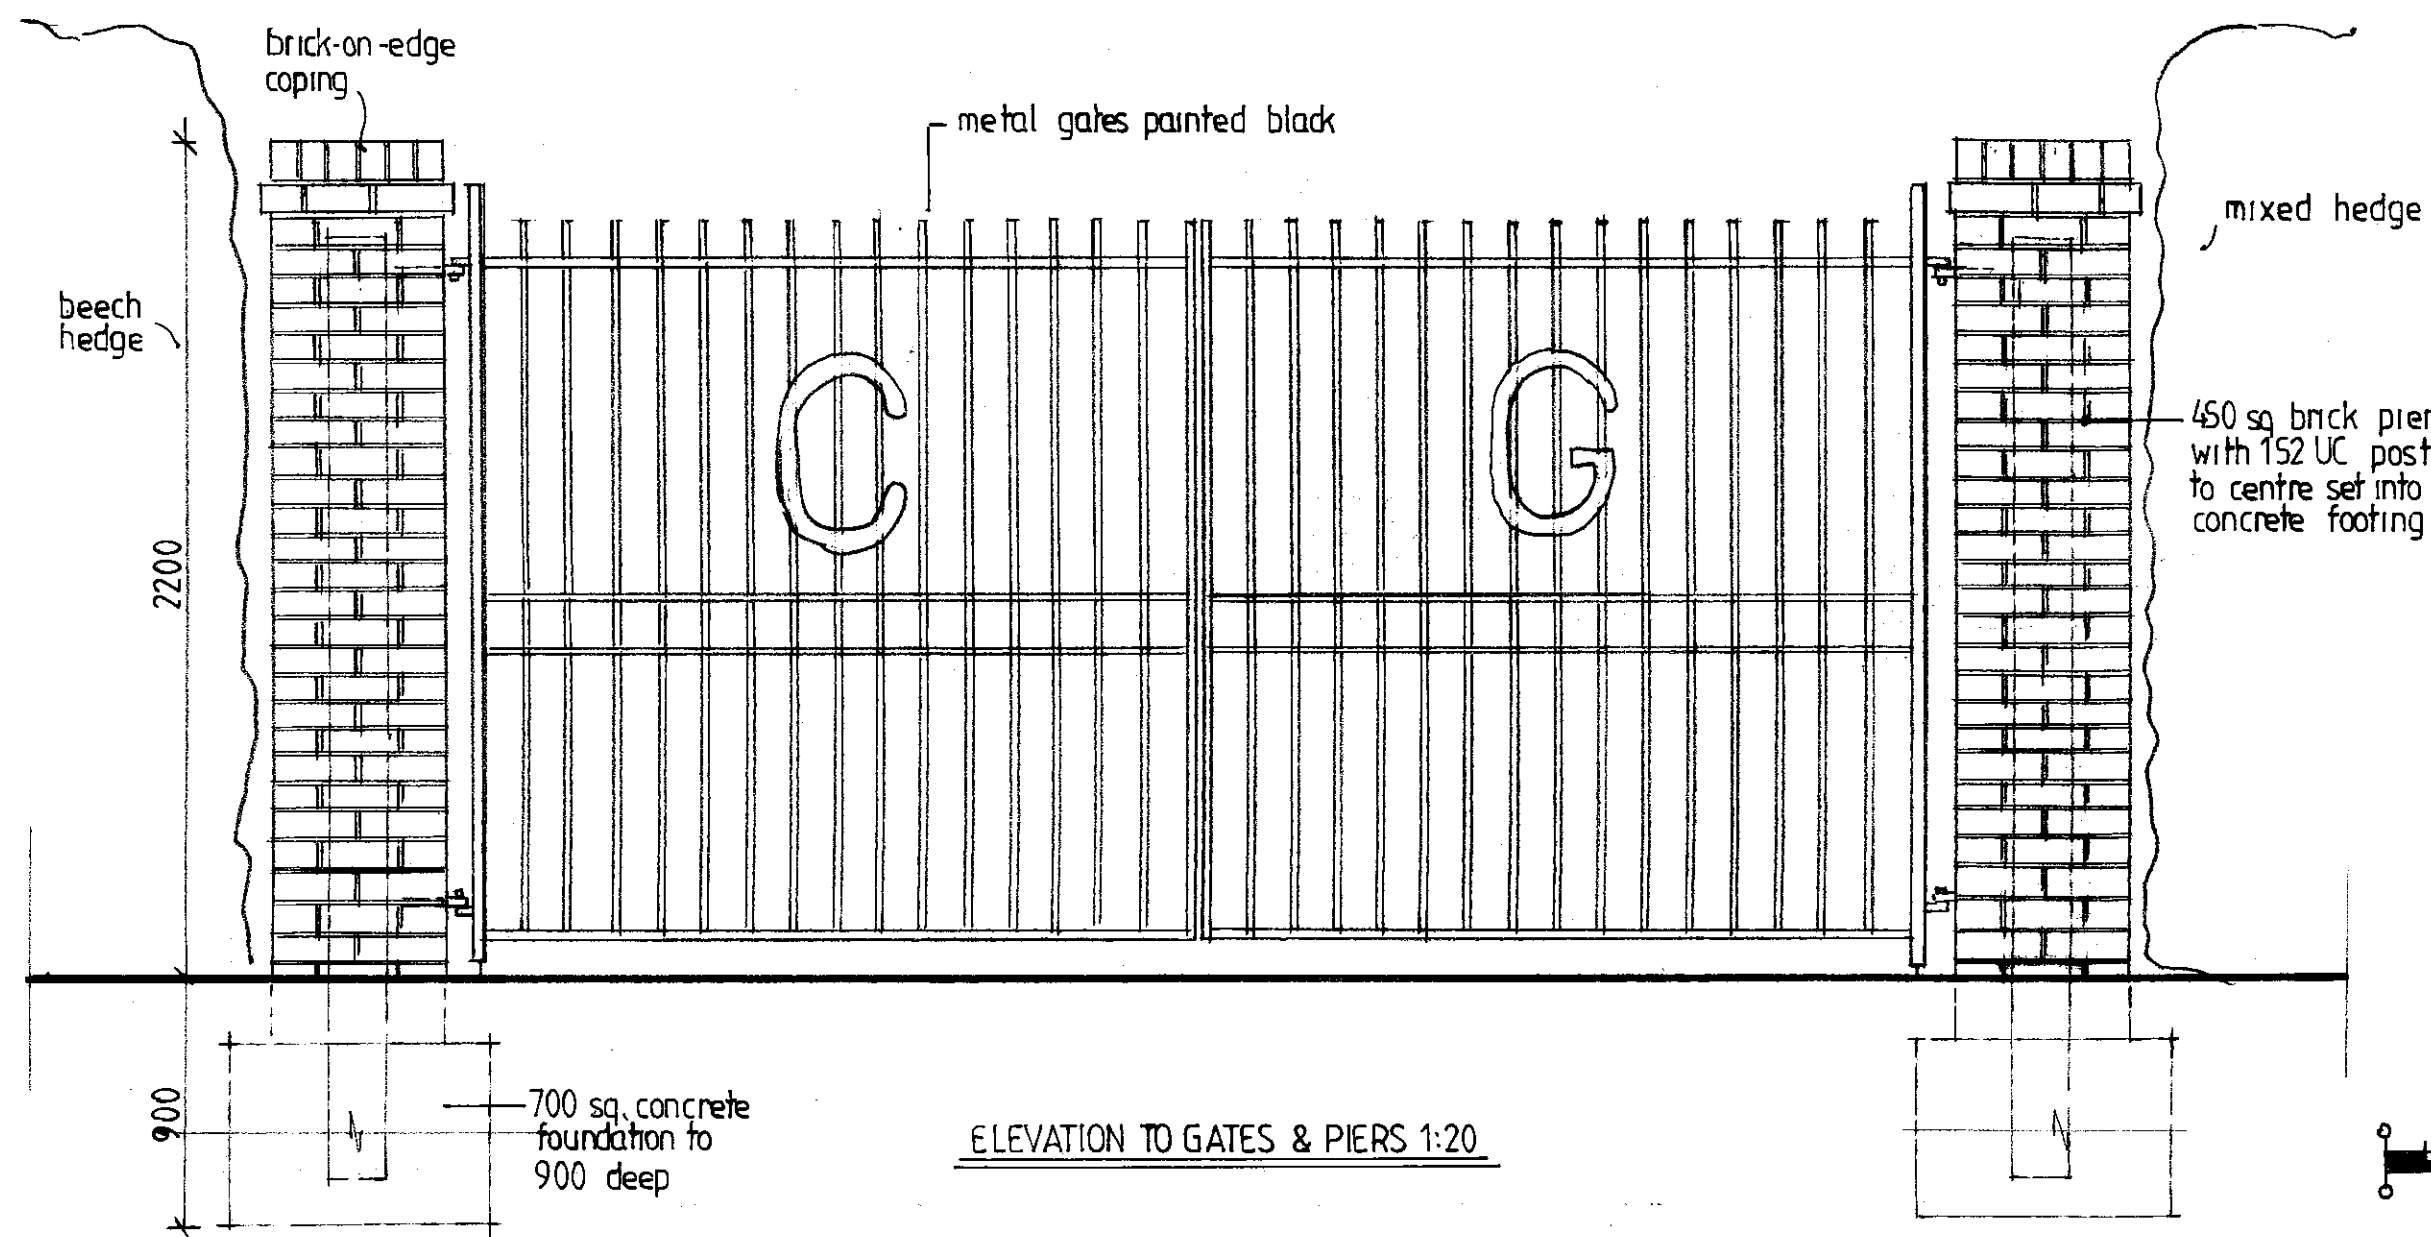

homeplans

Church Gardens, Church Hill, Harefield, Middlesex UB9 6DU

T: 01895 822488
E: patrick@homeplansharefield.com
W: www.homeplansharefield.com

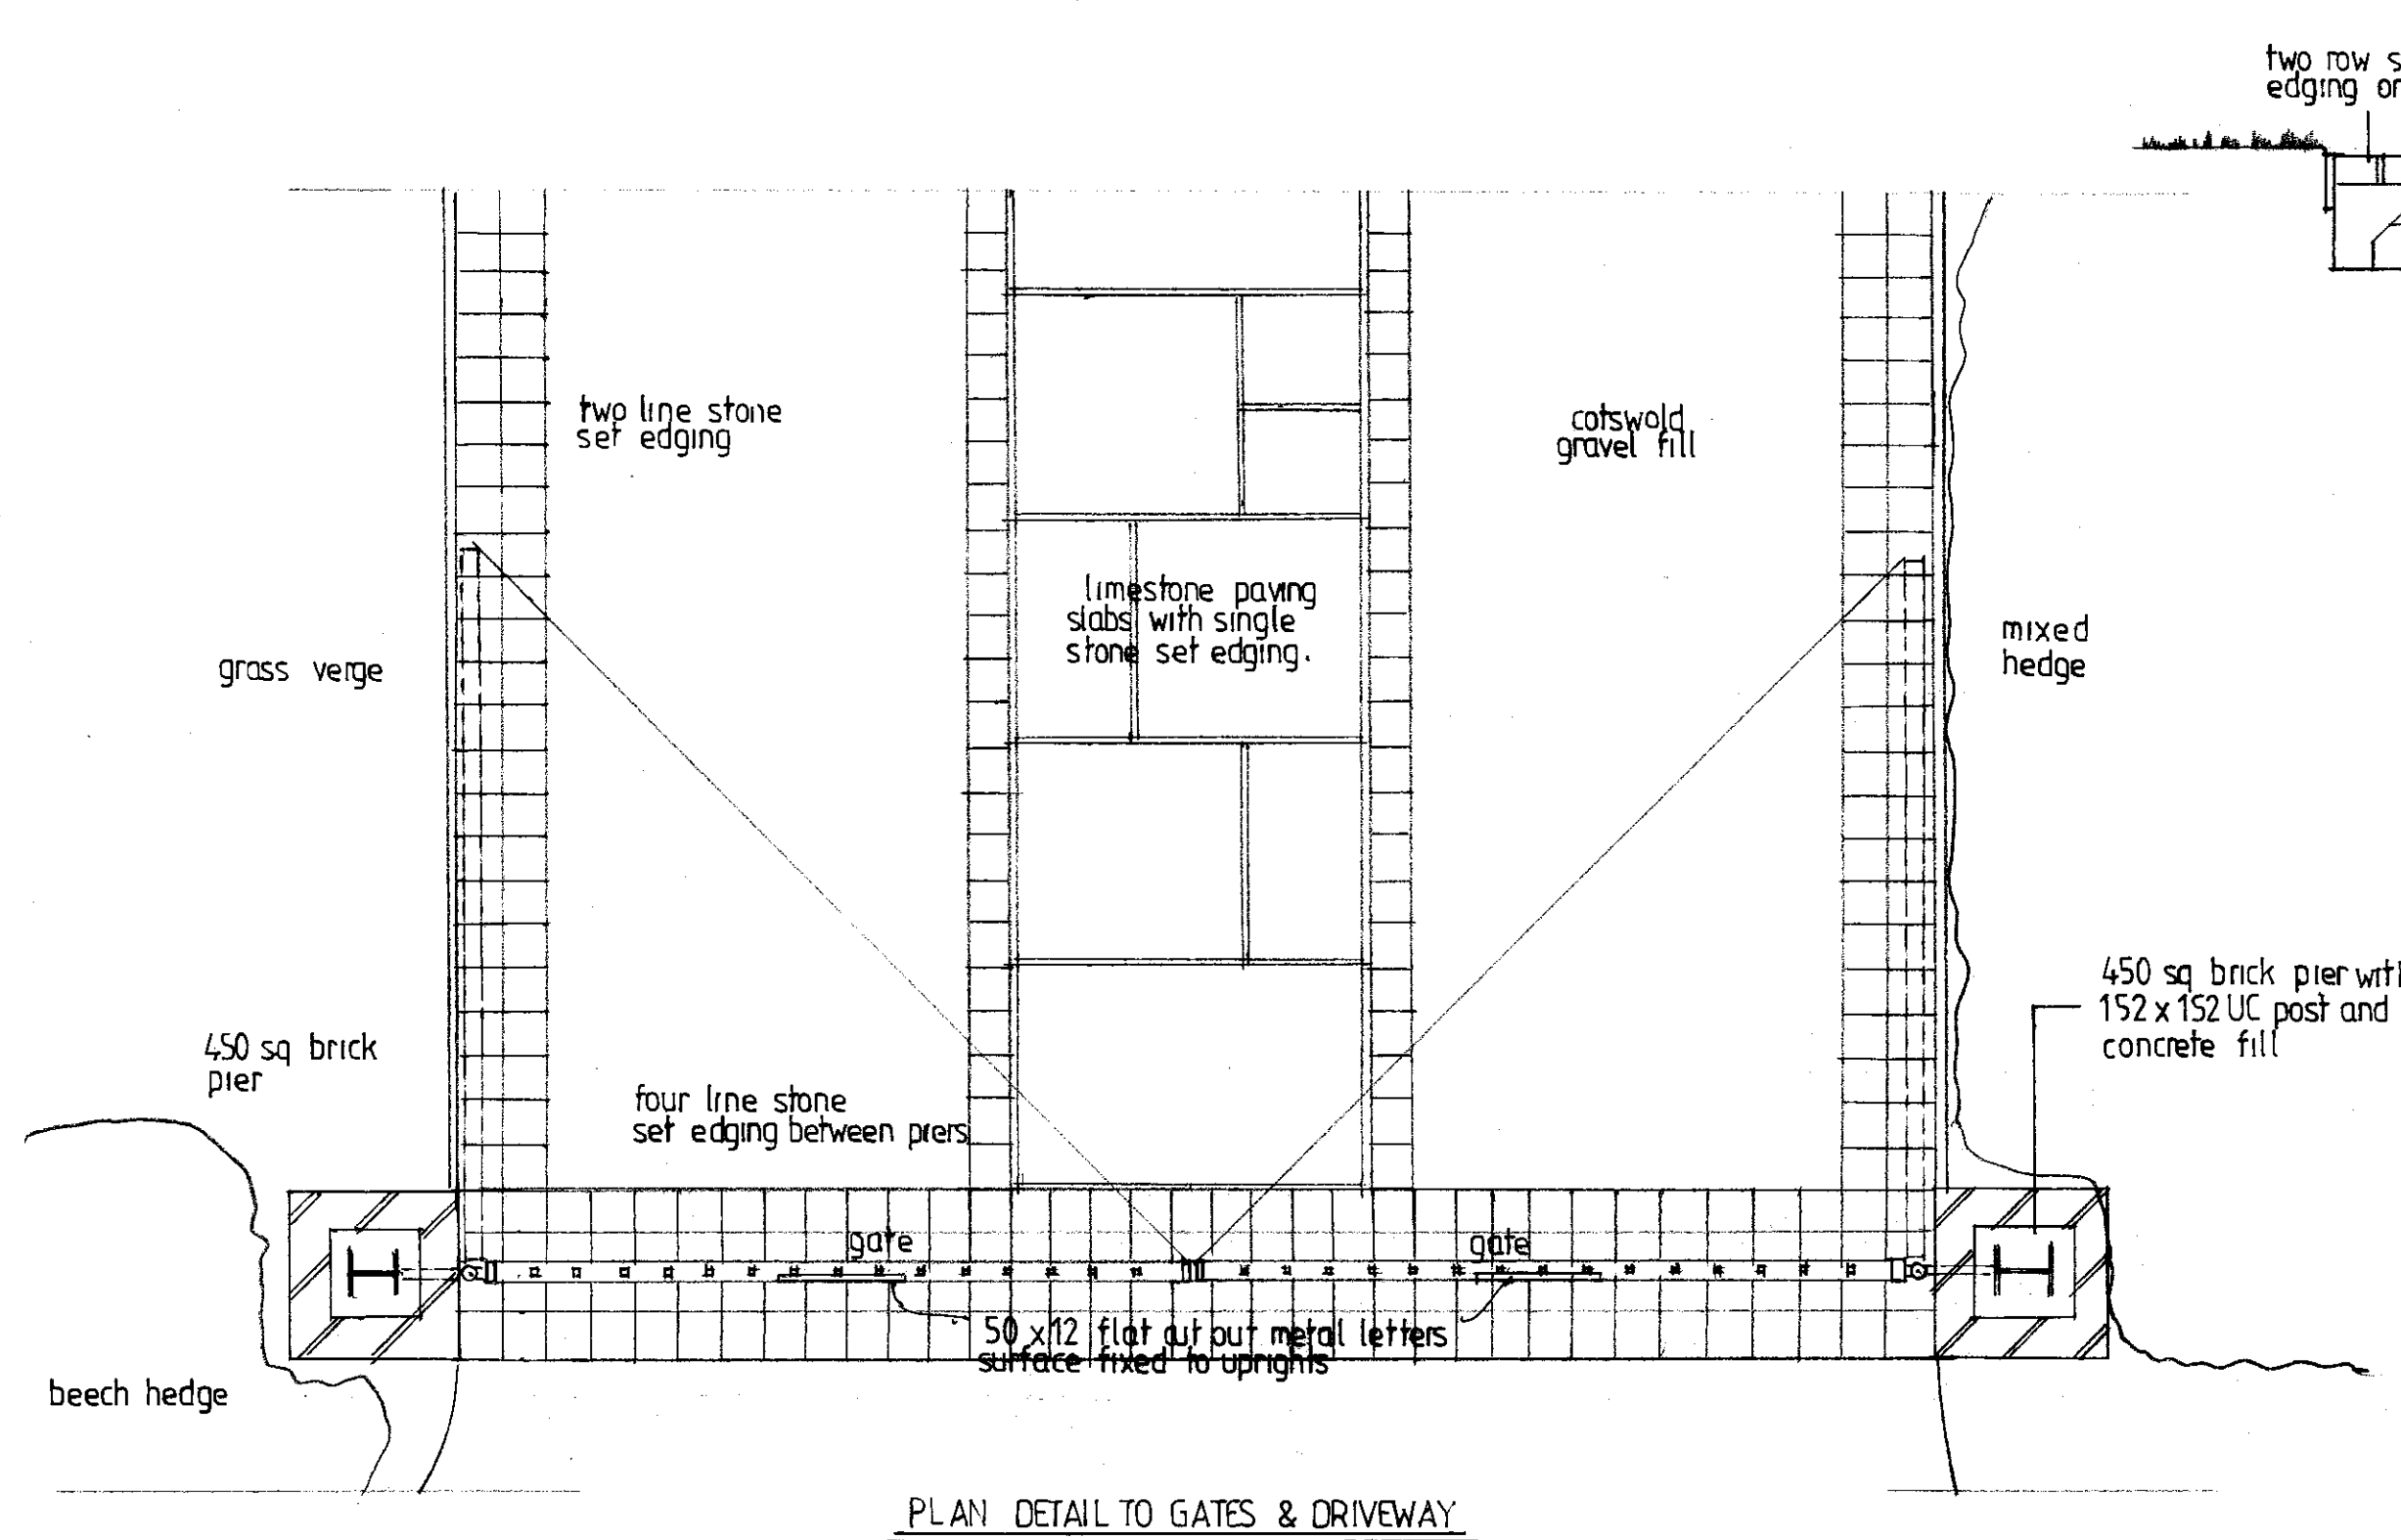

CLIENT: MR & MRS McHUGH

PROJECT: CHURCH GARDENS
CHURCH HILL, HAREFIELD

TITLE: DETAIL PROPOSAL GATES & DRIVE
PLANS SECTIONS ELEVATION

DRG NO:
1600139

DATE:
MAR 2021

SCALE:
1:20 | 1:10 AT A1

DRAWN:
P.J. McHugh

A

