


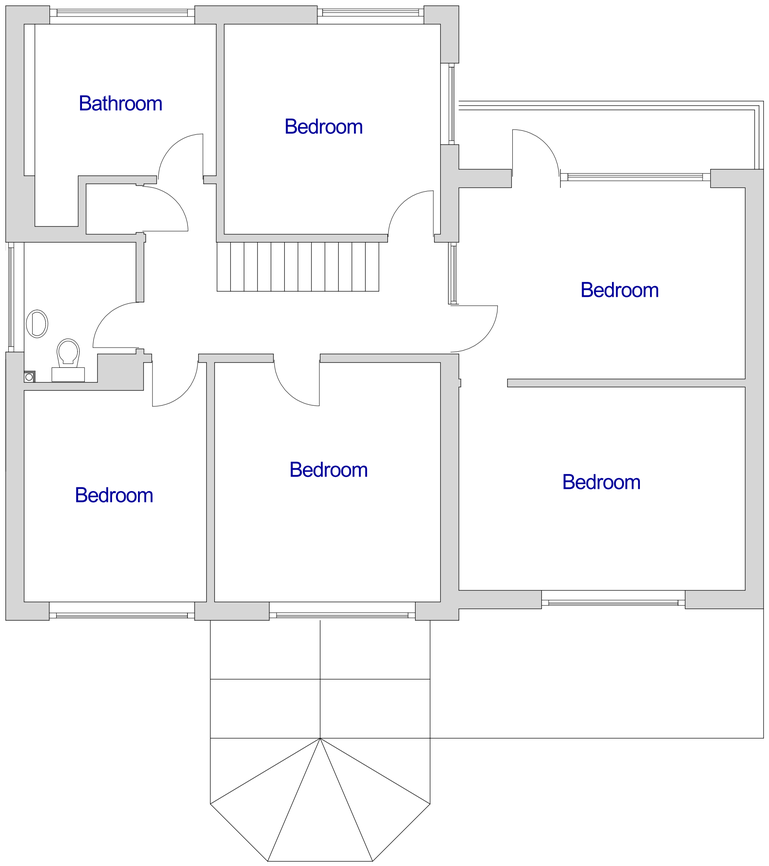


3D Court Road
Ickenham

SCALE 1:50

0 1m 2m 3m 4m 5m

PLAN

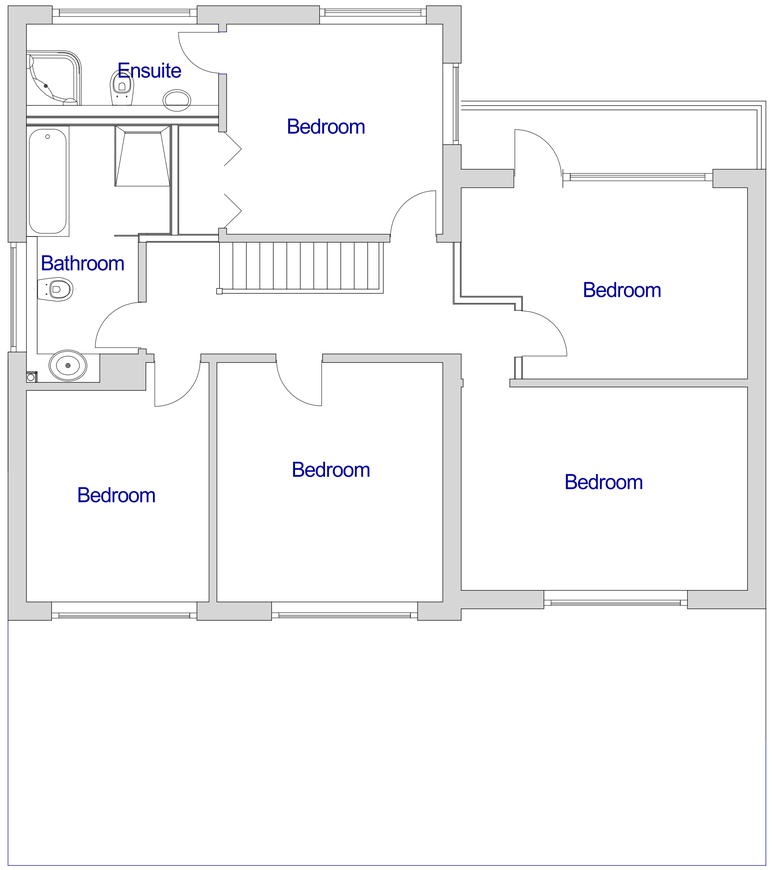PROJECT

Existing and Proposed First Floor Plans

Single storey rear extension
and alterations

**General Notes:**
1. All dimensions to be checked on site prior to construction any discrepancies should be reported to the highford design
2. All drawings are indicative of architects visual requirements only and show design intent only.
As this is a computer drawing scale of drawings can vary on printing check on site for setting-out
3. Do not scale from drawing
This drawing should not be used to calculate areas for the purpose of valuations. All dimensions to be checked
on site by contractor and such dimensions to be their responsibility

DWG No
02
Rev: -

Date: August 2024
Project: 3D Court Road, Ickenham
Scale 1:50 @ A1
Checked: AW
Drawing Title: First Floor Plans
Status: Planning
Job No: 460

Highford
Design and Build Limited
27 Bellamy Close, Ickenham, Middlesex. UB10 8SJ
email: info@highforddesign.co.uk - web: www.highforddesign.co.uk
telephone: 01895 622575 - mobile: 07557 580205