

Drawing No.: 04

Existing

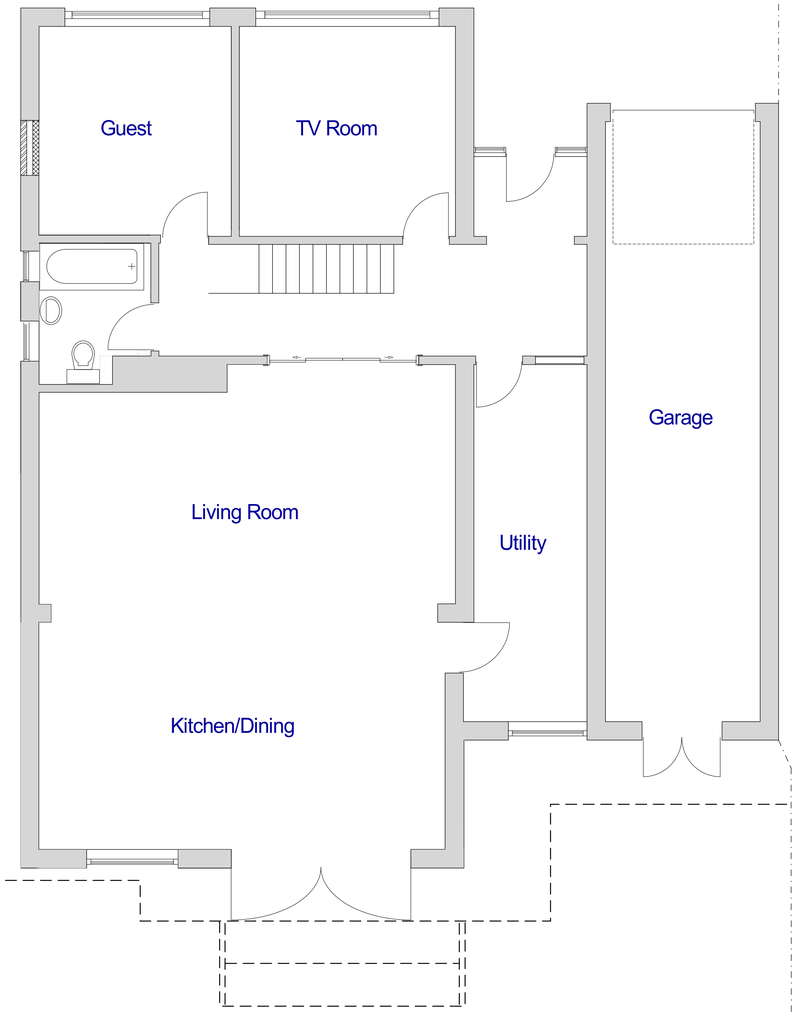

Proposed

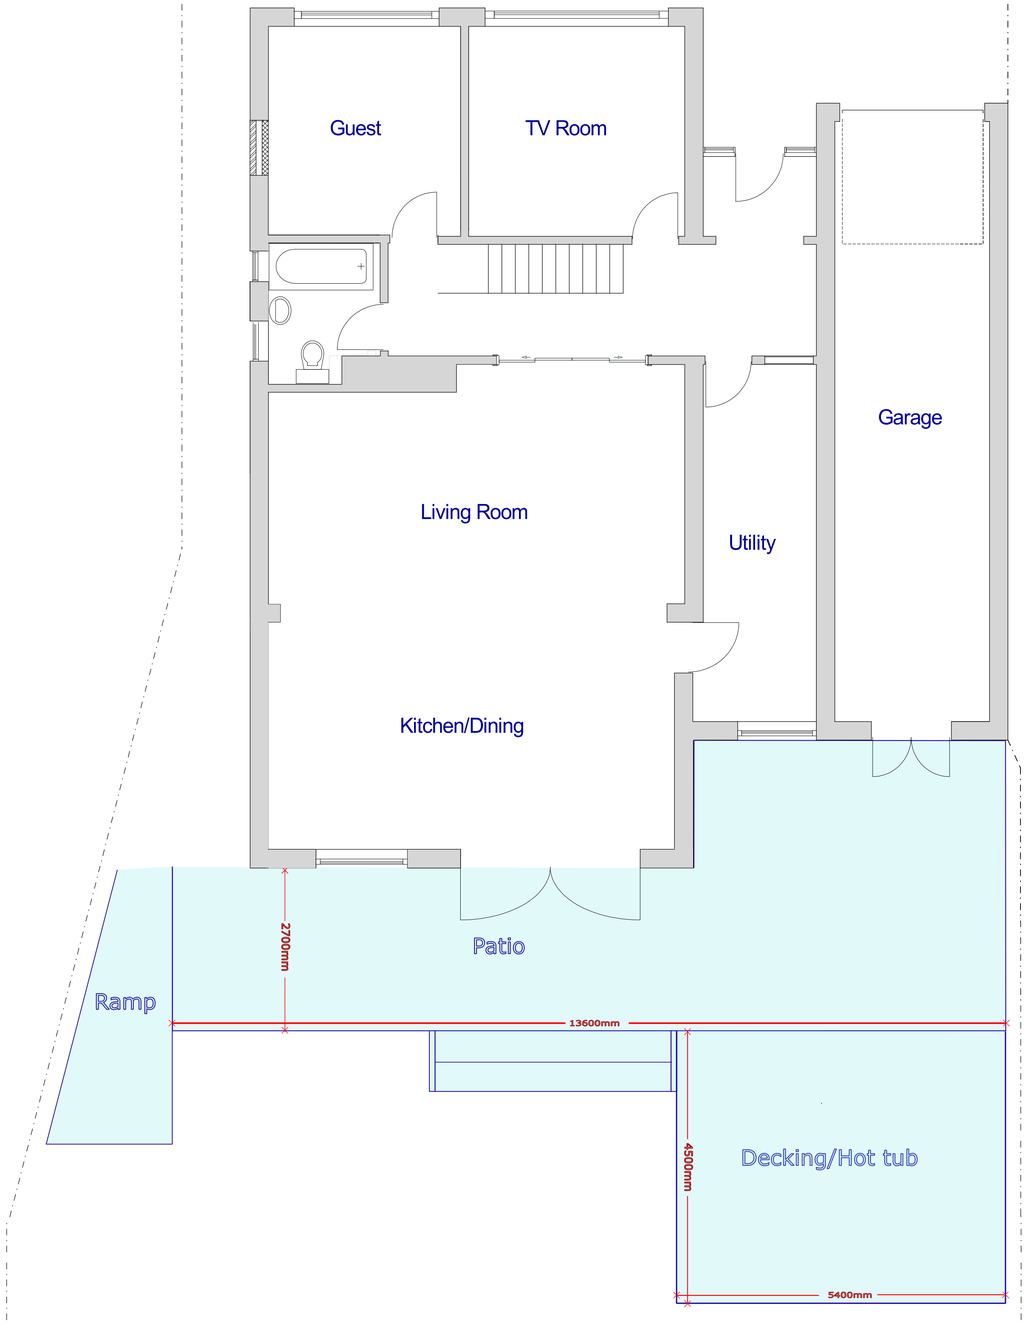

3D Court Road
Ickenham

SCALE 1:50

0 1m 2m 3m 4m 5m