
Drawing No.: 02

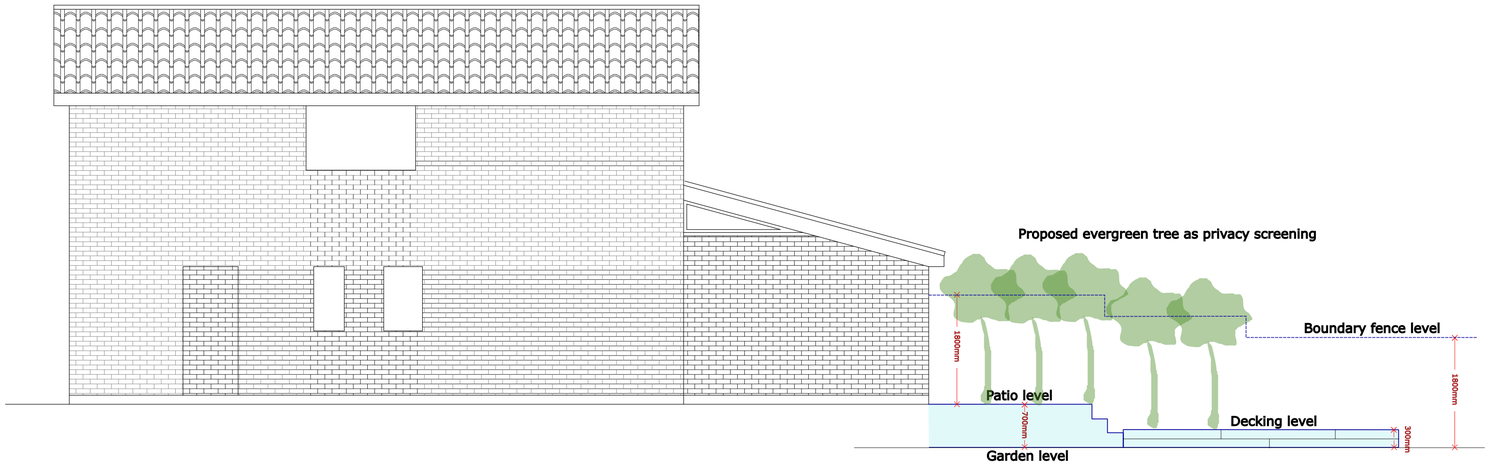

Proposed section

3D Court Road Ickenham		SCALE 1:50 0 1m 2m 3m 4m 5m				