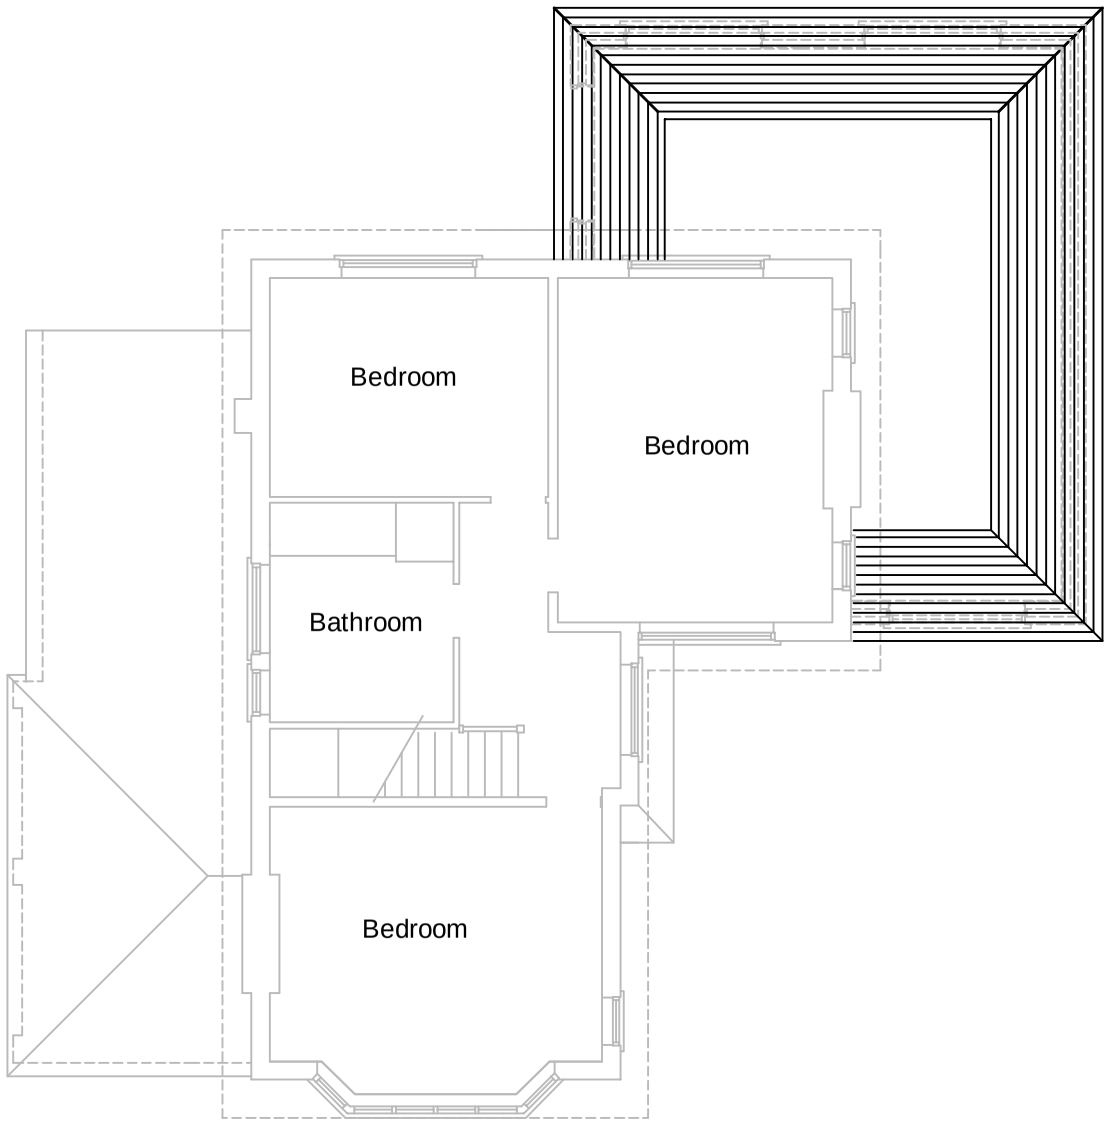

First floor / Roof

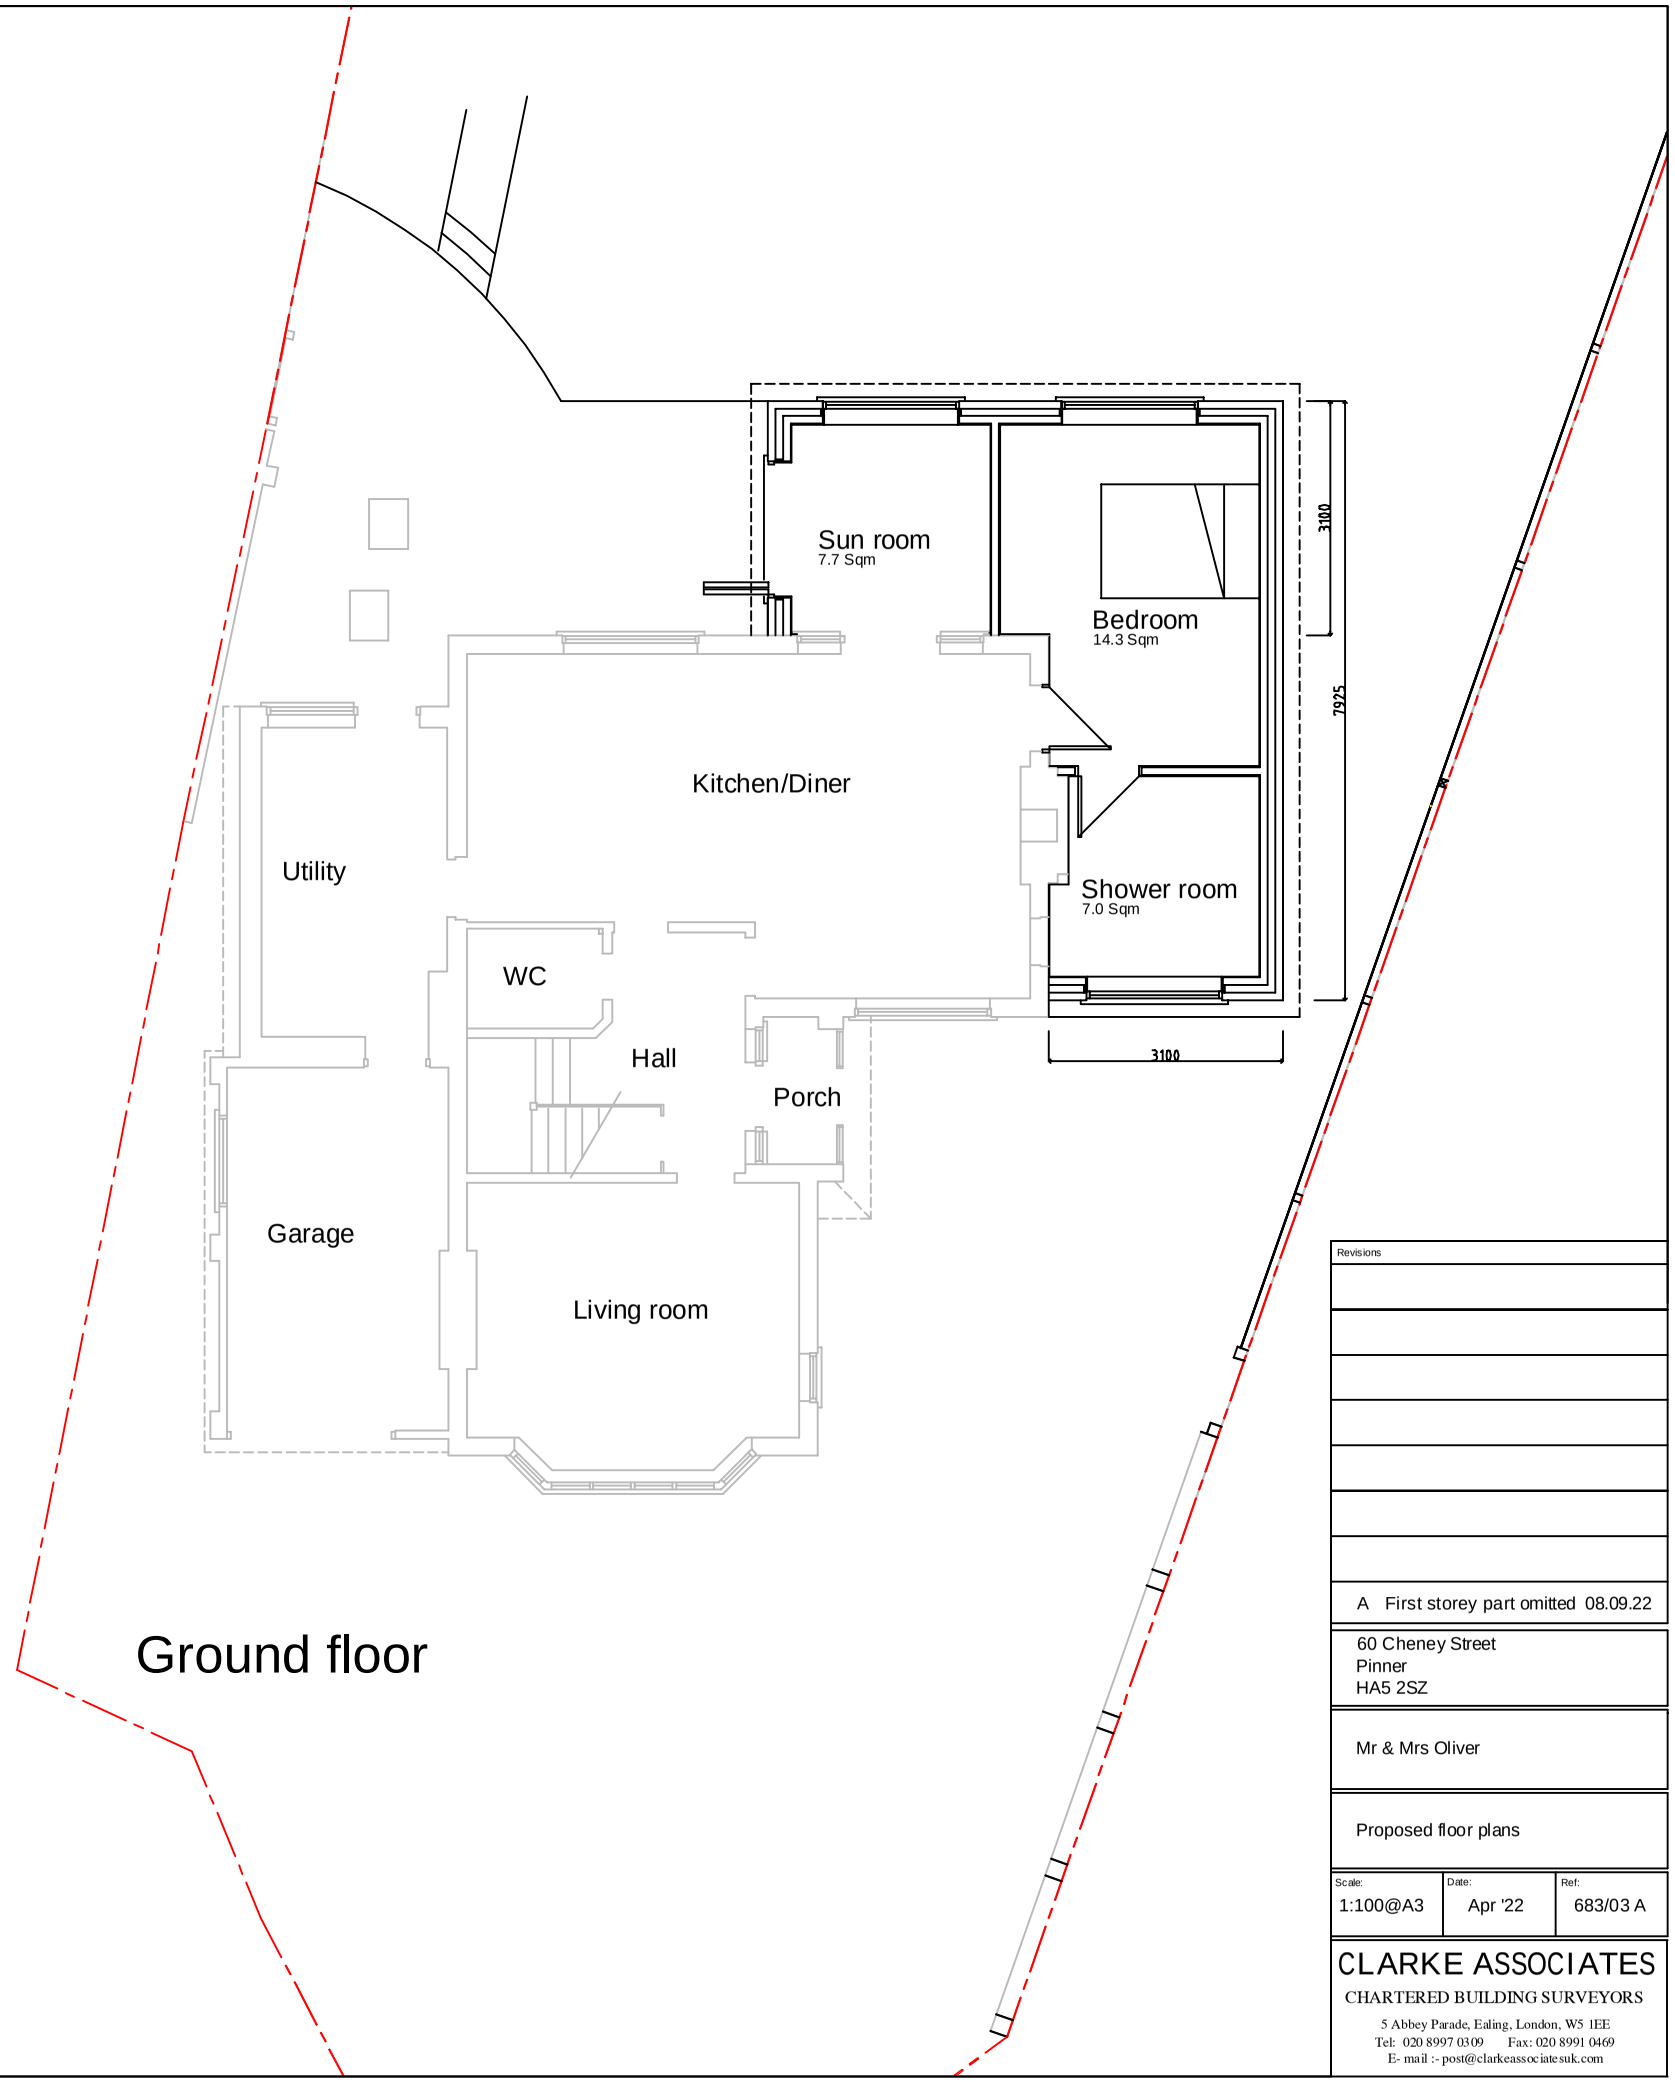

Ground floor

0 2 4 6 8 10 metres

Revisions

A First storey part omitted 08.09.22

60 Cheney Street
Pinner
HA5 2SZ

Mr & Mrs Oliver

Proposed floor plans

Scale:	Date:	Ref:
1:100@A3	Apr '22	683/03 A

CLARKE ASSOCIATES
CHARTERED BUILDING SURVEYORS
5 Abbey Parade, Ealing, London, W5 1EE
Tel: 020 8997 0309 Fax: 020 8991 0469
E- mail :- post@clarkeassociatesuk.com