



0 1 2 3 4 5
1:50 @ A3

GROUND FLOOR
EXISTING

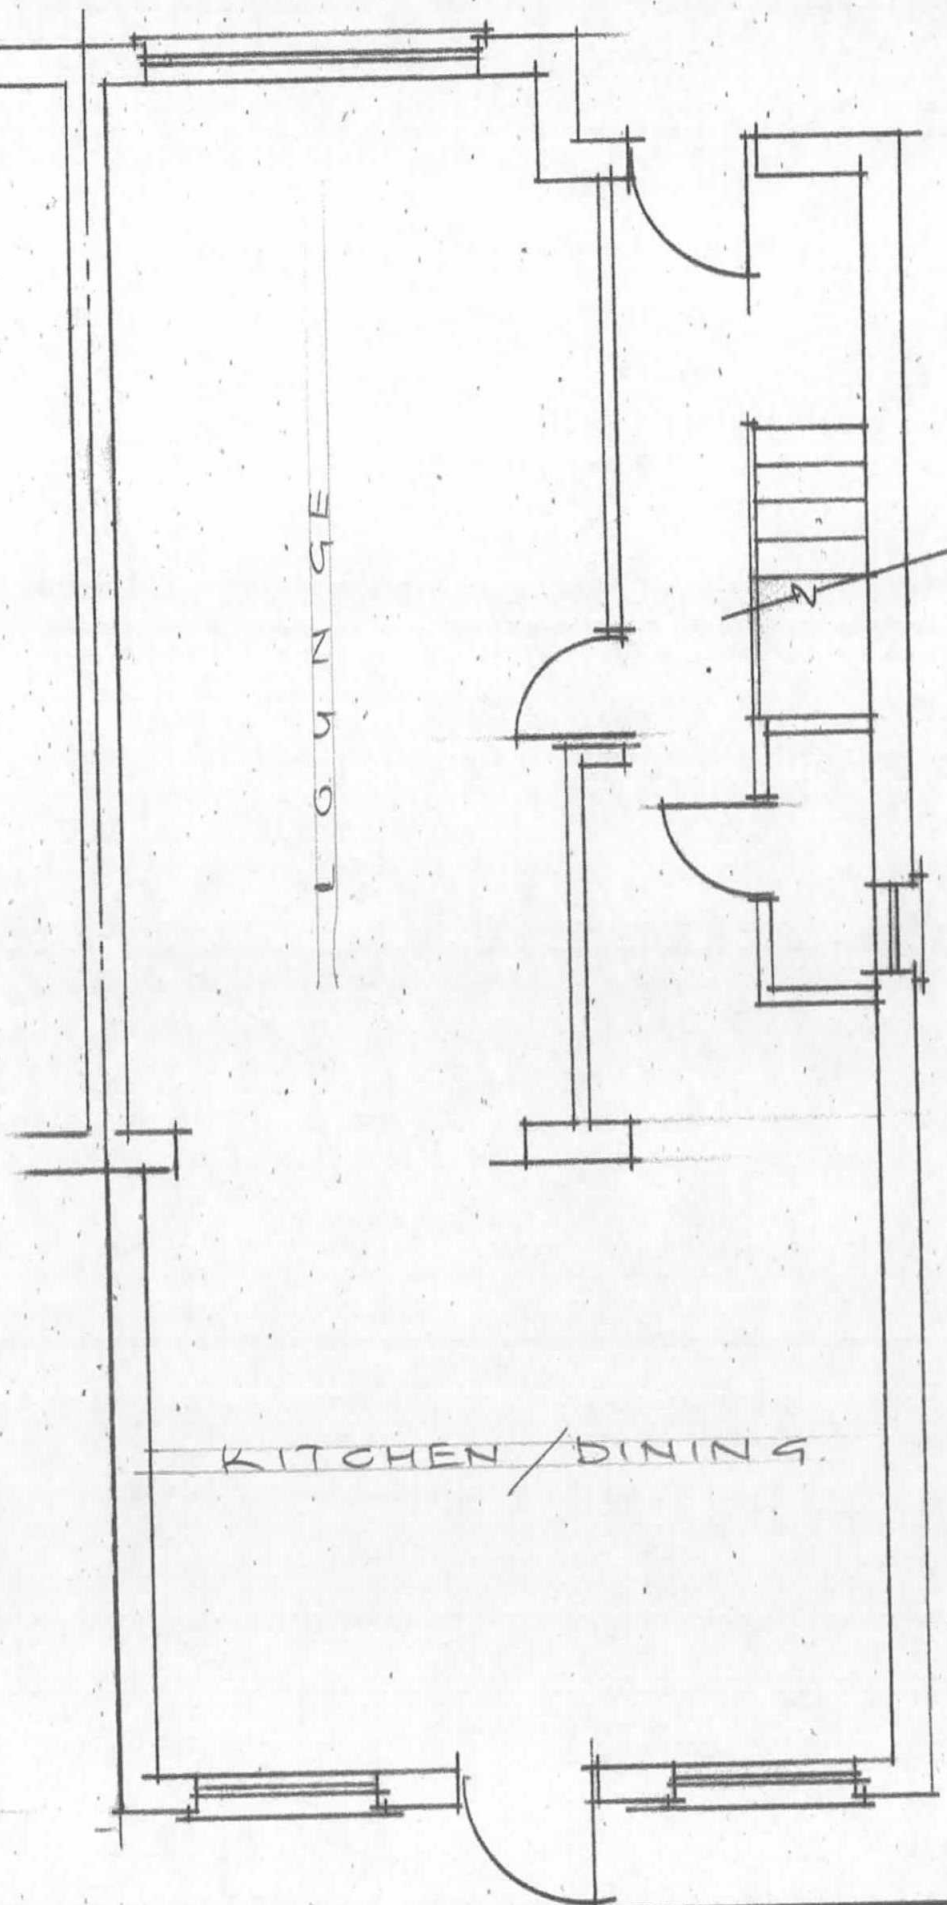

FIRST FLOOR
EXISTING

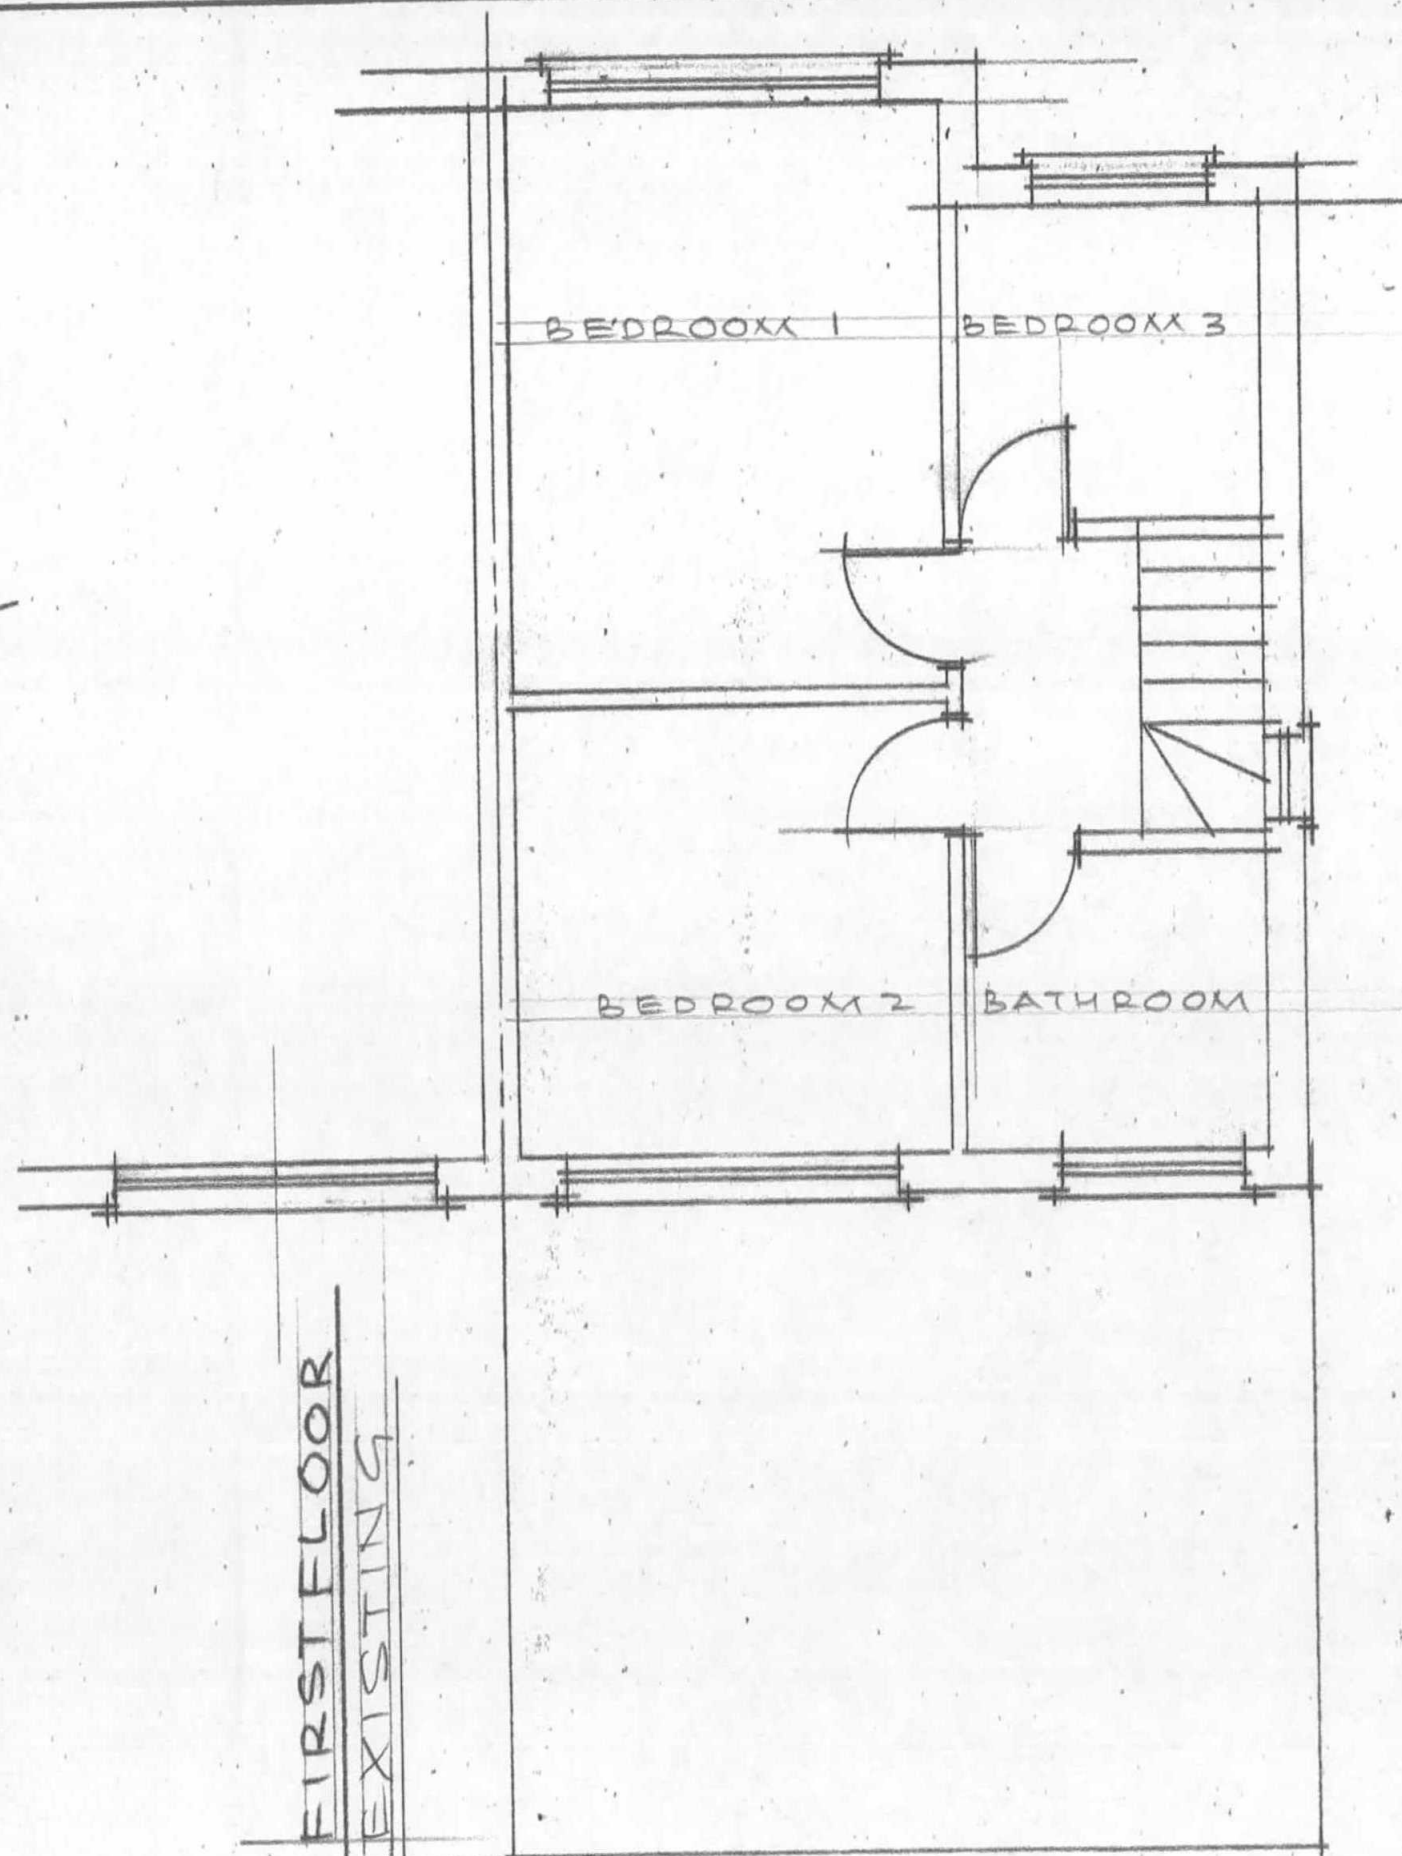

Kuldip Sira
Building Designs
Mob: 07956234848

PROPOSED PART FIRST FLOOR EXTENSION AT
6 SEATON ROAD, HAYES

SCALE: 1:50 DATE: APR, 2015
2015/116/01