



GROUND FLOOR
PROPOSED NO CHANGE
1:50 @ A3

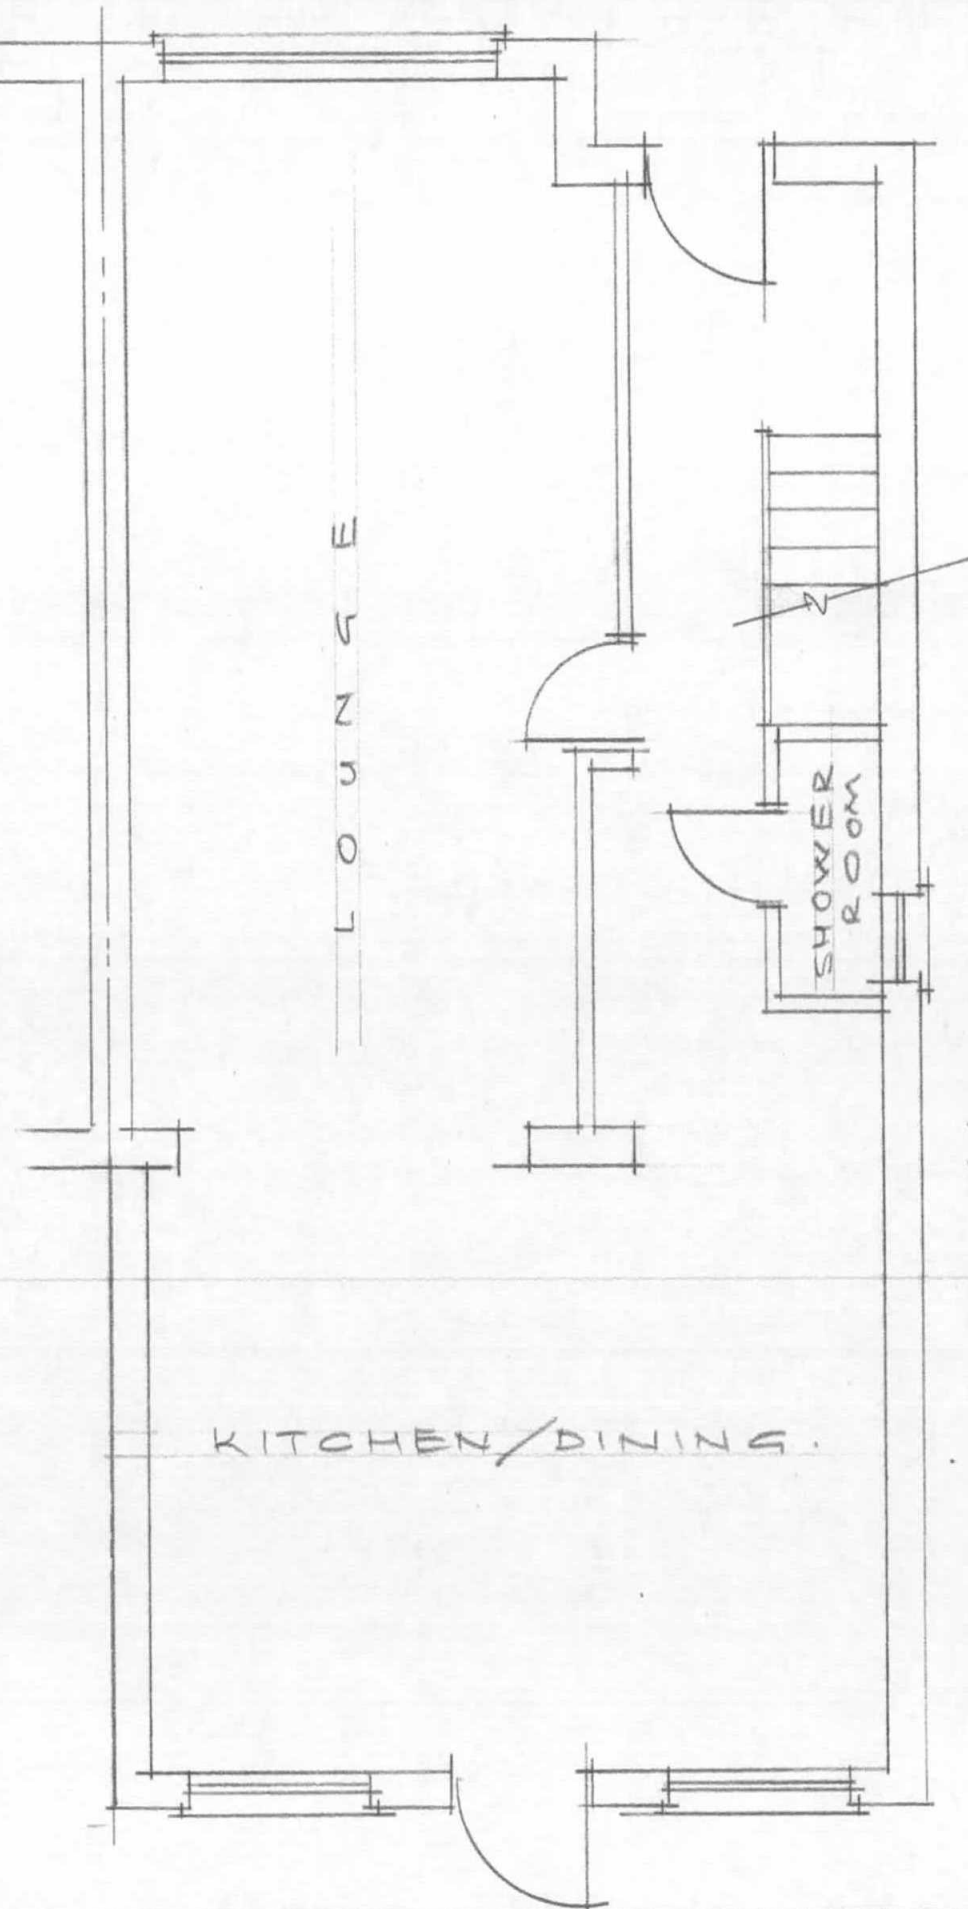

FIRST FLOOR
PROPOSED

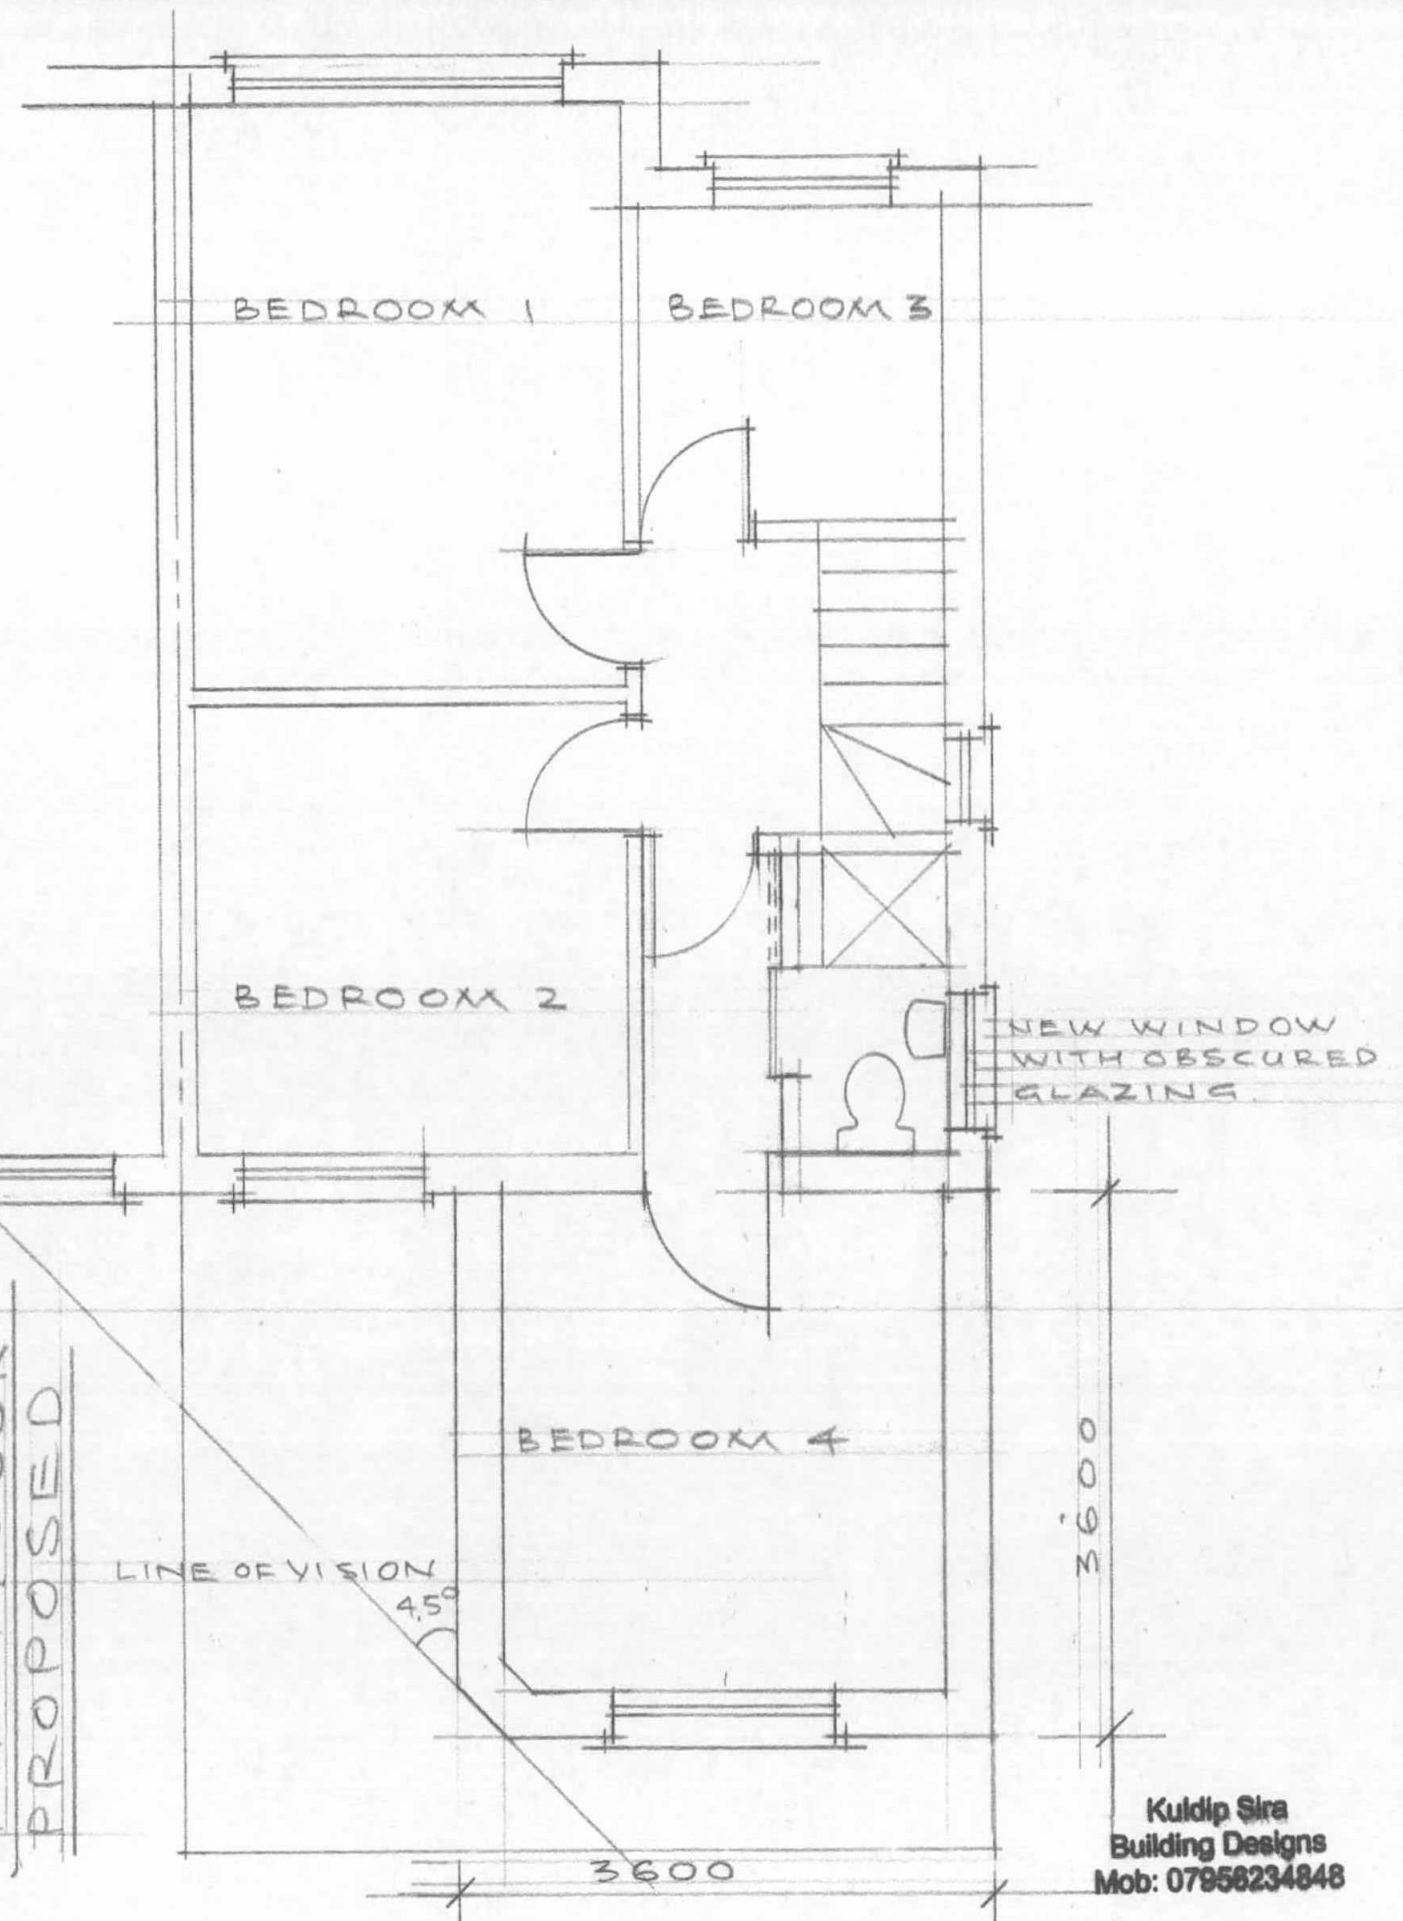

Kuldip Sira
Building Designs
Mob: 07956234848

PROPOSED PART FIRST FLOOR EXTENSION AT
16 SEATON ROAD, HAYES

SCALE: 1:50 DATE: APR. 2015
2015/116/02