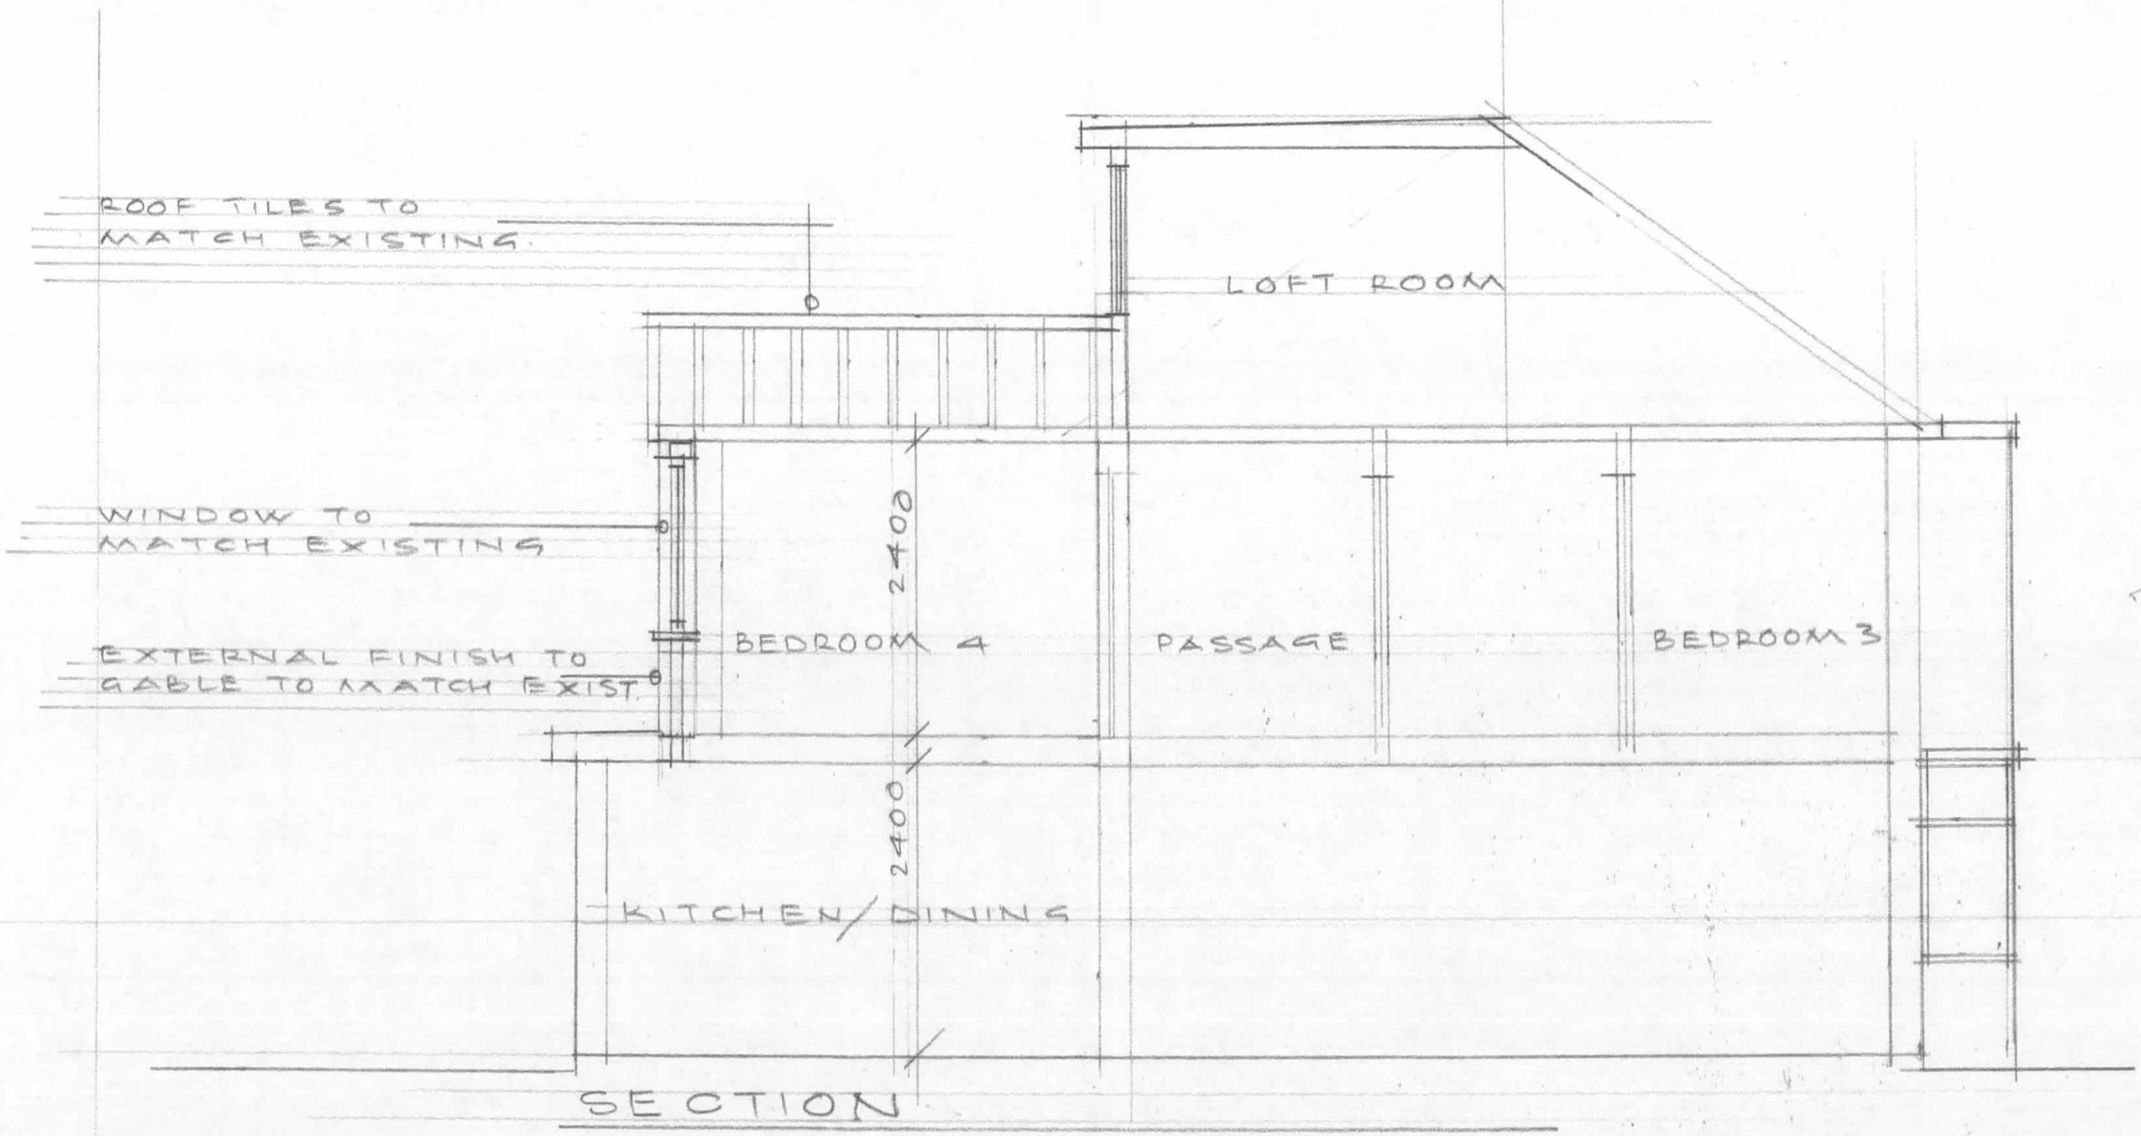


SECTION

0 1 2 3 4 5

1:50 @ A3

Kuldip Sira
Building Designs
Mob: 07956234848

PROPOSED PART FIRST FLOOR EXTENSION AT 16 SEATON ROAD, HAYES.

SCALE: 1:50, DATE: APR, 2015
2015/116/05