


Scale 1:50 @A3

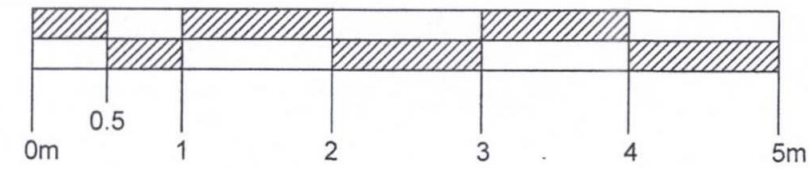

Notes:

1. For general notes see drawing 1716 - 01.



Existing Side Elevation

Scale 1:50@A3

Looking from No 7



Job title
Redevelopment at
6 Garth Close,
Ruislip,
Middlesex HA4 9PT

Drawing title
Existing Side Elevation

Client
Mr. Tony Mullins

Drawn by:
S. Zablocka

Date
October 2020

Check'd
W.K.J. Zablocki

Date
October 2020

Job number
1716

Scale @ A3
1:50

Drawing number
1716-04