


Notes:
1. For general notes see drawing 1716 - 11.

Scale 1:50 @A3

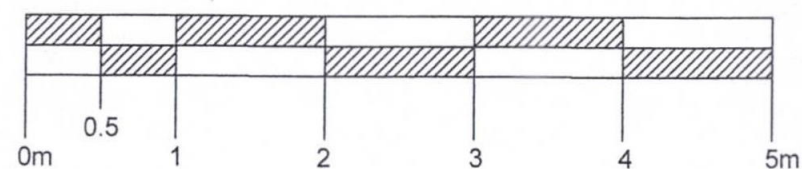

Proposed Side Elevation
Scale 1:50@A3
Looking from No 7

Housholder
planning
application 2

A - Revision. S.Z. 08.03.2021. Notes amended.



Job title	
Redevelopment at 6 Garth Close, Ruislip, Middlesex HA4 9PT	
Drawing title	
Proposed Side Elevation	
Client	
Mr. Tony Mullins	
Drawn by:	Date
S. Zablocka	October 2020
Chk'd	Date
W.K.J. Zablocki	October 2020
Job number	Scale @ A3
1716	1:50
Drawing number	
1716-16	
A	