



Scale 1:50 @A3

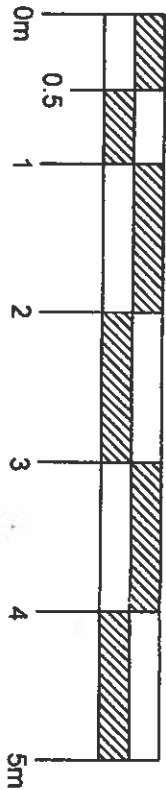

Notes:
1. For general notes see drawing 1716 - 01.

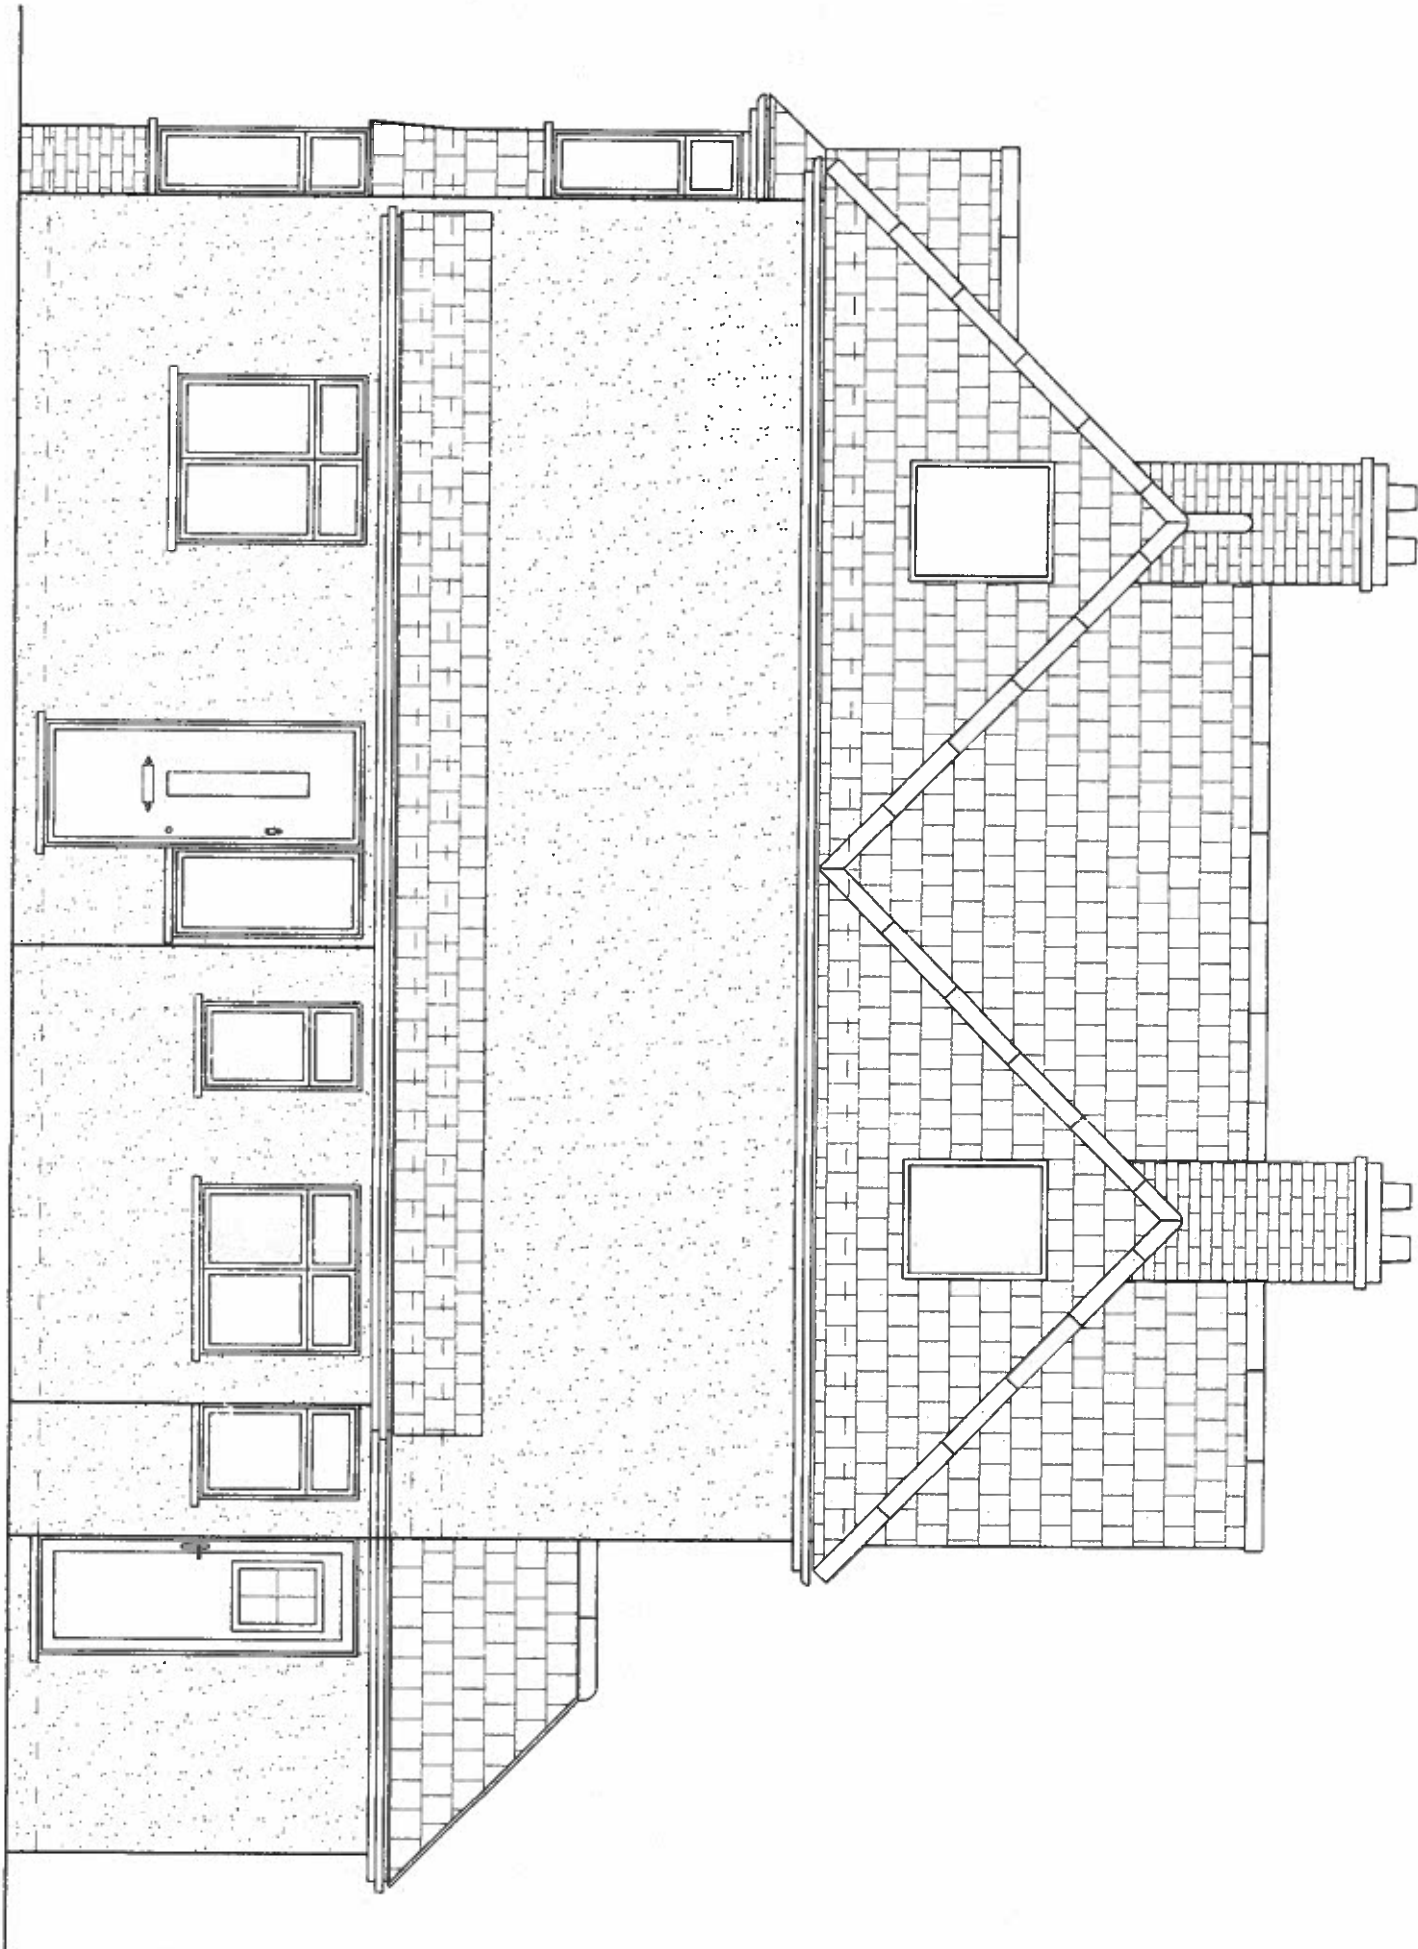

Existing Side Elevation

Scale 1:50@A3
Looking from No 7

 SOARBOARD Ltd. General Building 17 Garsfield Road Luton, Bedfordshire, UK LU1 3JH Tel: 01582 5677 6677 Fax: 01582 5677 6666 Email: enquiries@soarboard.co.uk	
Job No:	1716
Redevelopment at	8 Garsfield Close, Rushley, Bedfordshire MK44 9PT
Existing Site	Existing Site Elevation
Client	Mr. Tony Mullins
Drawn by	S. Zabolocka
Check	W.K.J. Zabolocka
Date	October 2020
Scale	1:50
Drawing number	1716-04