



Scale 1:50 @A3

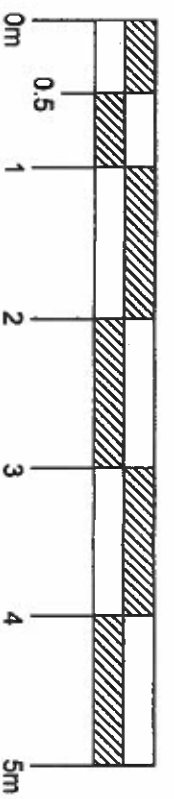

Notes:
1. For general notes see drawing 1716 - 21.

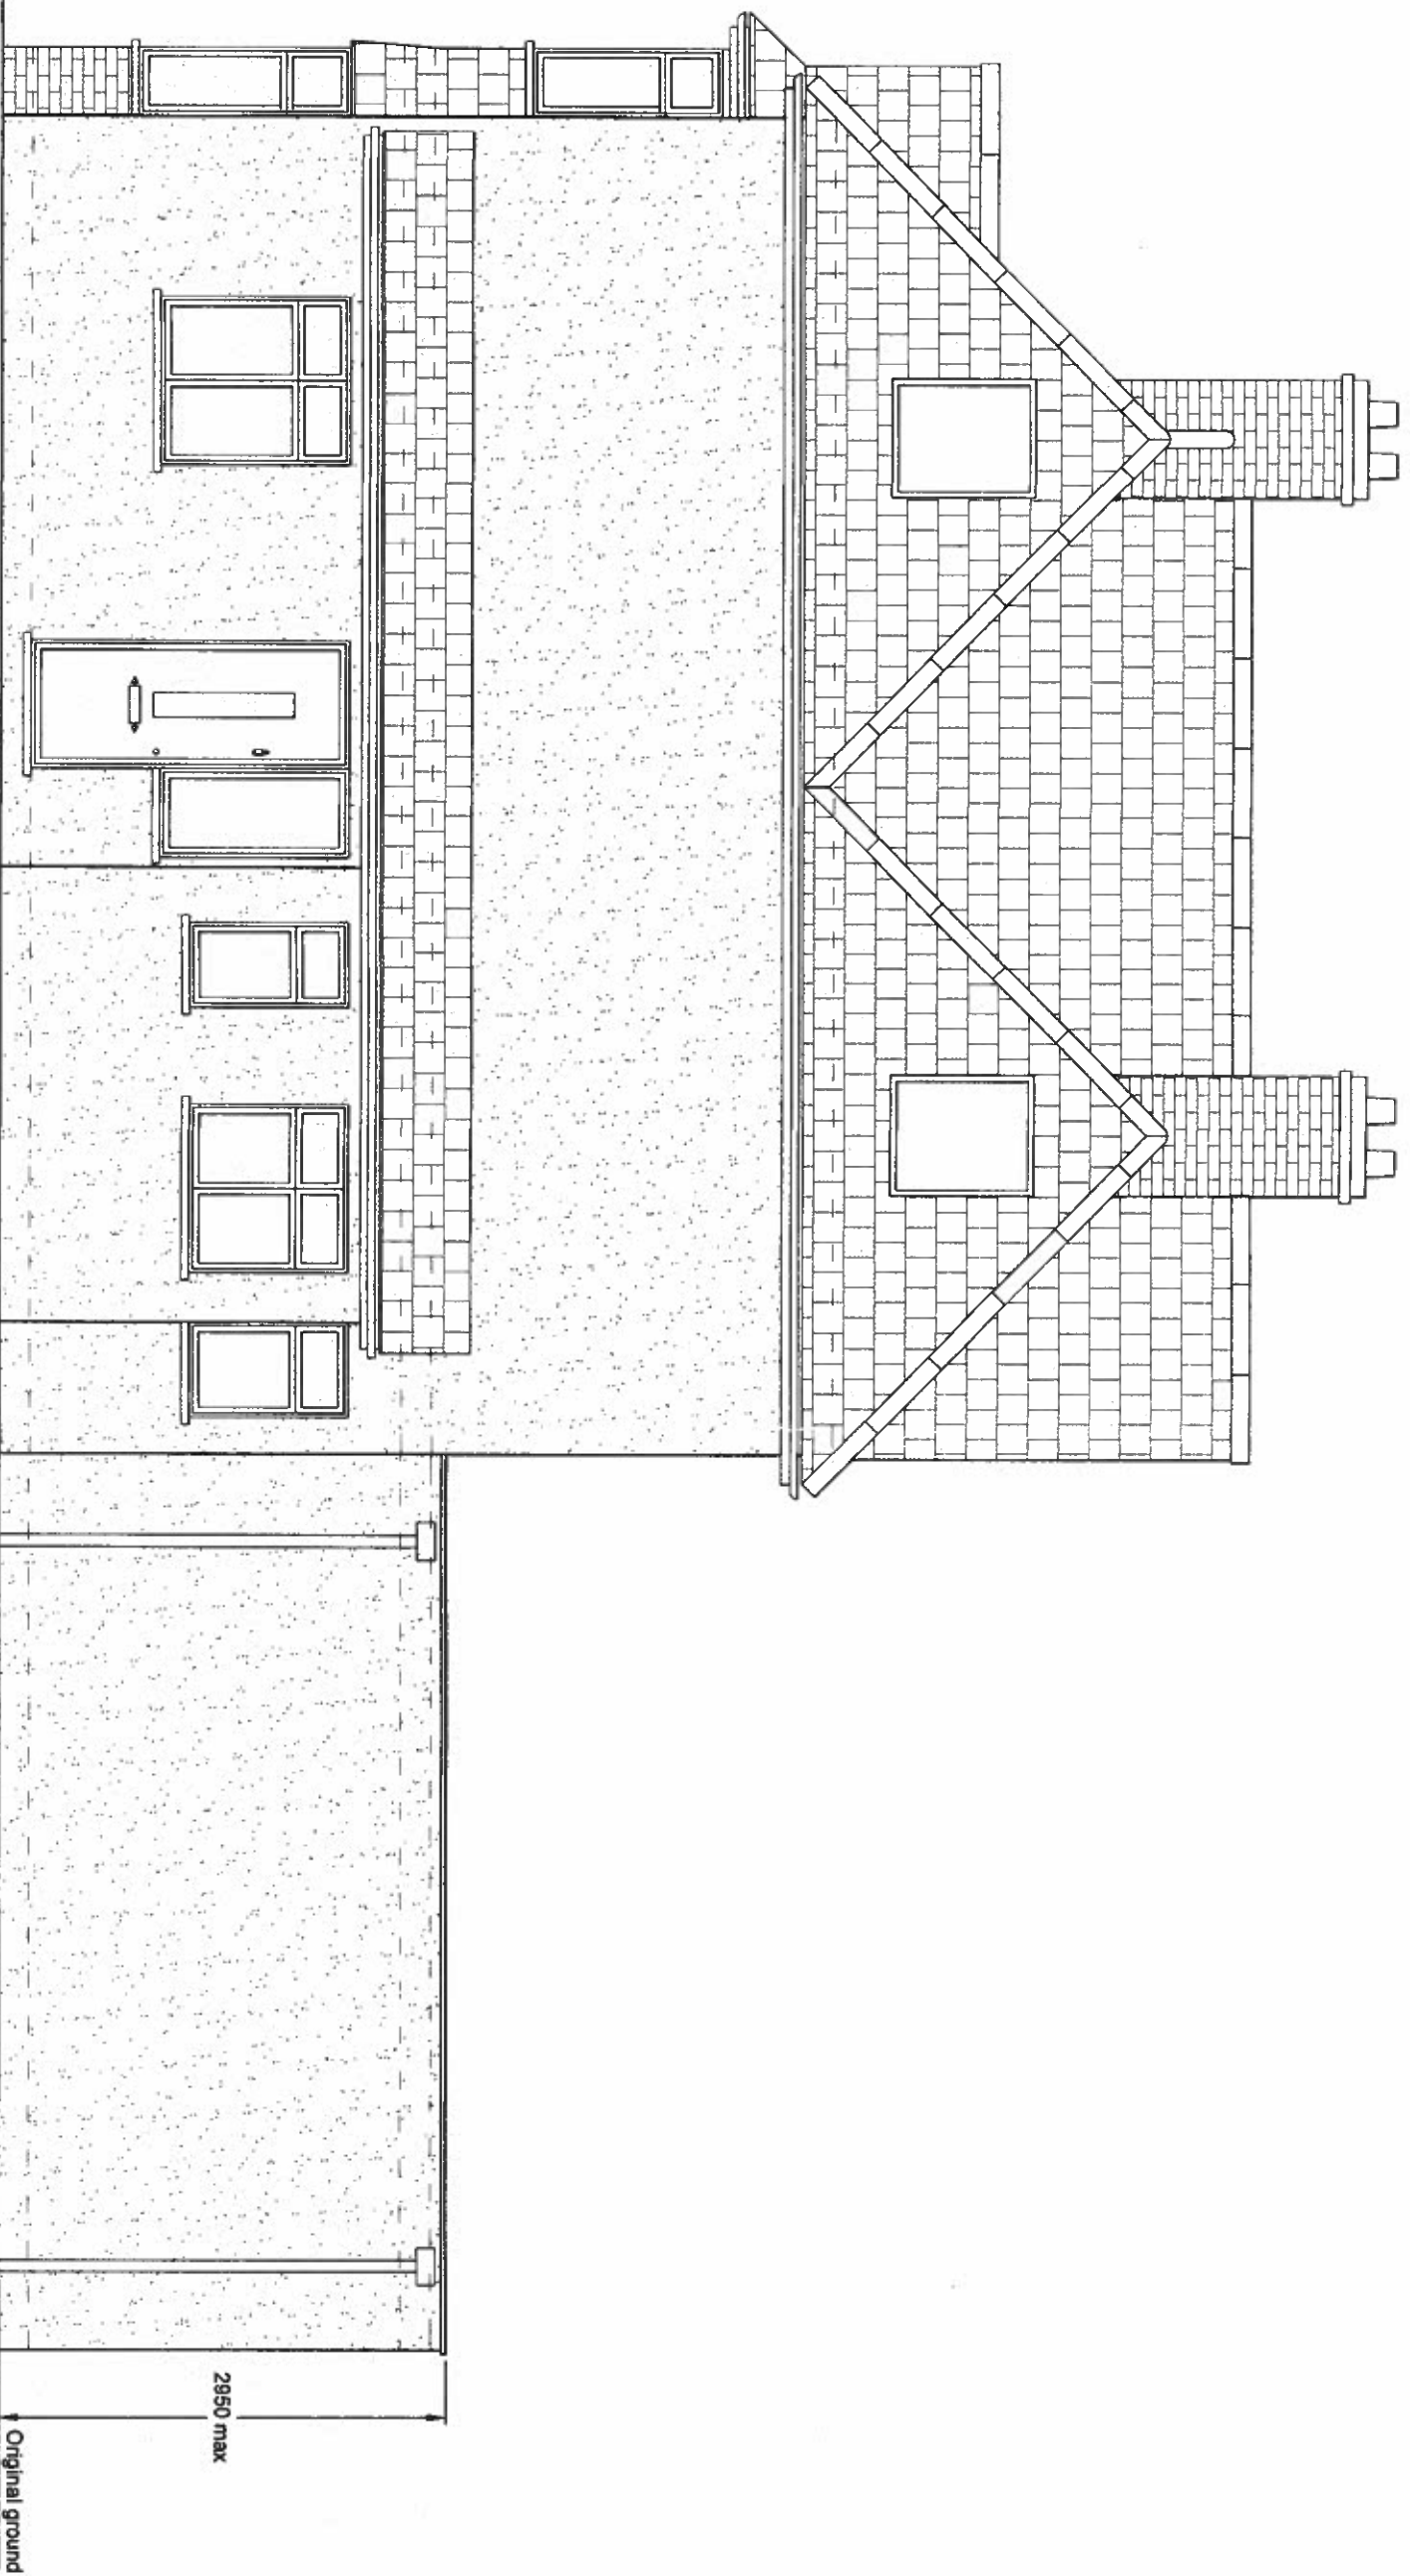

Proposed Side Elevation
Scale 1:50@A3
Looking from No 7

Fourth
Planning
Application

A - Revision 16.06.2021, S.Z.
Drawing traced in line with LB
Hillingdon's proposals.

SOAROUND Ltd.
Architectural Services
London SE14 6AA
Tel: 020 3997 8800 and
www.soaround.co.uk

Redevelopment of
6 Gorth Chase,
Ruilip,
Middlesex HA4 9PT
Proposed Side Elevation

Client
Mr. Tony Mullins

Drawn by
S. Zablocko

Date
October 2020

Check
W.K.J. Zablocko/October 2020

Job number
1716

Scale
1:50

Drawing number
1716-26