
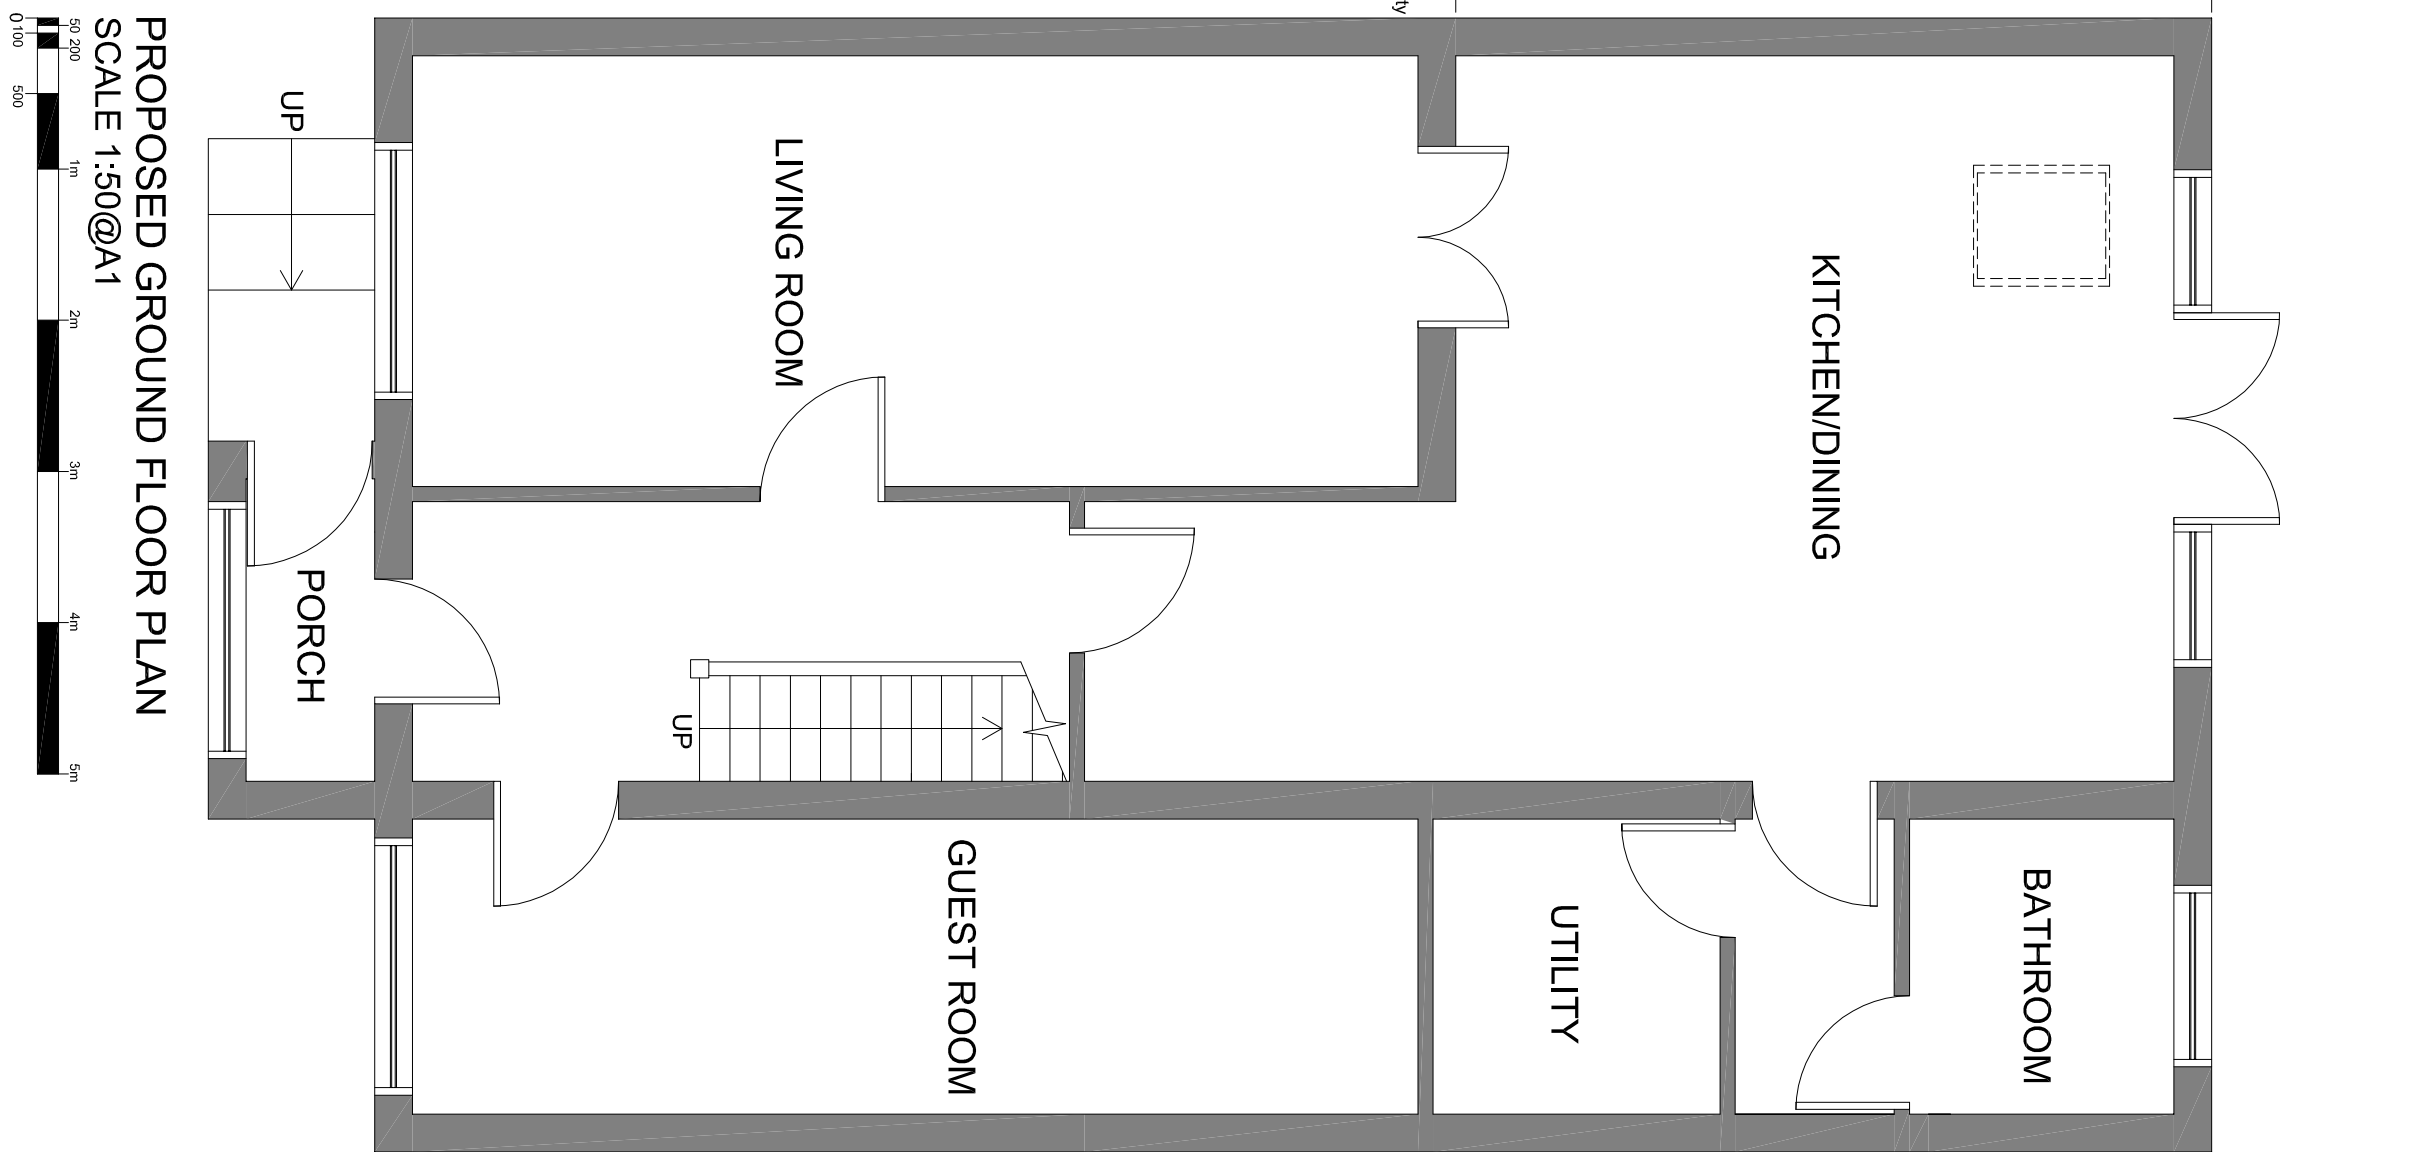


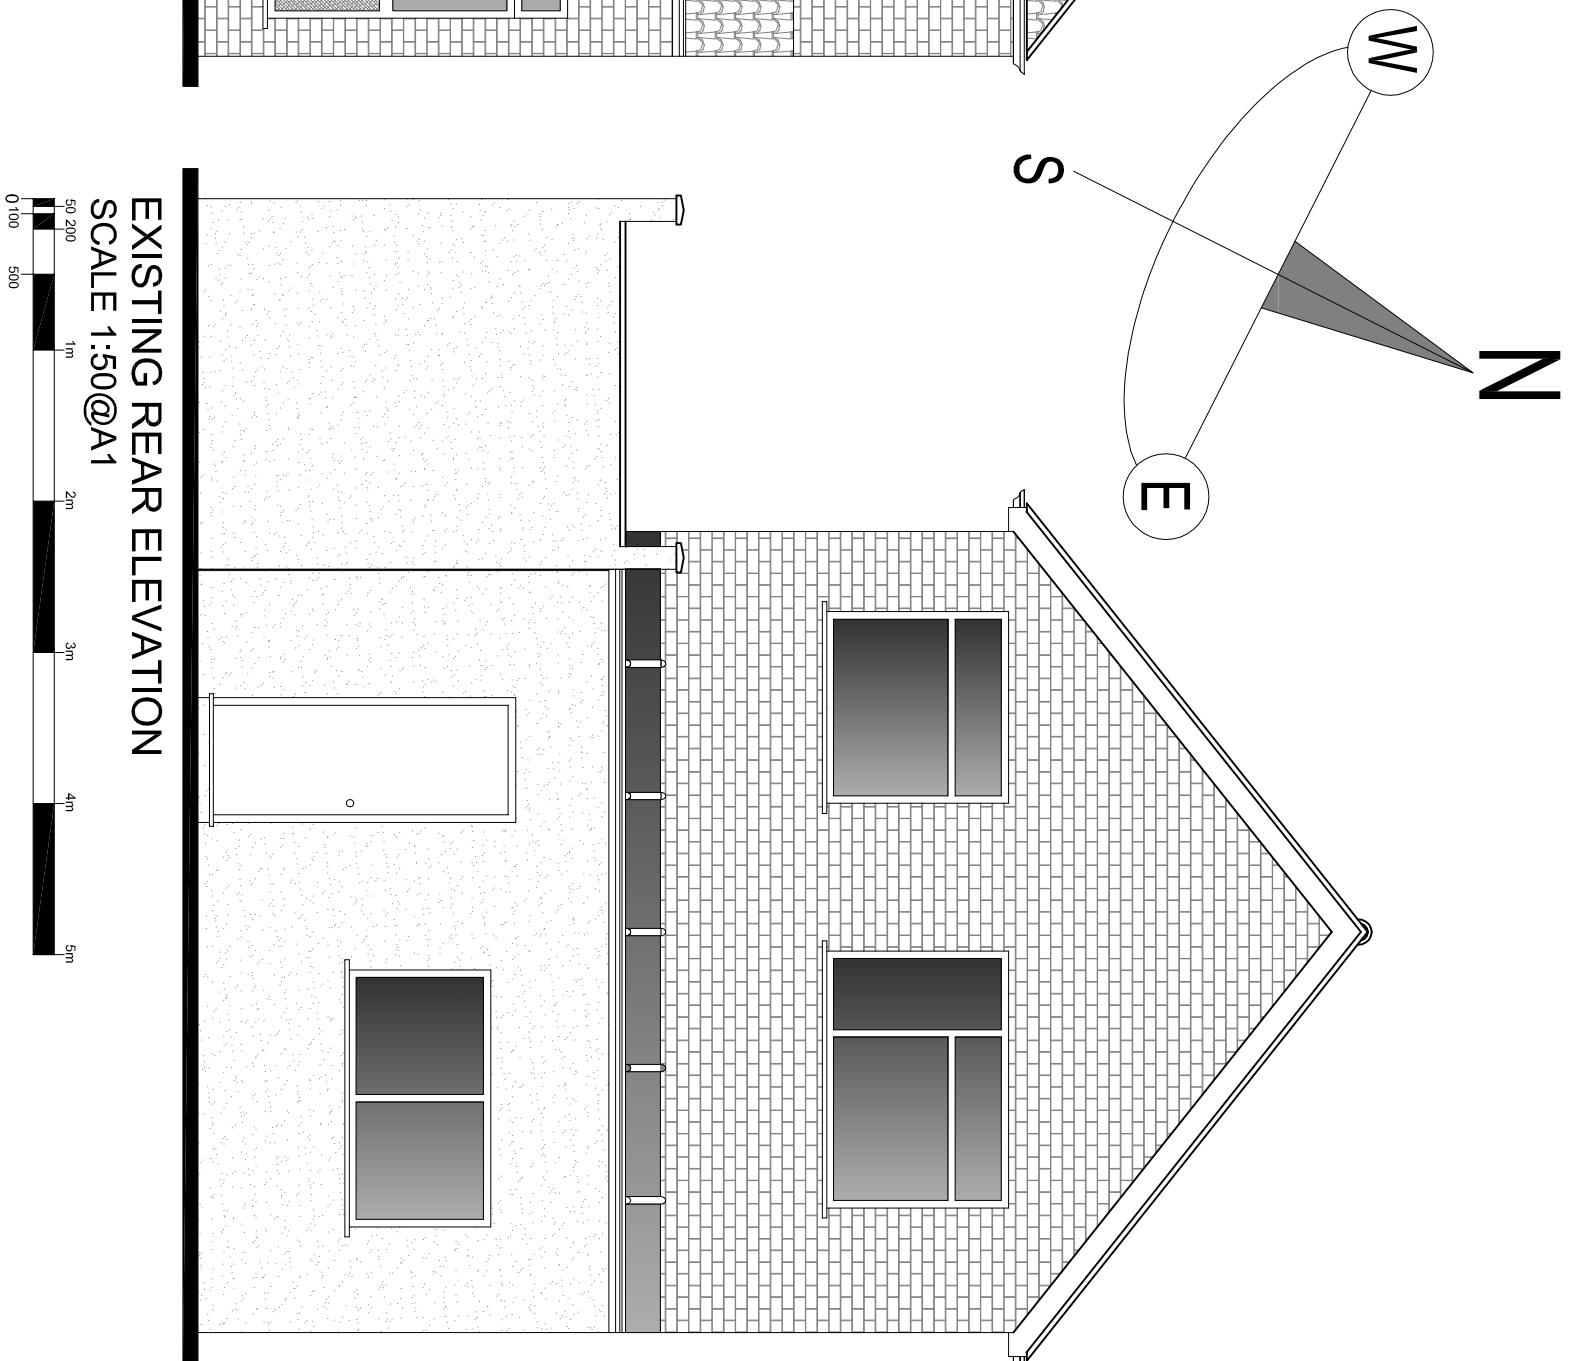

Pinner HA5 2LZ

EXISTING & PROPOSED PLANS & ELEVATIONS

STAGE
PLANNING

DRAWING NO.
054/PP/002

- from survey to planning to construction