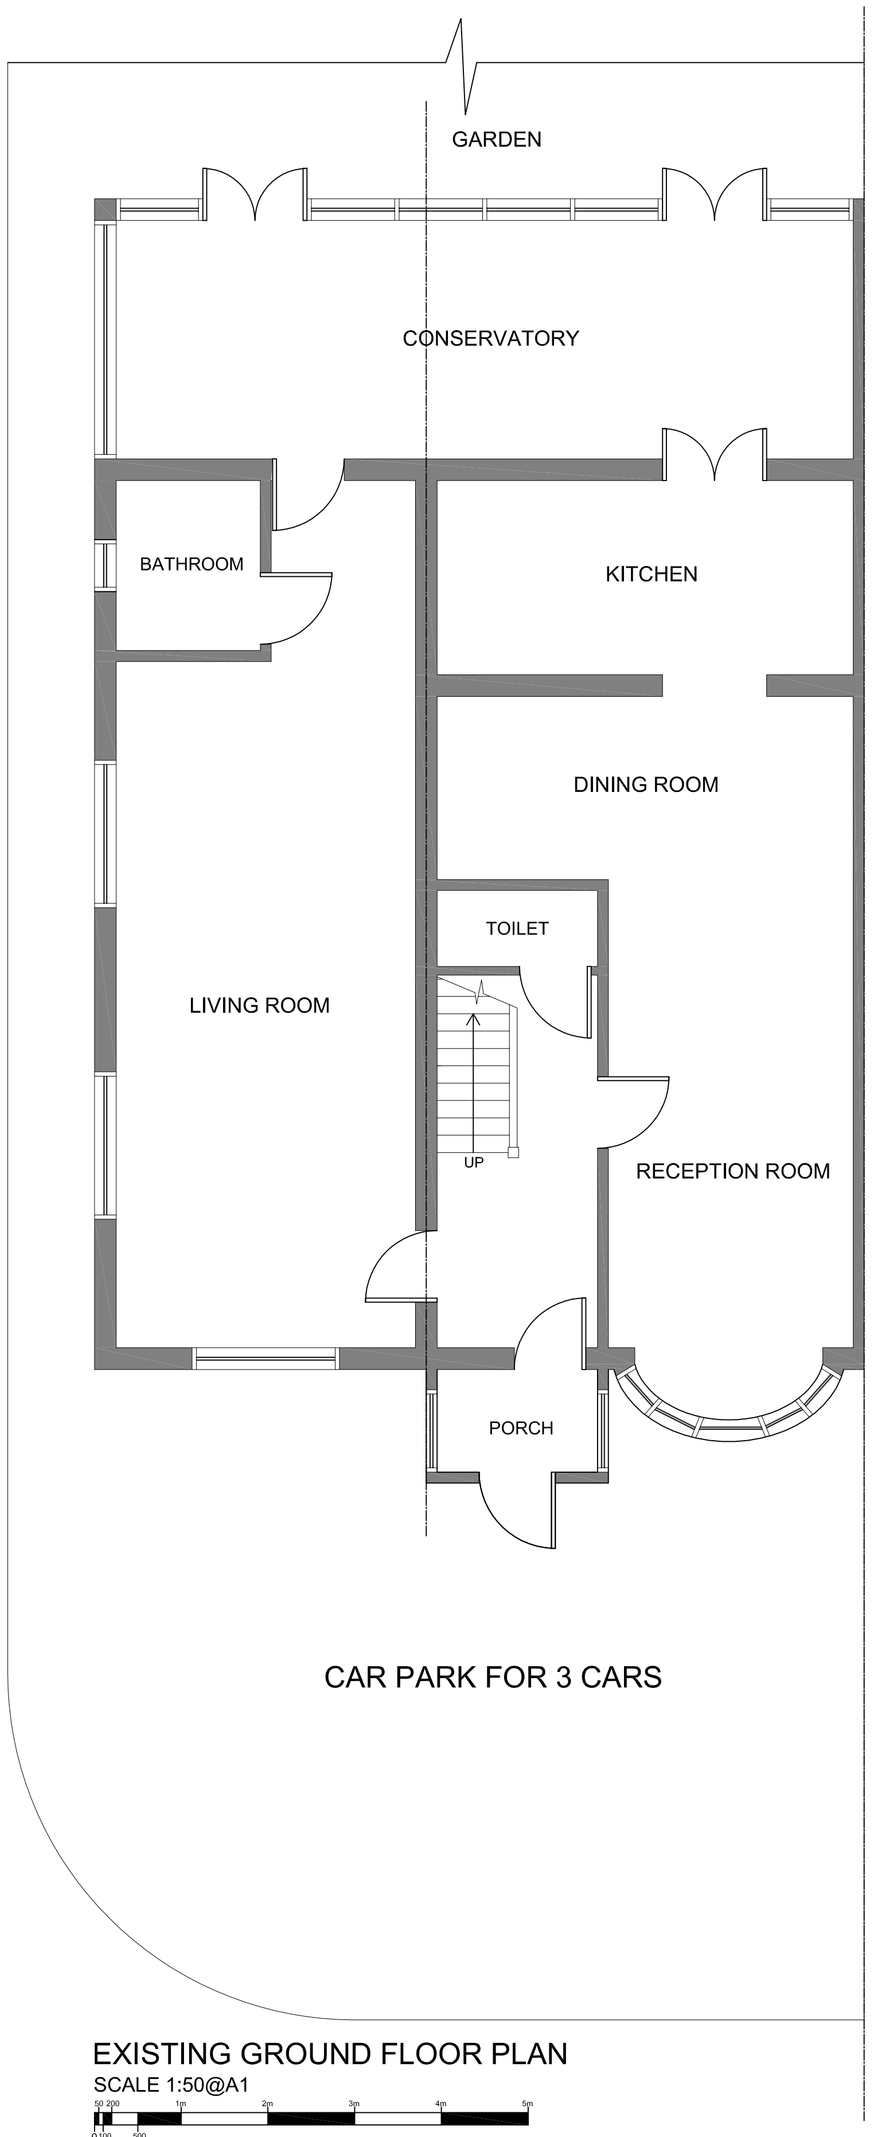

EXISTING GROUND FLOOR PLAN
SCALE 1:50@A1

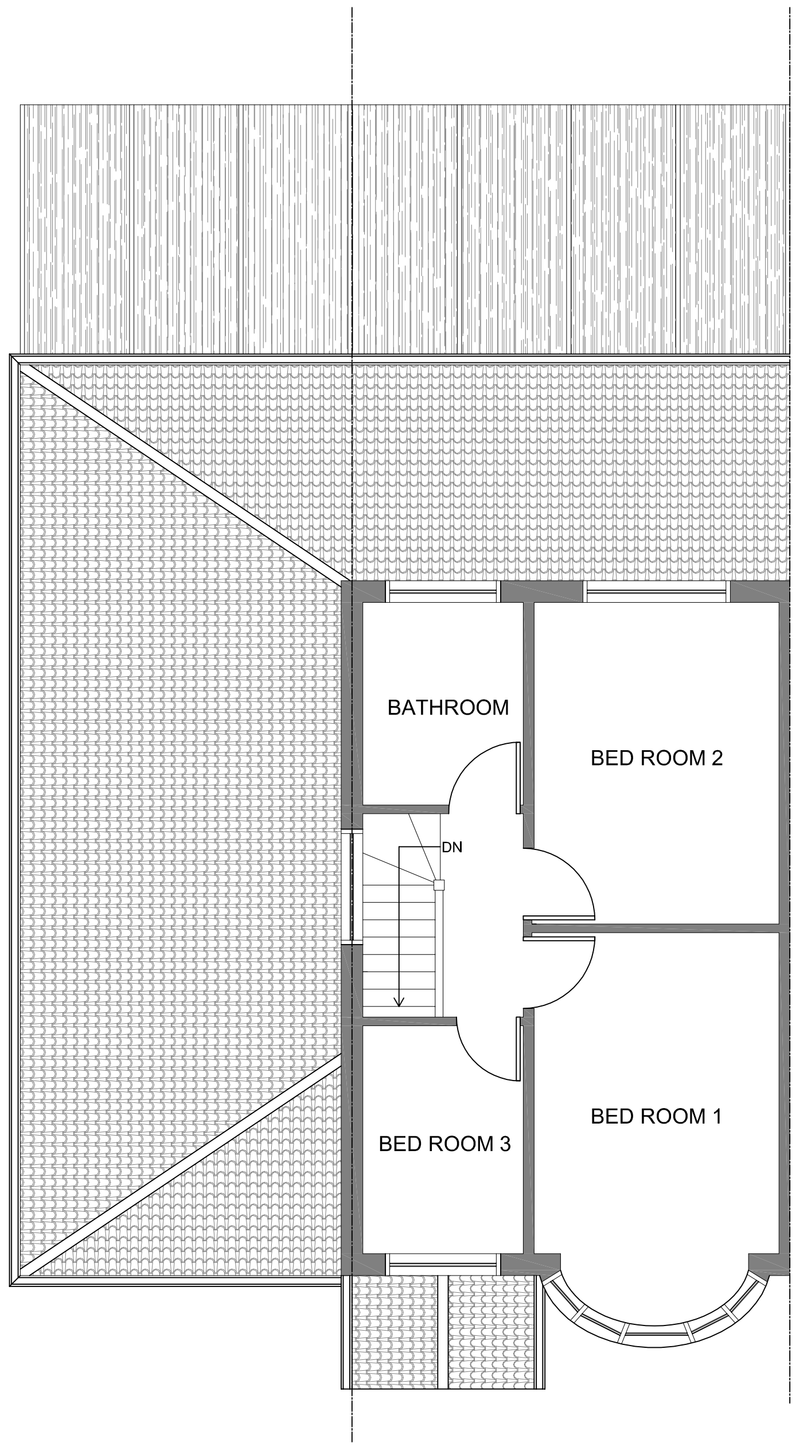

EXISTING FIRST FLOOR PLAN
SCALE 1:50@A1

EXISTING FRONT ELEVATION
SCALE 1:50@A1

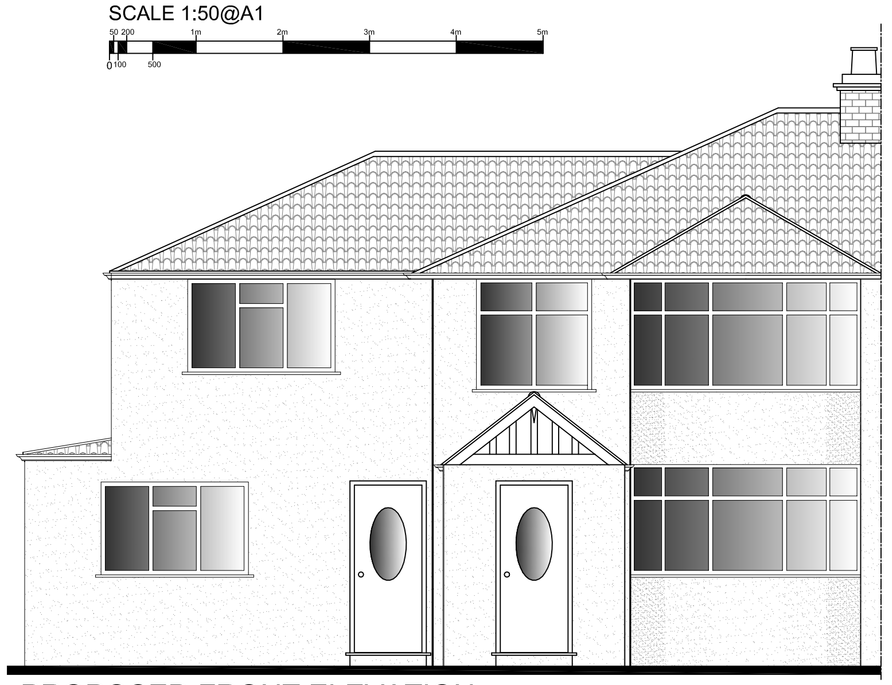

PROPOSED FRONT ELEVATION
SCALE 1:50@A1

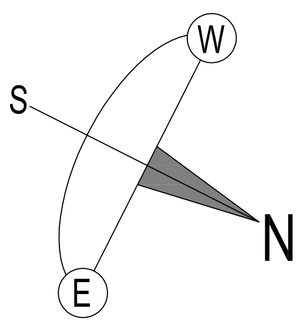

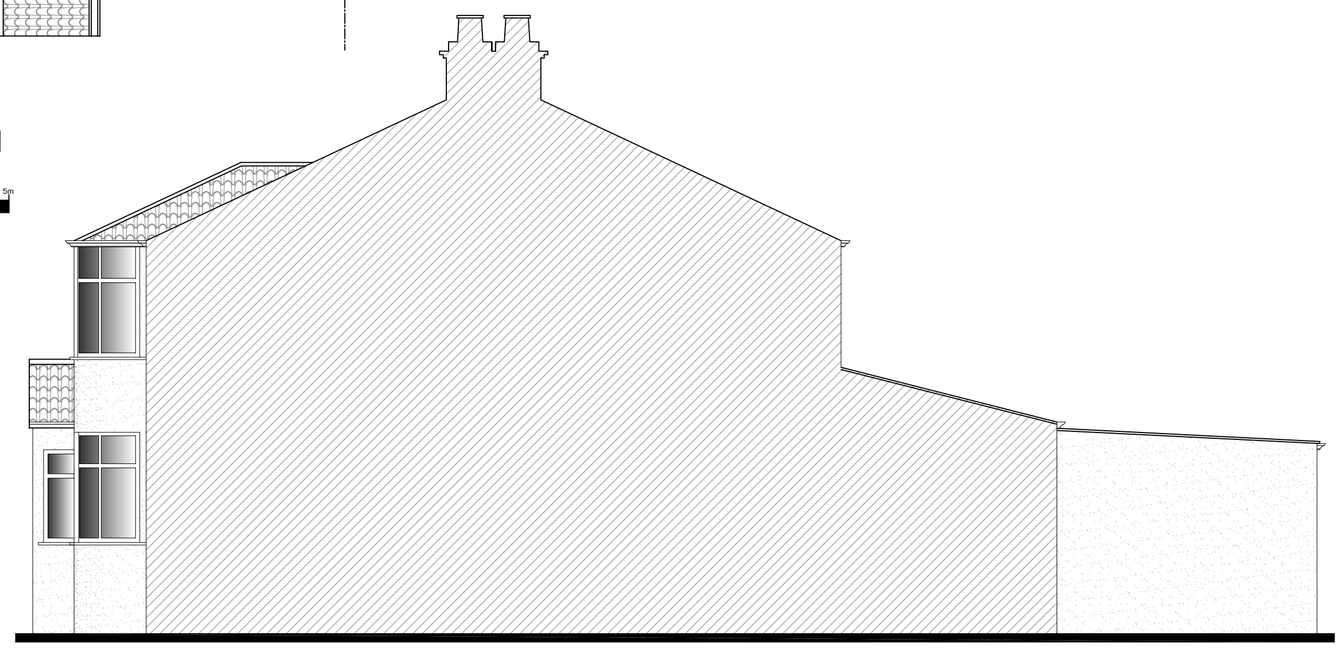

EXISTING WEST (FLANK) ELEVATION
SCALE 1:50@A1

147

JOB
9 Oxford Avenue Hayes
UB3 5HX

TITLE
EXISTING & PROPOSED PLANS & ELEVATIONS

DATE APRIL 2020	DRAWN SMTN
SCALE 1:50 @ A1	CHECKED

STAGE
PLANNING

DRAWING NR
147/PP/001

DOTS
aRCHITECTURAL sERVICES ltd
from survey to planning to construction