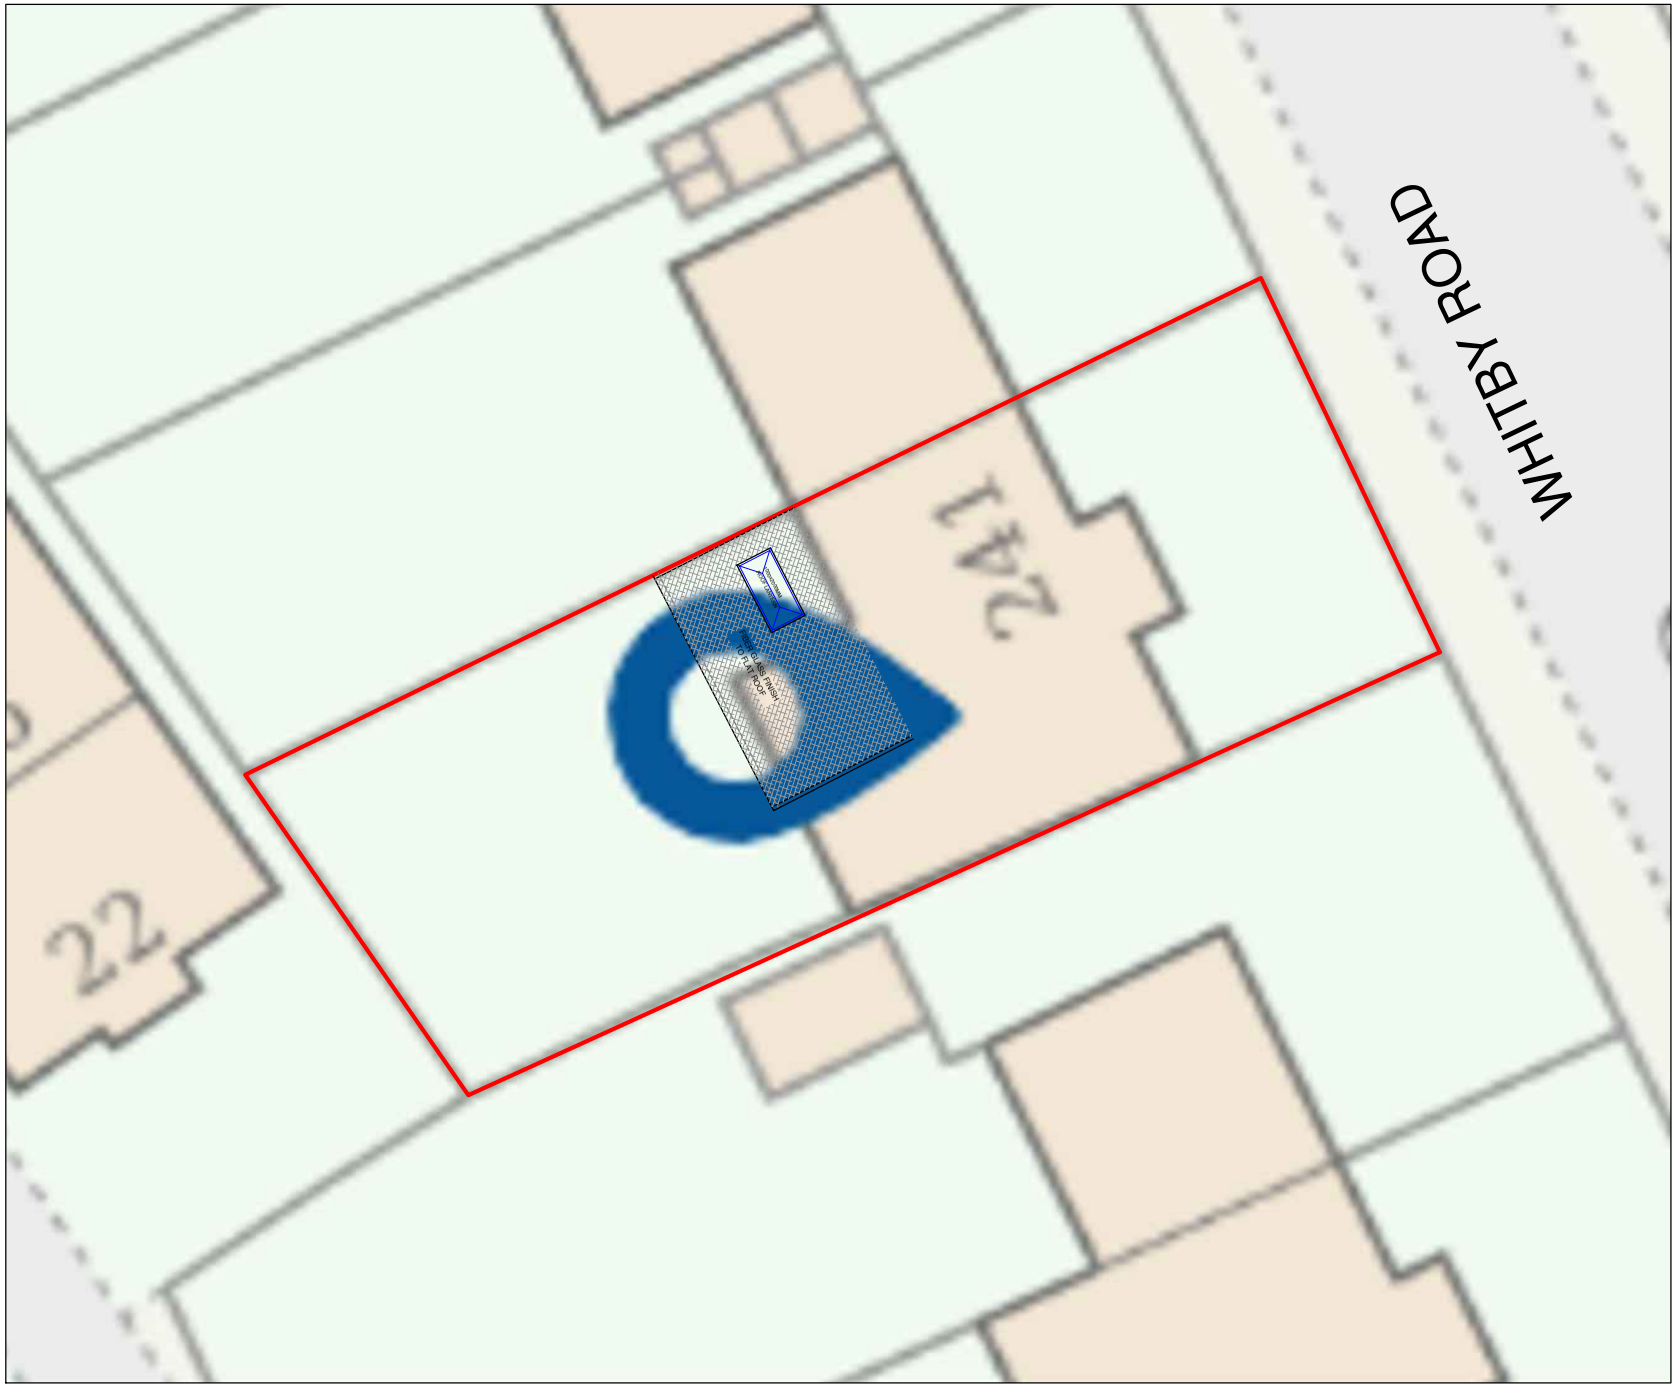

0m 5m 10m 15m 20m
SCALE @ 1:200

NOTES :

N

Date	Revisions

SJR DESIGN LTD.
(ARCHITECTURAL DESIGN & CONSULTANTS)

Client MR. ROSHAN MALLA
MRS. SHRISTI SHRESTHA

Job Title
214 WHITBY ROAD
RUISLIP
HA4 9ED

Drawing Title
PROPOSED BLOCK PLAN

Scale: 1 : 200 (A4)
Date: AUGUST 2026
Checked by: Drawn by: RS

Drg No. TP/780/R06
Rev.