


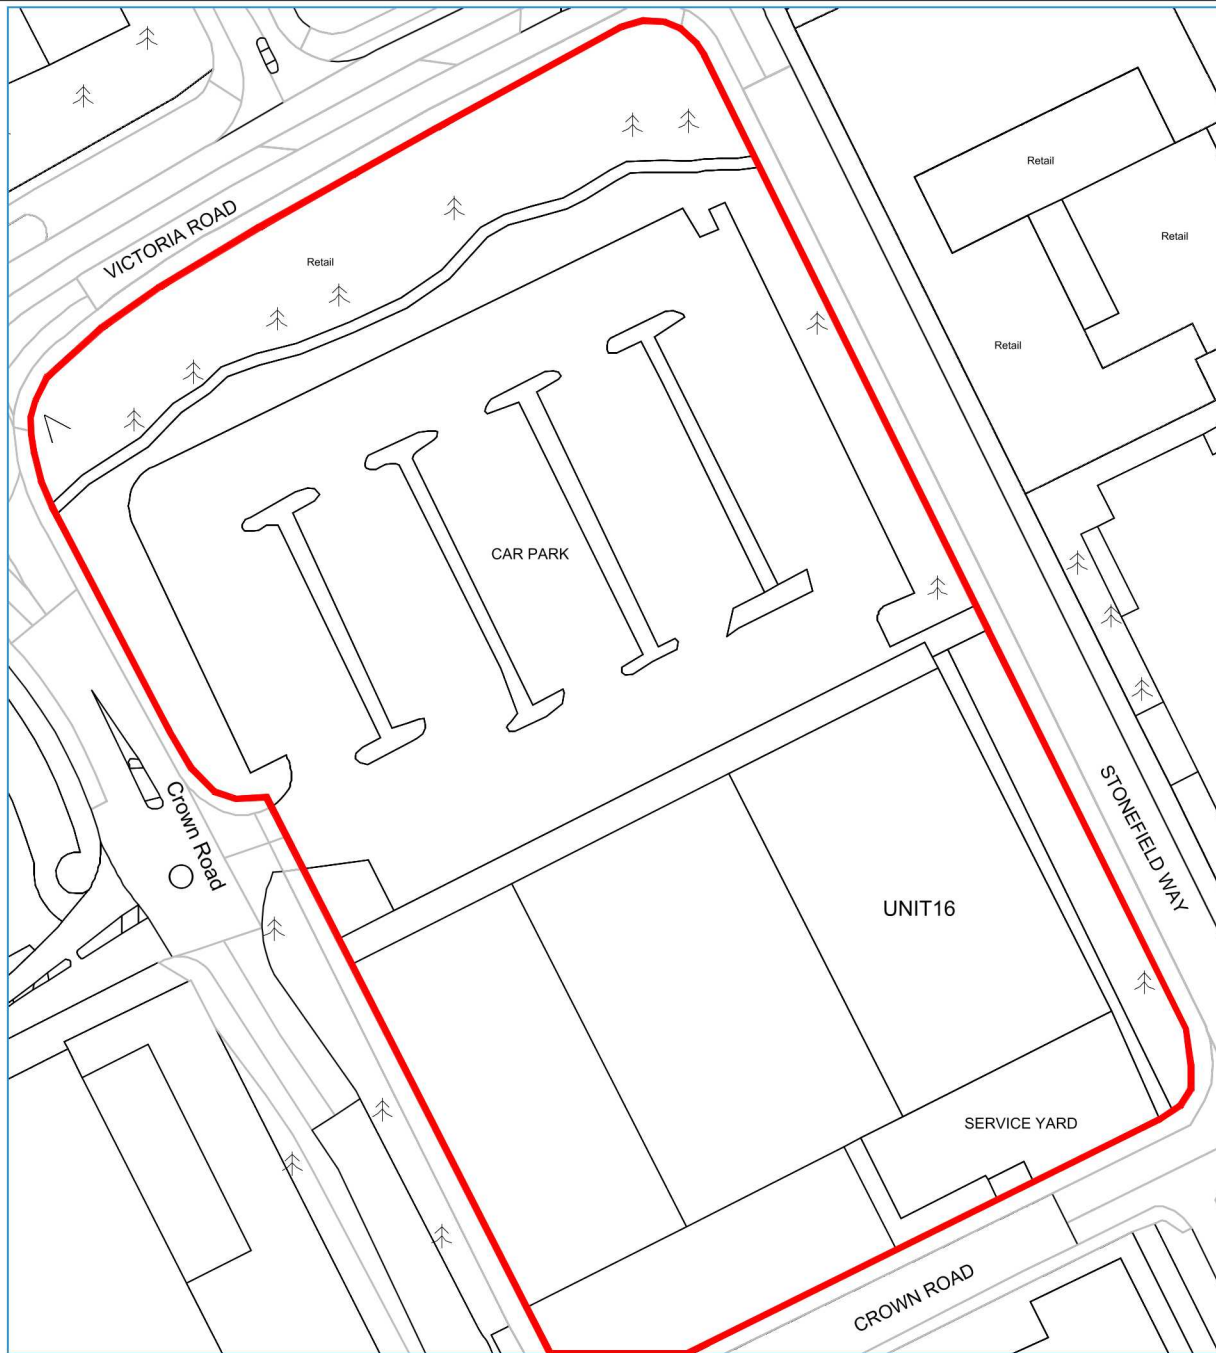

01 Location Plan
Scale 1:1250

NOTE: This site layout and building layout is based on information provided and as seen on Google Earth and is provided for information only. A full building and topographical survey is required to provide an accurate set of existing base plans.

DISCLAIMER	This document is the property of the TILL JONES PARTNERSHIP Limited and copyright is reserved by them. No unauthorised copying, in whole or part or any form of reproduction is permitted. It must not be retained for reference and the contents may not be disclosed to any third party without the special written consent of the TILL JONES PARTNERSHIP Limited		
FIGURED DIMENSIONS	Figured dimensions must be taken in preference to scaled. Do not scale from this drawing	REVISIONS	Only the latest revision of this Drawing must be used. If in doubt ask
CO-ORDINATION	This Drawing is to be read in conjunction with all project drawings and schedules issued to date		
NOTE	Any discrepancy must be notified to us in writing immediately IF IN DOUBT- ASK. The contractor, any Sub-Contractor and Supplier will be deemed to have anticipated all costs and investigated all material availability prior to submission of offer. No claims will be entertained for failing to do so		
ORIENTATION			
SCALE BAR	 SCALE 1:1250		
REV	DATE	NOTE	BY
A	30.03.2021	Red line extended around the site	DT CJ
CLIENT LOGO			
CLIENT	DFS		
PROJECT	Proposed new Signage		
SITE ADDRESS	Unit 16, Victoria Retail Park Stonefield Way, South Ruislip		HA4 0AJ
JOB NUMBER	065	DRAWING NUMBER	200
REVISION		DRAWING REV	A
TITLE	Location Plan		
DRAWING STATUS	Planning	DRAWN BY	DT
CHECKED BY		CJ	
SCALE	1:1250	SHEET SIZE	A4-LANDSCAPE
DATE	16.02.2021		
 Company No: 12058866 4 Chestnut Court, 3rd Lane, Sandbourne, 896 8EW (0) 17438 809589, (0) 17438 809589			