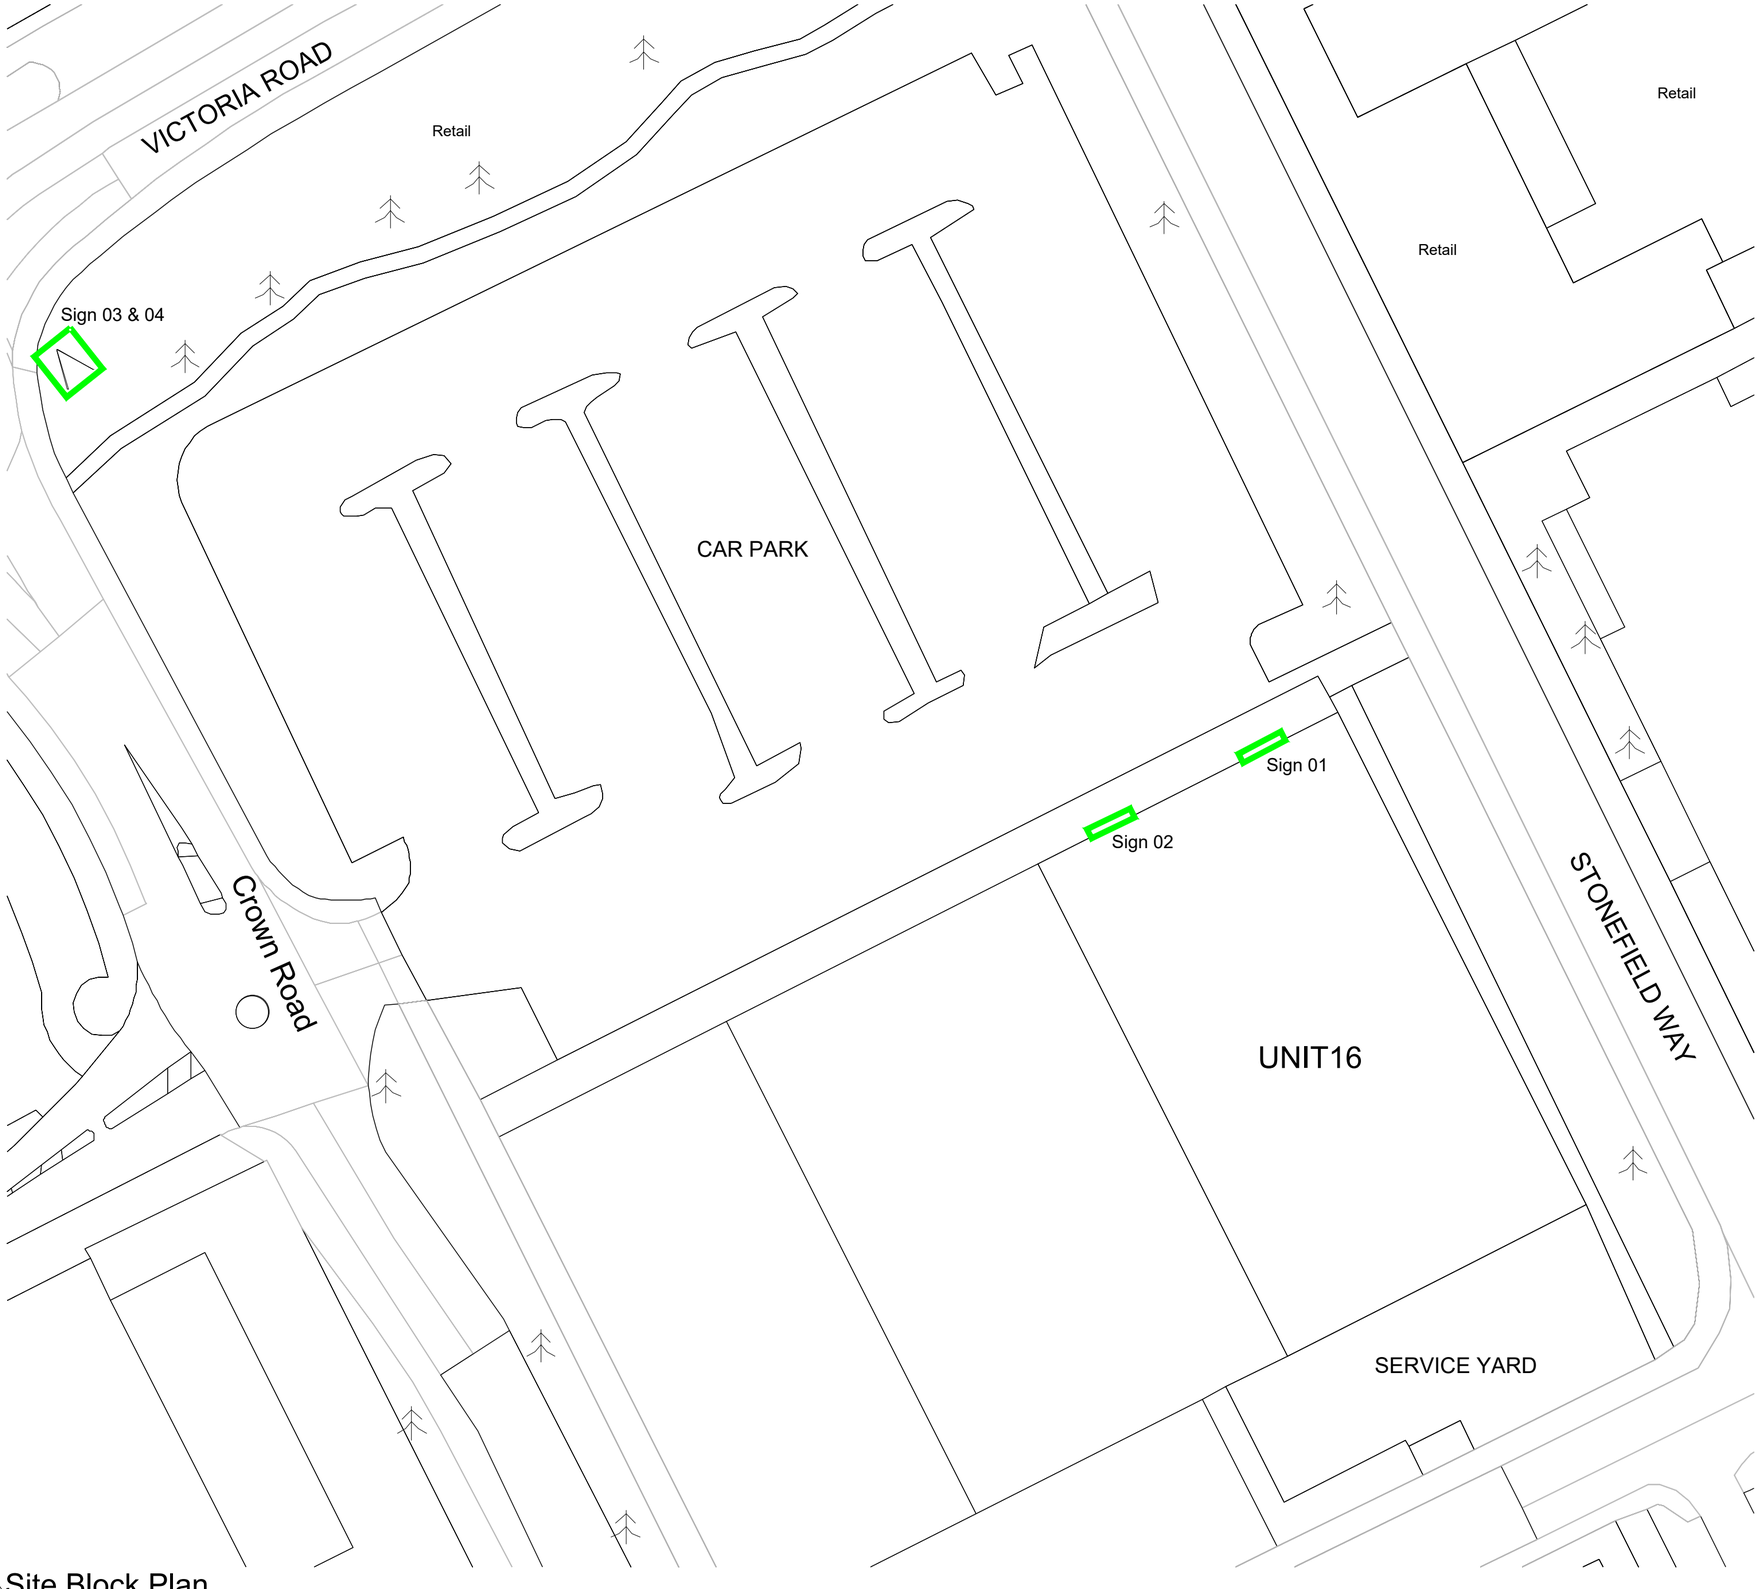

01 Site Block Plan
Scale 1:500

COPYRIGHT: This document is the property of the TILL JONES PARTNERSHIP Limited and copyright is reserved by them. No unauthorised copying, in whole or part or any form of reproduction is permitted. It must not be retained for reference and the contents may not be disclosed to any third party without the special written consent of the TILL JONES PARTNERSHIP Limited

DIMENSIONS: Figured dimensions must be taken in preference to scaled. Do not scale from this drawing

REVISIONS: Only the latest revision of this Drawing must be used. If in doubt ask

CO-ORDINATION: This Drawing is to be read in conjunction with all project drawings and schedules issued to date

NOTE: Any discrepancy must be notified to us in writing immediately IF IN DOUBT- ASK. The contractor any Sub-Contractor and Supplier will be deemed to have anticipated all costs and investigated all material availability prior to submission of offer. No claims will be entertained for failing to do so

ORIENTATION: NORTH

SCALE BAR: 0 5 10 15 20 25m
SCALE 1:500

NOTE: This site layout and building layout is based on information provided and as seen on Google Earth and is provided for information only. A full building and topographical survey is required to provide an accurate set of existing base plans.

REV'	DATE	NOTE	DRAWN BY	APP' BY
-	-	-	-	-

CLIENT LOGO: dfs

CLIENT: DFS

PROJECT: Proposed new Signage

SITE ADDRESS: Unit 16, Victoria Retail Park
Stonefield Way, South Ruislip

POST CODE: HA4 0AJ

JOB NUMBER	DRAWING NUMBER	DRAWING REV'
065	201	-

TITLE: Site Block Plan

DRAWING STATUS	DRAWN BY	CHECKED BY
Planning	DT	CJ

SCALE	SHEET SIZE	DATE
1:500	A2-LANDSCAPE	17.02.2021

TJP ARCHITECTS
Company No. 12656856
4 Chestnut Court, Jill Lane, Sambourne, B96 6EW
(t) 07498 839589 (e) darren@tjparchitecture.co.uk