


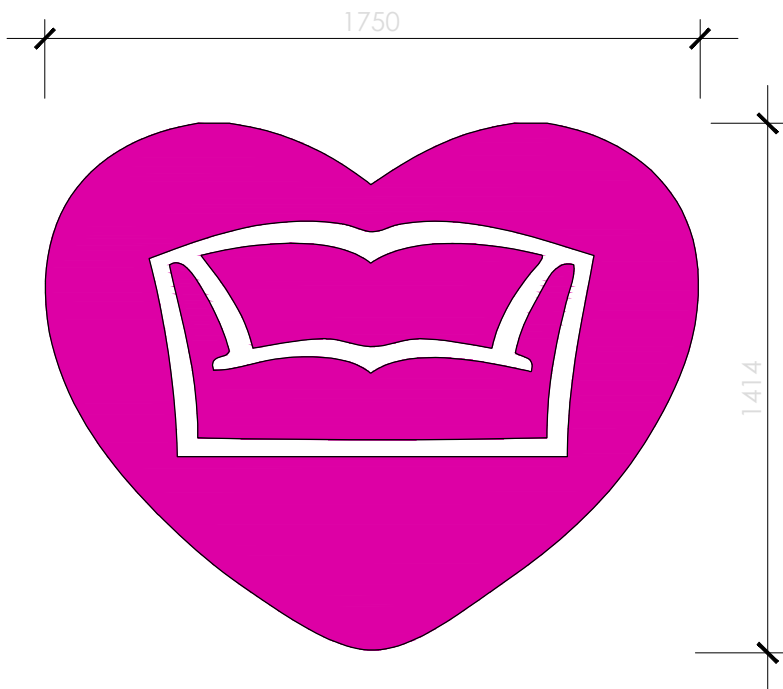

2No. Fabricated 3mm aluminium heart shaped logo overall size 1750mm x 1414mm x 120mm. Face panel to be 30mm rim and 120mm return powder coated Semi Gloss White RAL 9003. Heart logo created from vinylted opal acrylic panel illuminated via LED. Sign complete with new fabricated back tray.

01 Proposed Signs 01 & 02
Scale 1:20



2No. Digitally printed Dibond trays with 80mm returns, gloss laminated vinyl wrap to face and returns. Back trays to be included. Note: existing panel sand trays to be removed

02 Proposed Signs 03 & 04
Scale 1:20

This document is the property of the TILL JONES PARTNERSHIP Limited and copyright is reserved by them. No unauthorised copying, in whole or part or any form of reproduction is permitted. It must not be retained for reference and the contents may not be disclosed to any third party without the special written consent of the TILL JONES PARTNERSHIP Limited

Figured dimensions must be taken in preference to scaled. Do not scale from this drawing

Only the latest revision of this Drawing must be used. If in doubt ask

This Drawing is to be read in conjunction with all project drawings and schedules issued to date

Any discrepancy must be notified to us in writing immediately IF IN DOUBT- ASK. The contractor, any Sub-Contractor and Supplier will be deemed to have anticipated all costs and investigated all material availability prior to submission of offer.No claims will be entertained for failing to do so

ORIENTATION

SCALE BAR

02004006008001000mm

SCALE 1:20

Note; ALL dimensions to be confirmed on site prior to manufacture

REV	DATE	NOTE	DRAWN BY	APP BY

CLIENT LOGO

DFS

Proposed new Signage

Unit 16, Victoria Retail Park
Stonefield Way, South Ruislip

POST CODE

HA4 0AJ

JOB NUMBER

065

DRAWING NUMBER

203

DRAWING REV

-

Signage Details

DRAWING STATUS

Planning

DRAWN BY

DT

CHECKED BY

CJ

SCALE

1:20

SHEET SIZE

A2-LANDSCAPE

DATE

17.02.2021

TJP

ARCHITECTS

Company No. 12056856

4 Chestnut Court, 3rd Lane, Sandhouse, B96 6EW

(t) 07468 839589 (a) daren@tjparchitecture.co.uk