



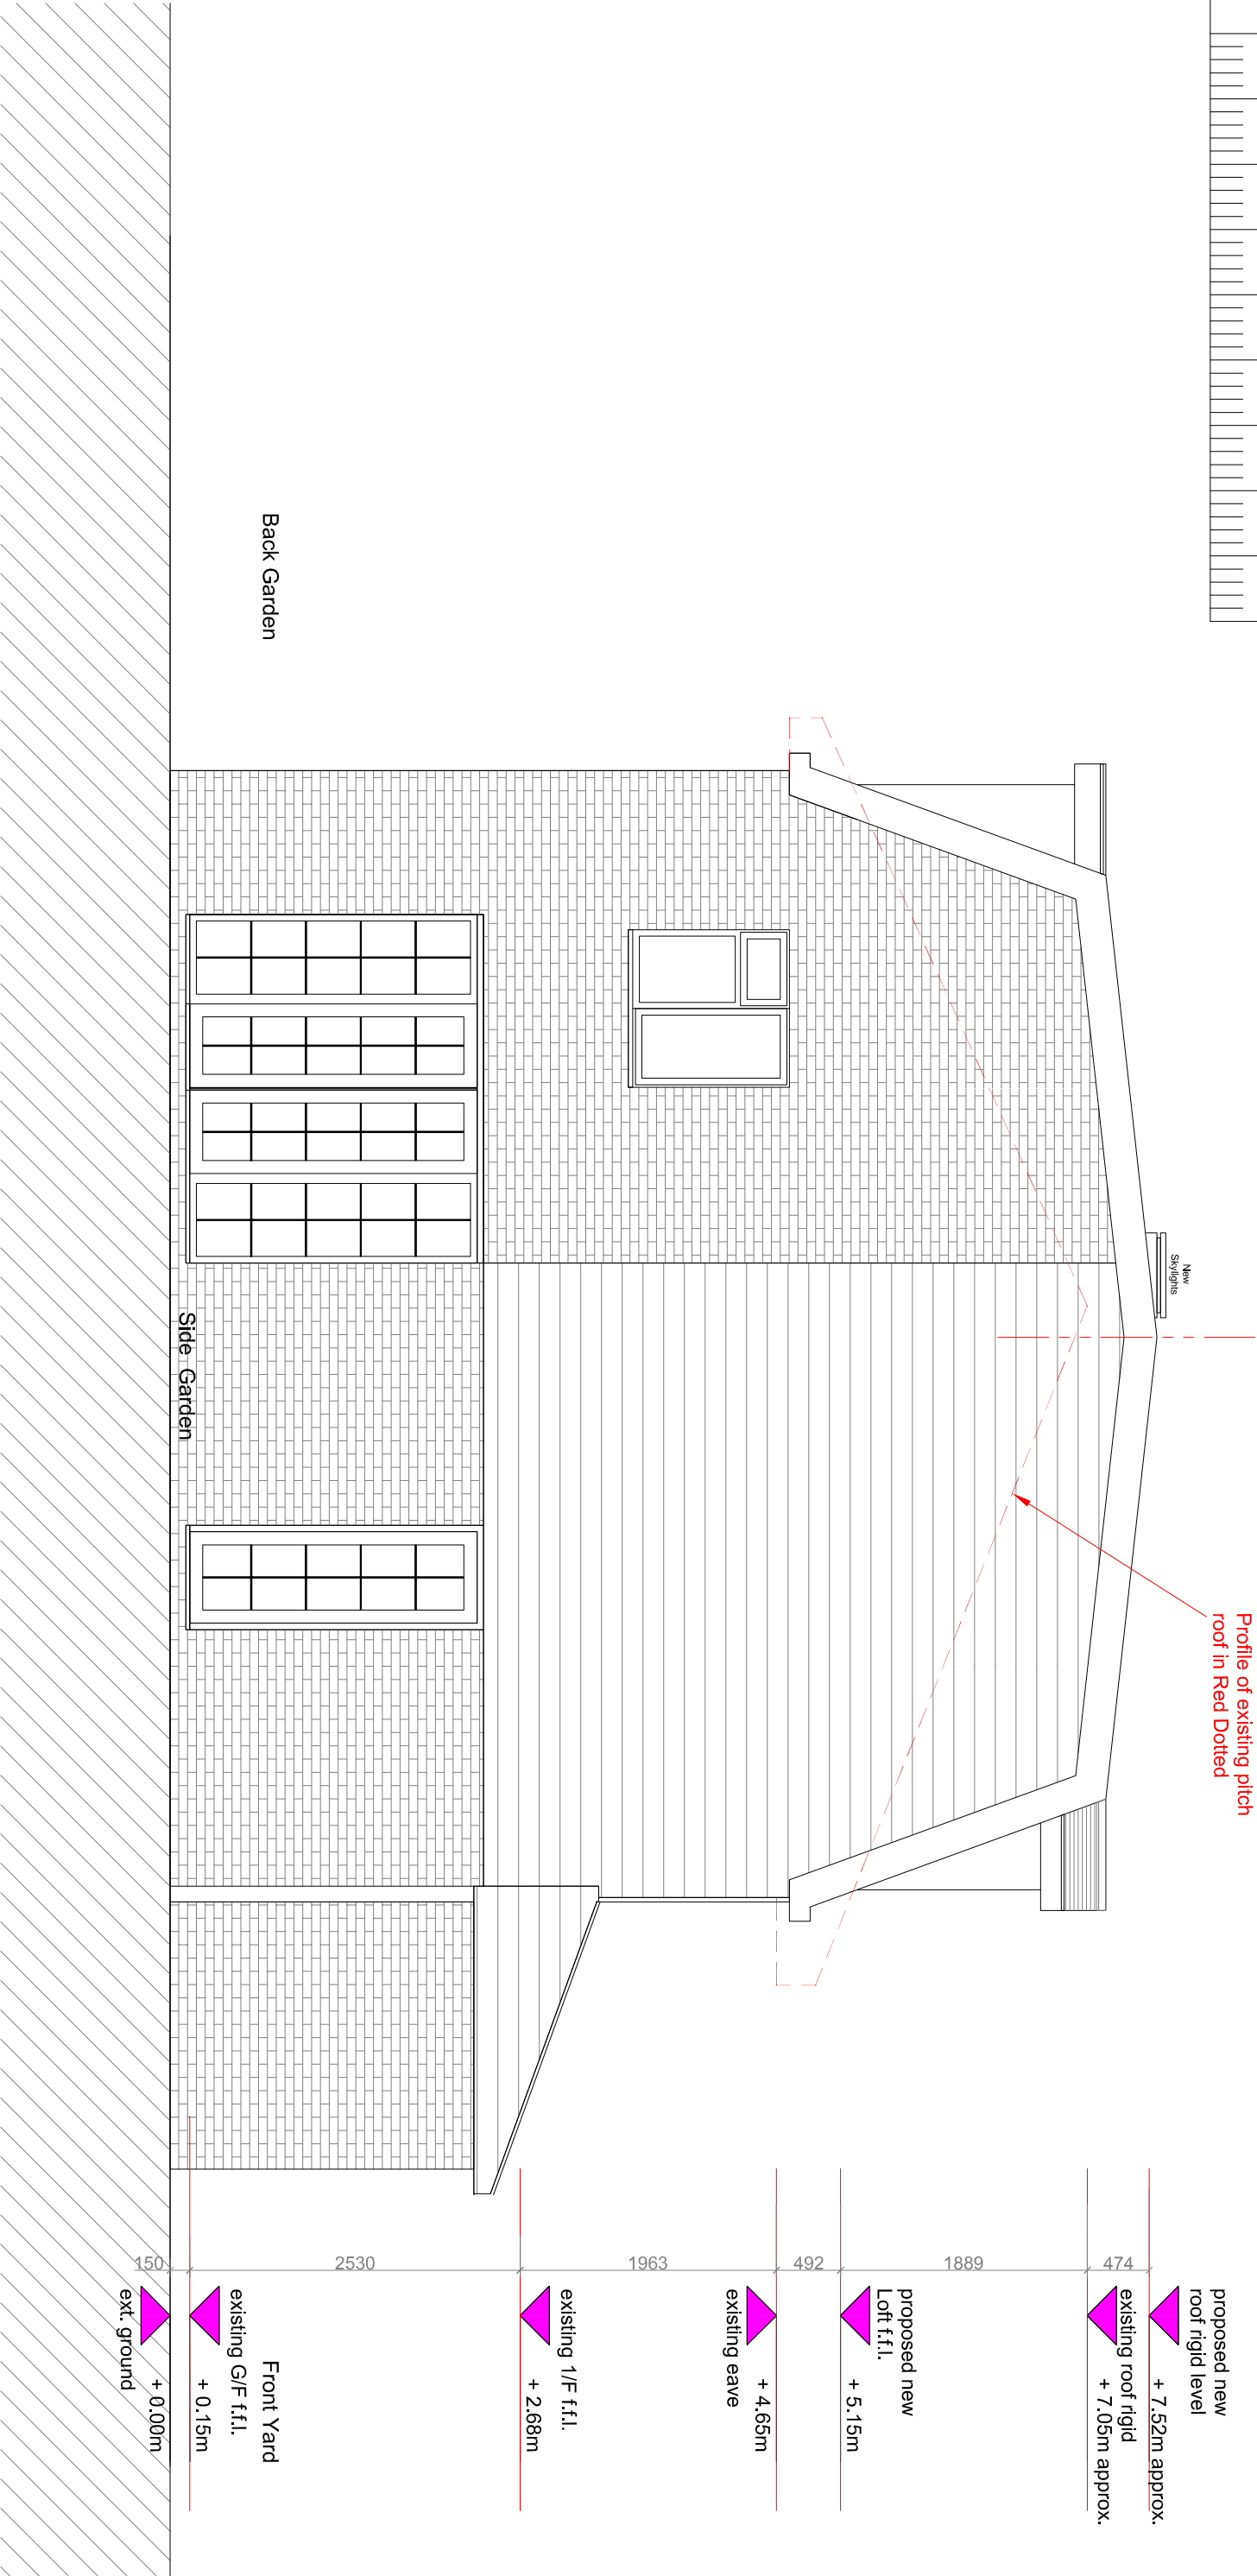

PROPOSED SIDE ELEVATION (Eastern)

FILE PATH SHOWN IN MARGIN

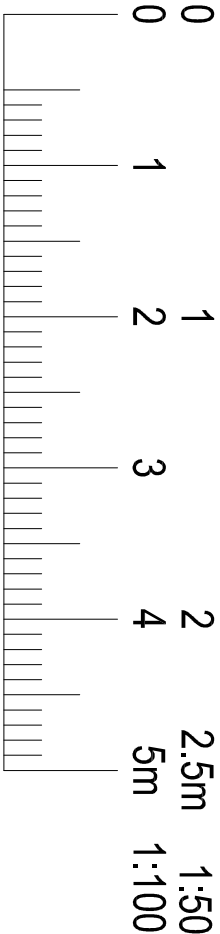

GAVIN FUNG ARCHITECTS

16 BROWNLOW COURT, BROWNLOW ROAD,
LONDON N11 2BH

e: gavin.fung@yahoo.co.uk m: 0790 6126 474

DRAWING TITLE:
PROPOSED SIDE ELEVATION (Eastern)

DRAWING BY:
GF

SCALE:
1:50 @ A3

DATE:
NOV 2020

PROJECT TITLE:
**PROPOSED REMOVE THE EXISTING PITCH ROOF,
ADD NEW LOFT CONVERSION WITH A RAISED MANSARD ROOF &
DORMER WINDOWS TO THE EXISTING DETACHED HOUSE AT
3 CHESTWOOD GROVE, HILLINGDON, UB10 0EL**

DRAWING NUMBER:
PROJECT

STATUS

NUMBER

REV.

2023

PL

11