



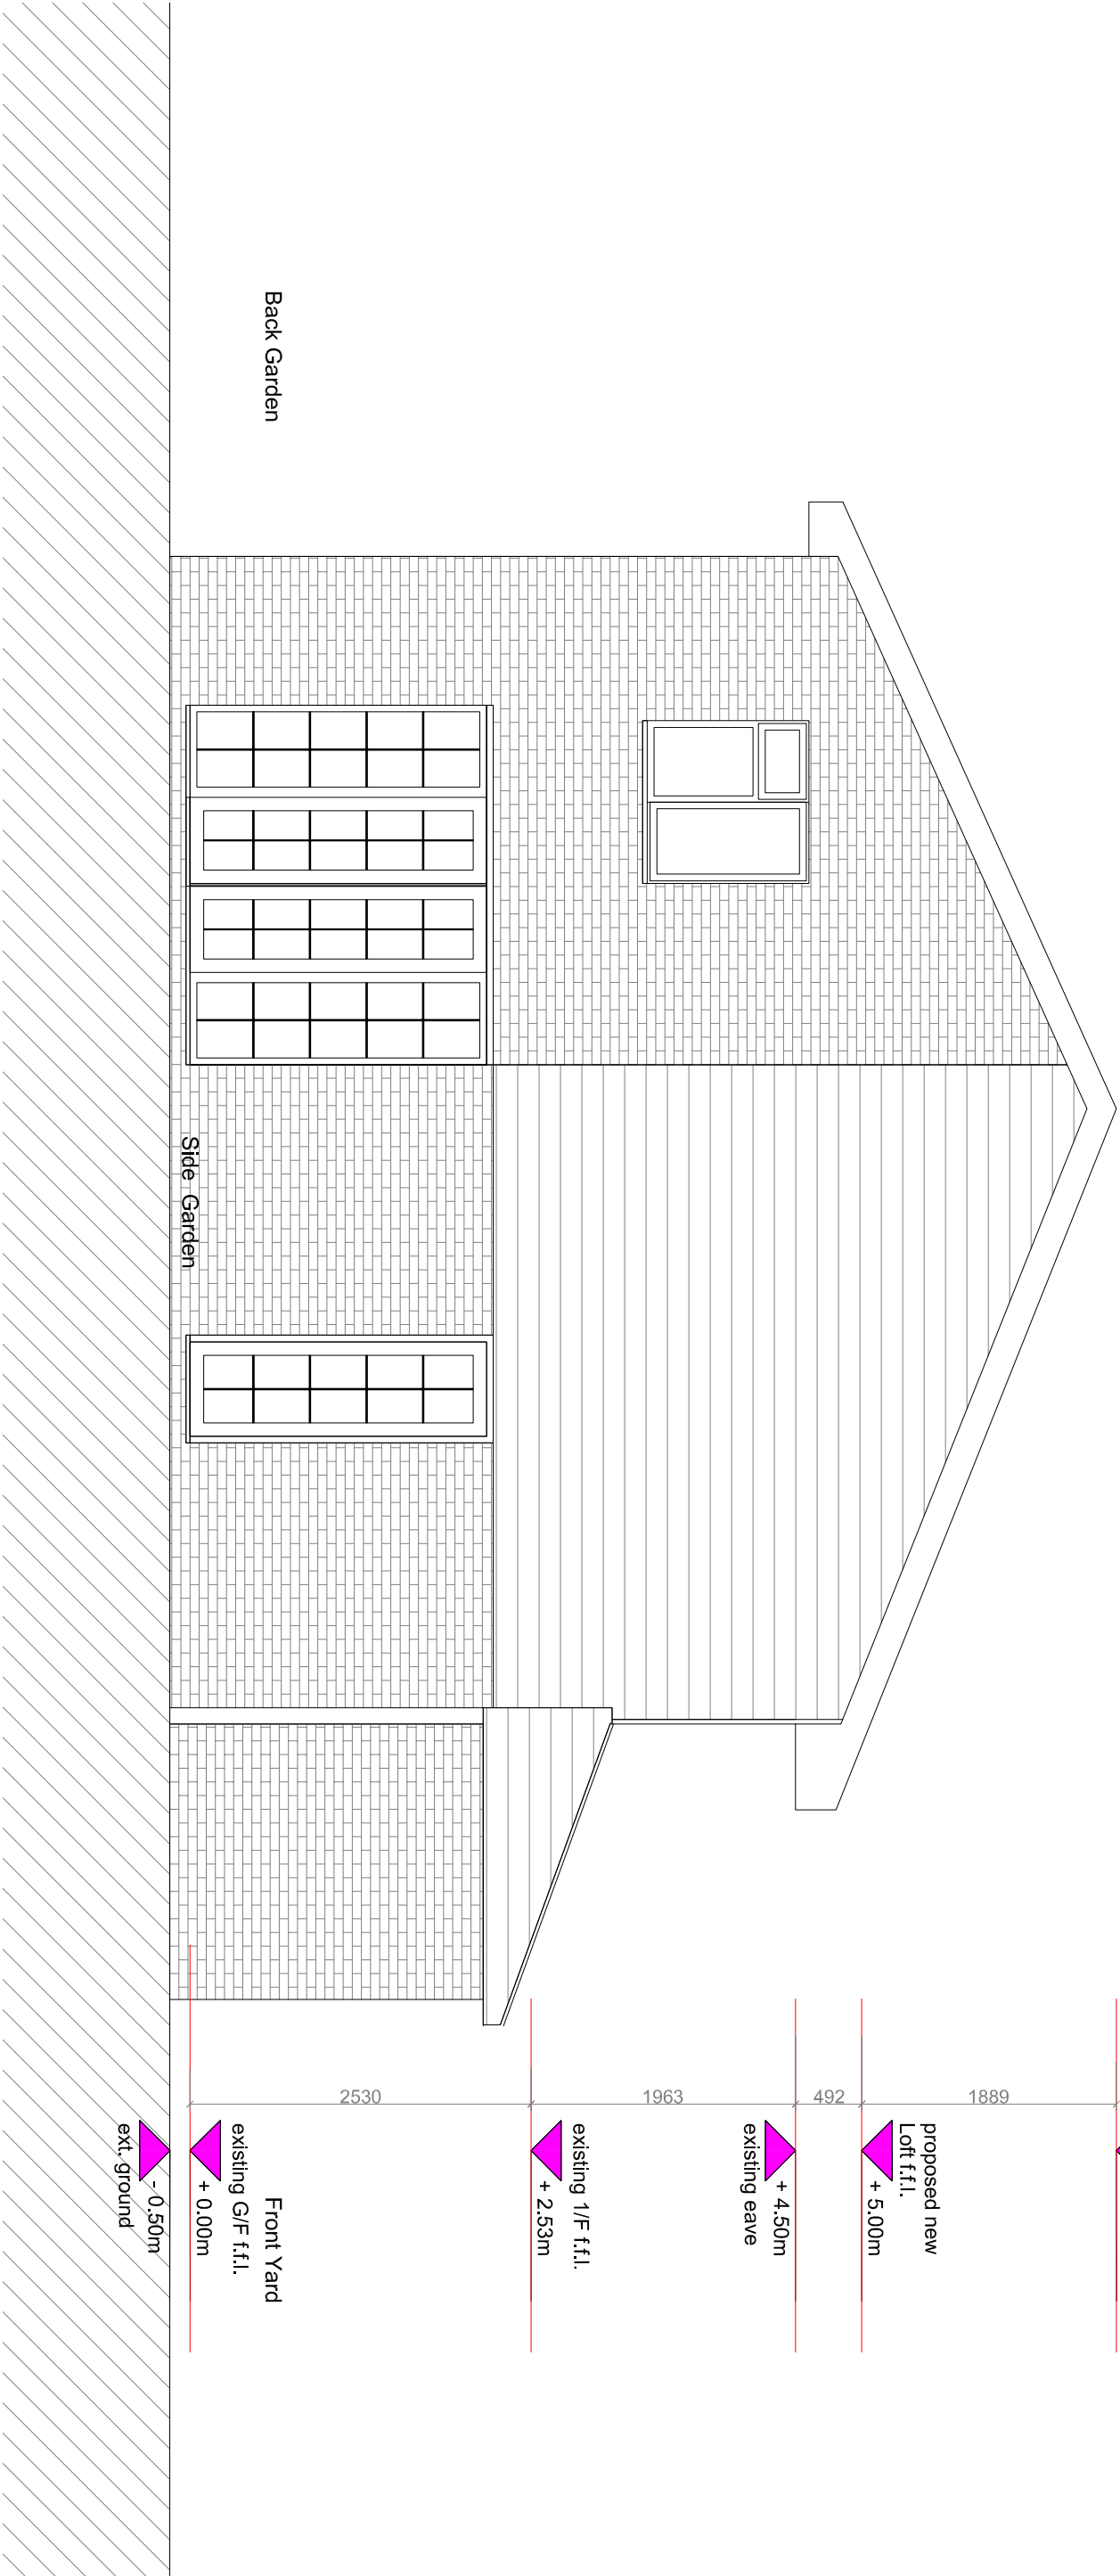

EXISTING SIDE ELEVATION

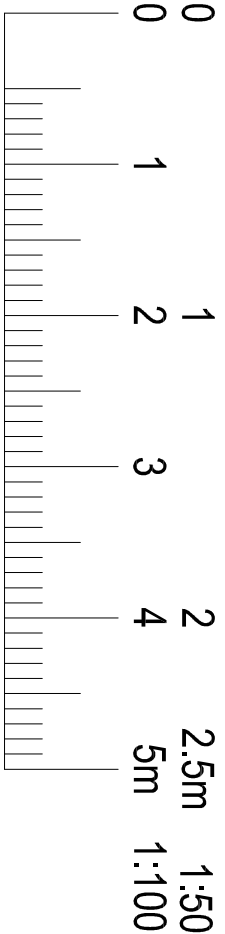

GAVIN FUNG ARCHITECTS

16 BROWNLOW COURT, BROWNLOW ROAD,
LONDON N11 2BH

e: gavin.fung@yahoo.co.uk m: 0790 6126 474

DRAWING TITLE:		DRAWING BY:		SCALE:		DATE:	
EXISTING SIDE ELEVATION		GF		1:50 @ A3		NOV 2020	
PROJECT TITLE:				DRAWING NUMBER:			
PROPOSED REMOVE THE EXISTING PITCH ROOF, ADD NEW LOFT CONVERSION WITH A RAISED MANSARD ROOF & DORMER WINDOWS TO THE EXISTING DETACHED HOUSE AT 3 CHESTWOOD GROVE, HILLINGDON, UB10 0EL				PROJECT		STATUS	
				2023		PL 12	

FILE PATH SHOWN IN MARGIN