
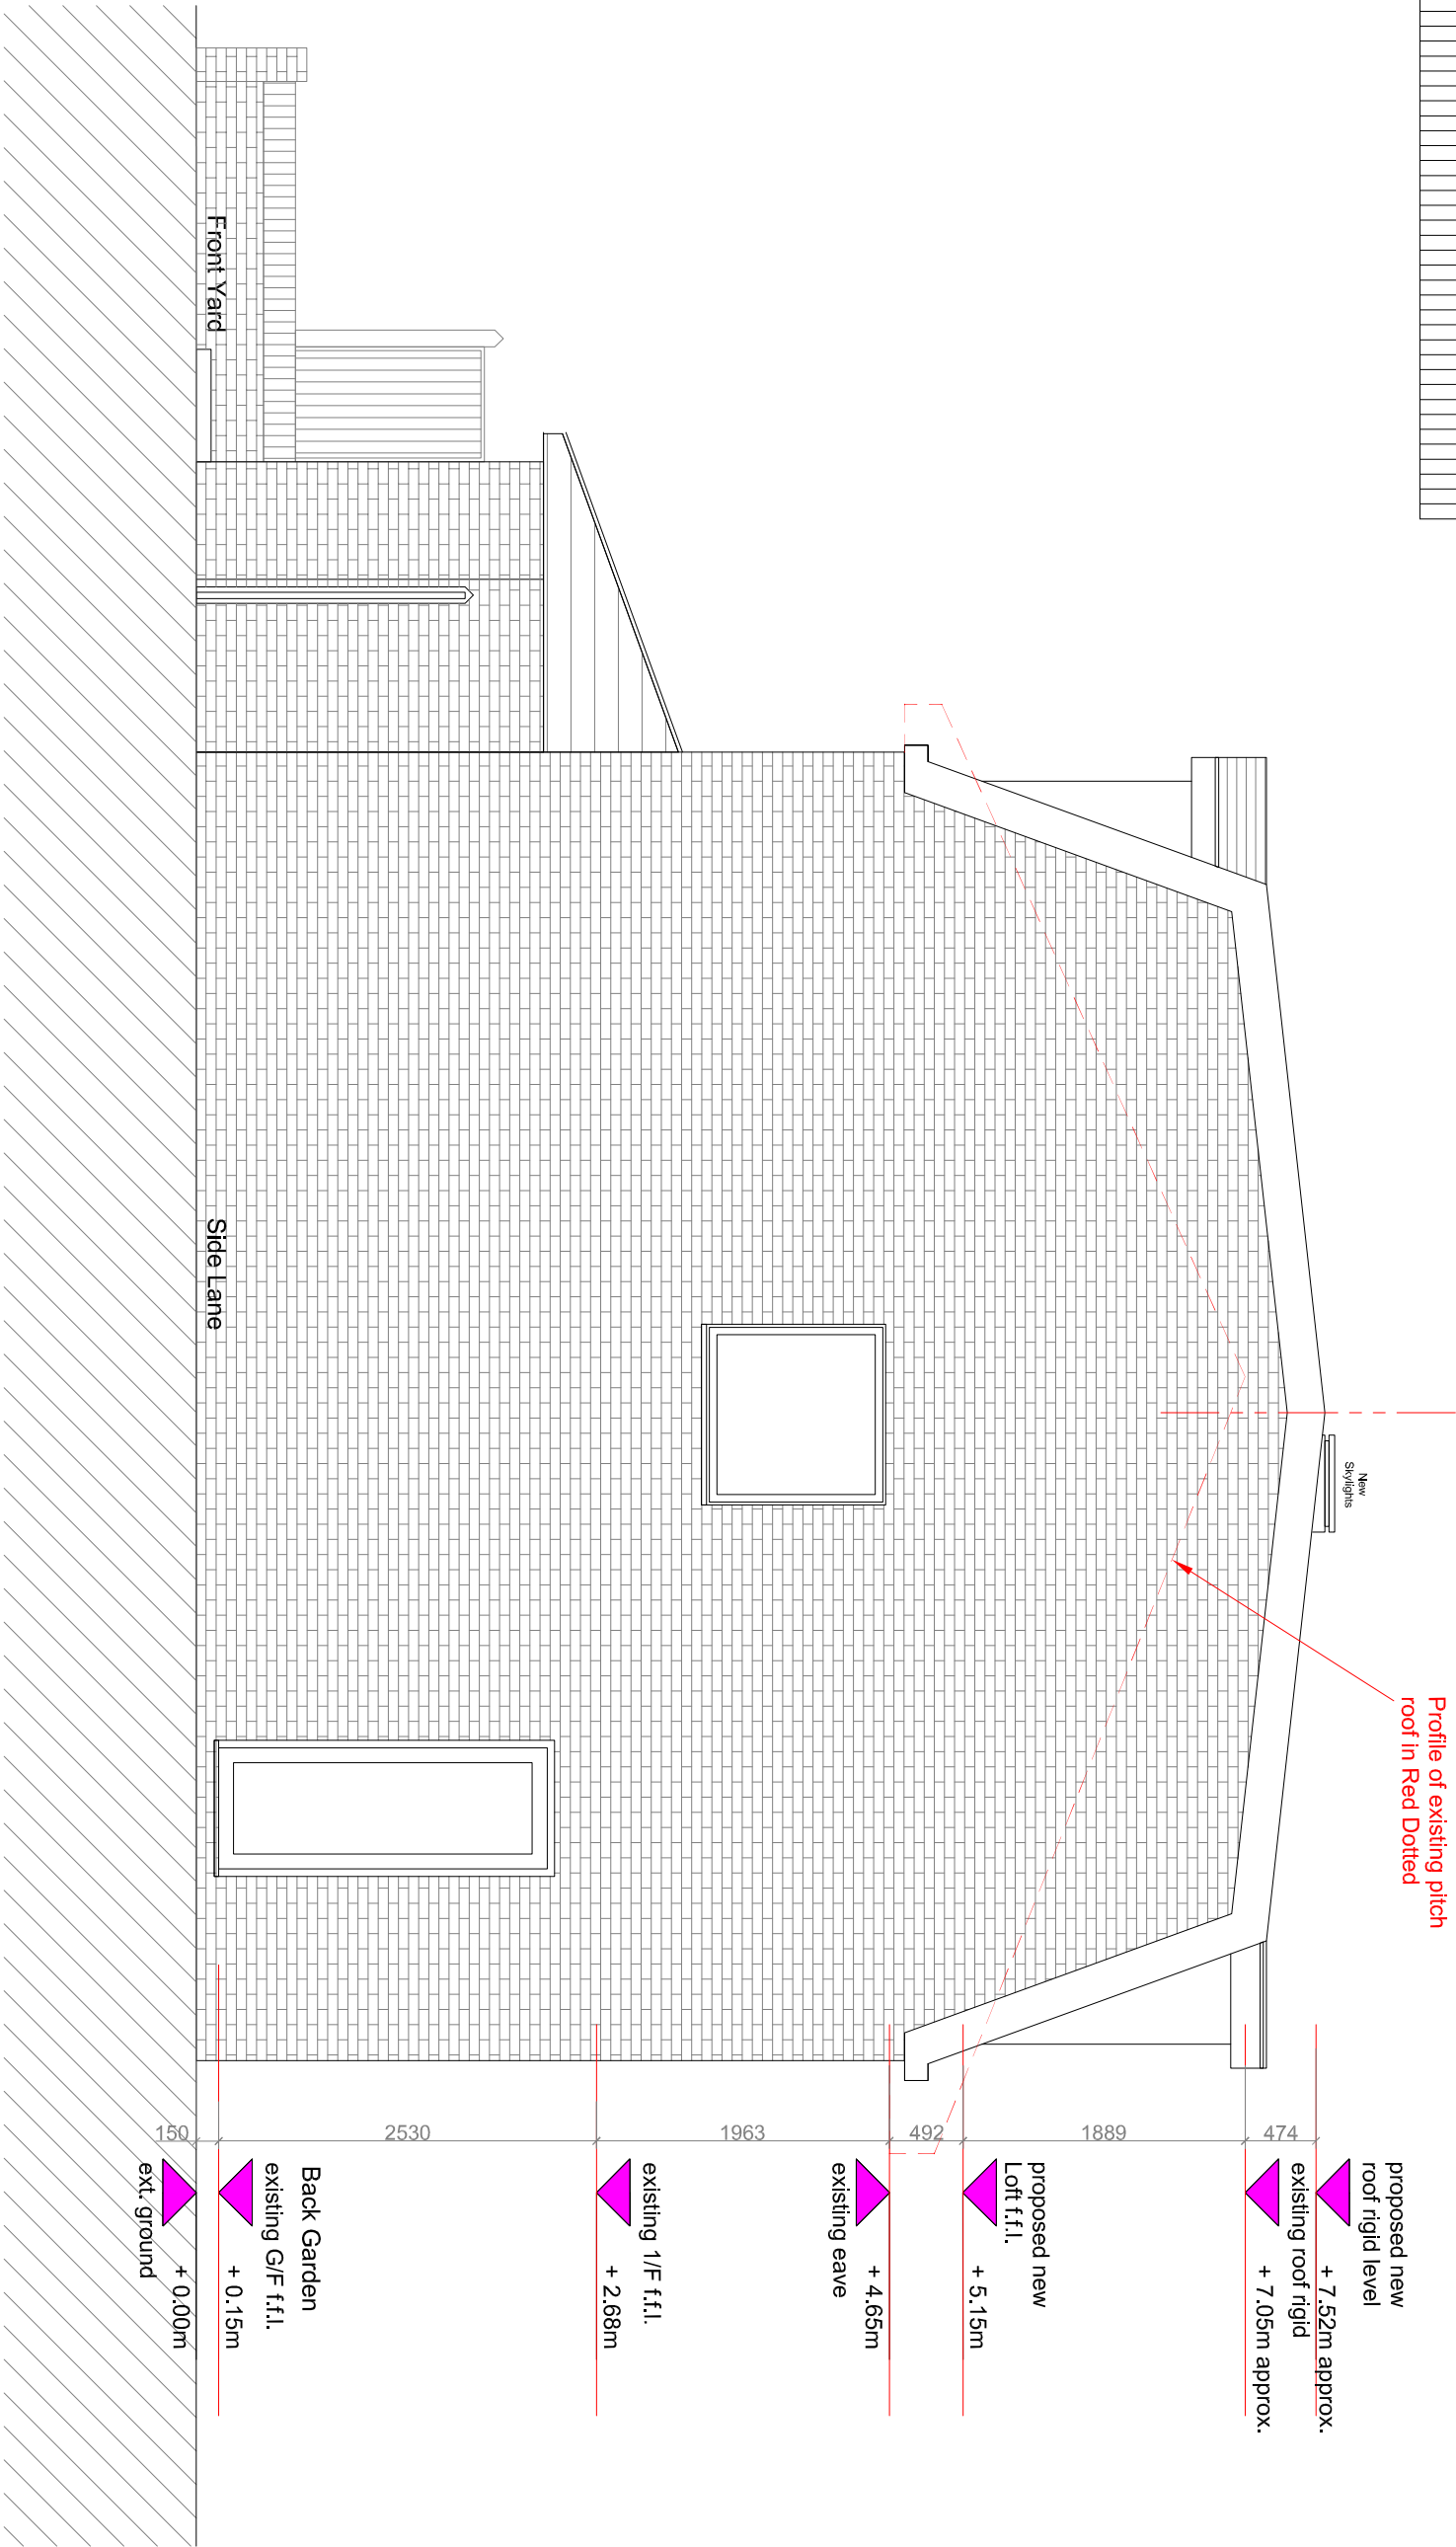


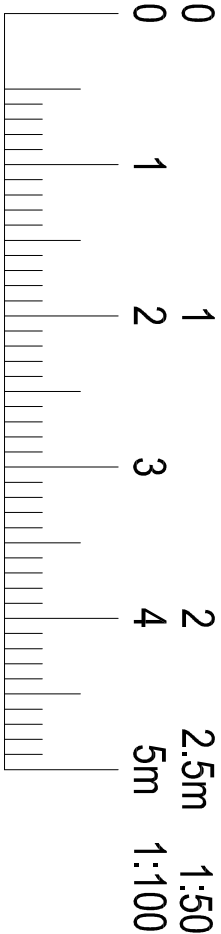

PROPOSED SIDE ELEVATION (Western)

FILE PATH SHOWN IN MARGIN

GAVIN FUNG ARCHITECTS

16 BROWNLOW COURT, BROWNLOW ROAD,
LONDON N11 2BH

e: gavin.fung@yahoo.co.uk m: 0790 6126 474

DRAWING TITLE:
PROPOSED SIDE ELEVATION (Western)

PROJECT TITLE:
**PROPOSED REMOVE THE EXISTING PITCH ROOF,
ADD NEW LOFT CONVERSION WITH A RAISED MANSARD ROOF &
DORMER WINDOWS TO THE EXISTING DETACHED HOUSE AT
3 CHESTWOOD GROVE, HILLINGDON, UB10 0EL**

DRAWING BY:	SCALE:	DATE:
GF	1:50 @ A3	NOV 2020
DRAWING NUMBER:	STATUS	NUMBER
PROJECT	PL	13
2023		REV.