



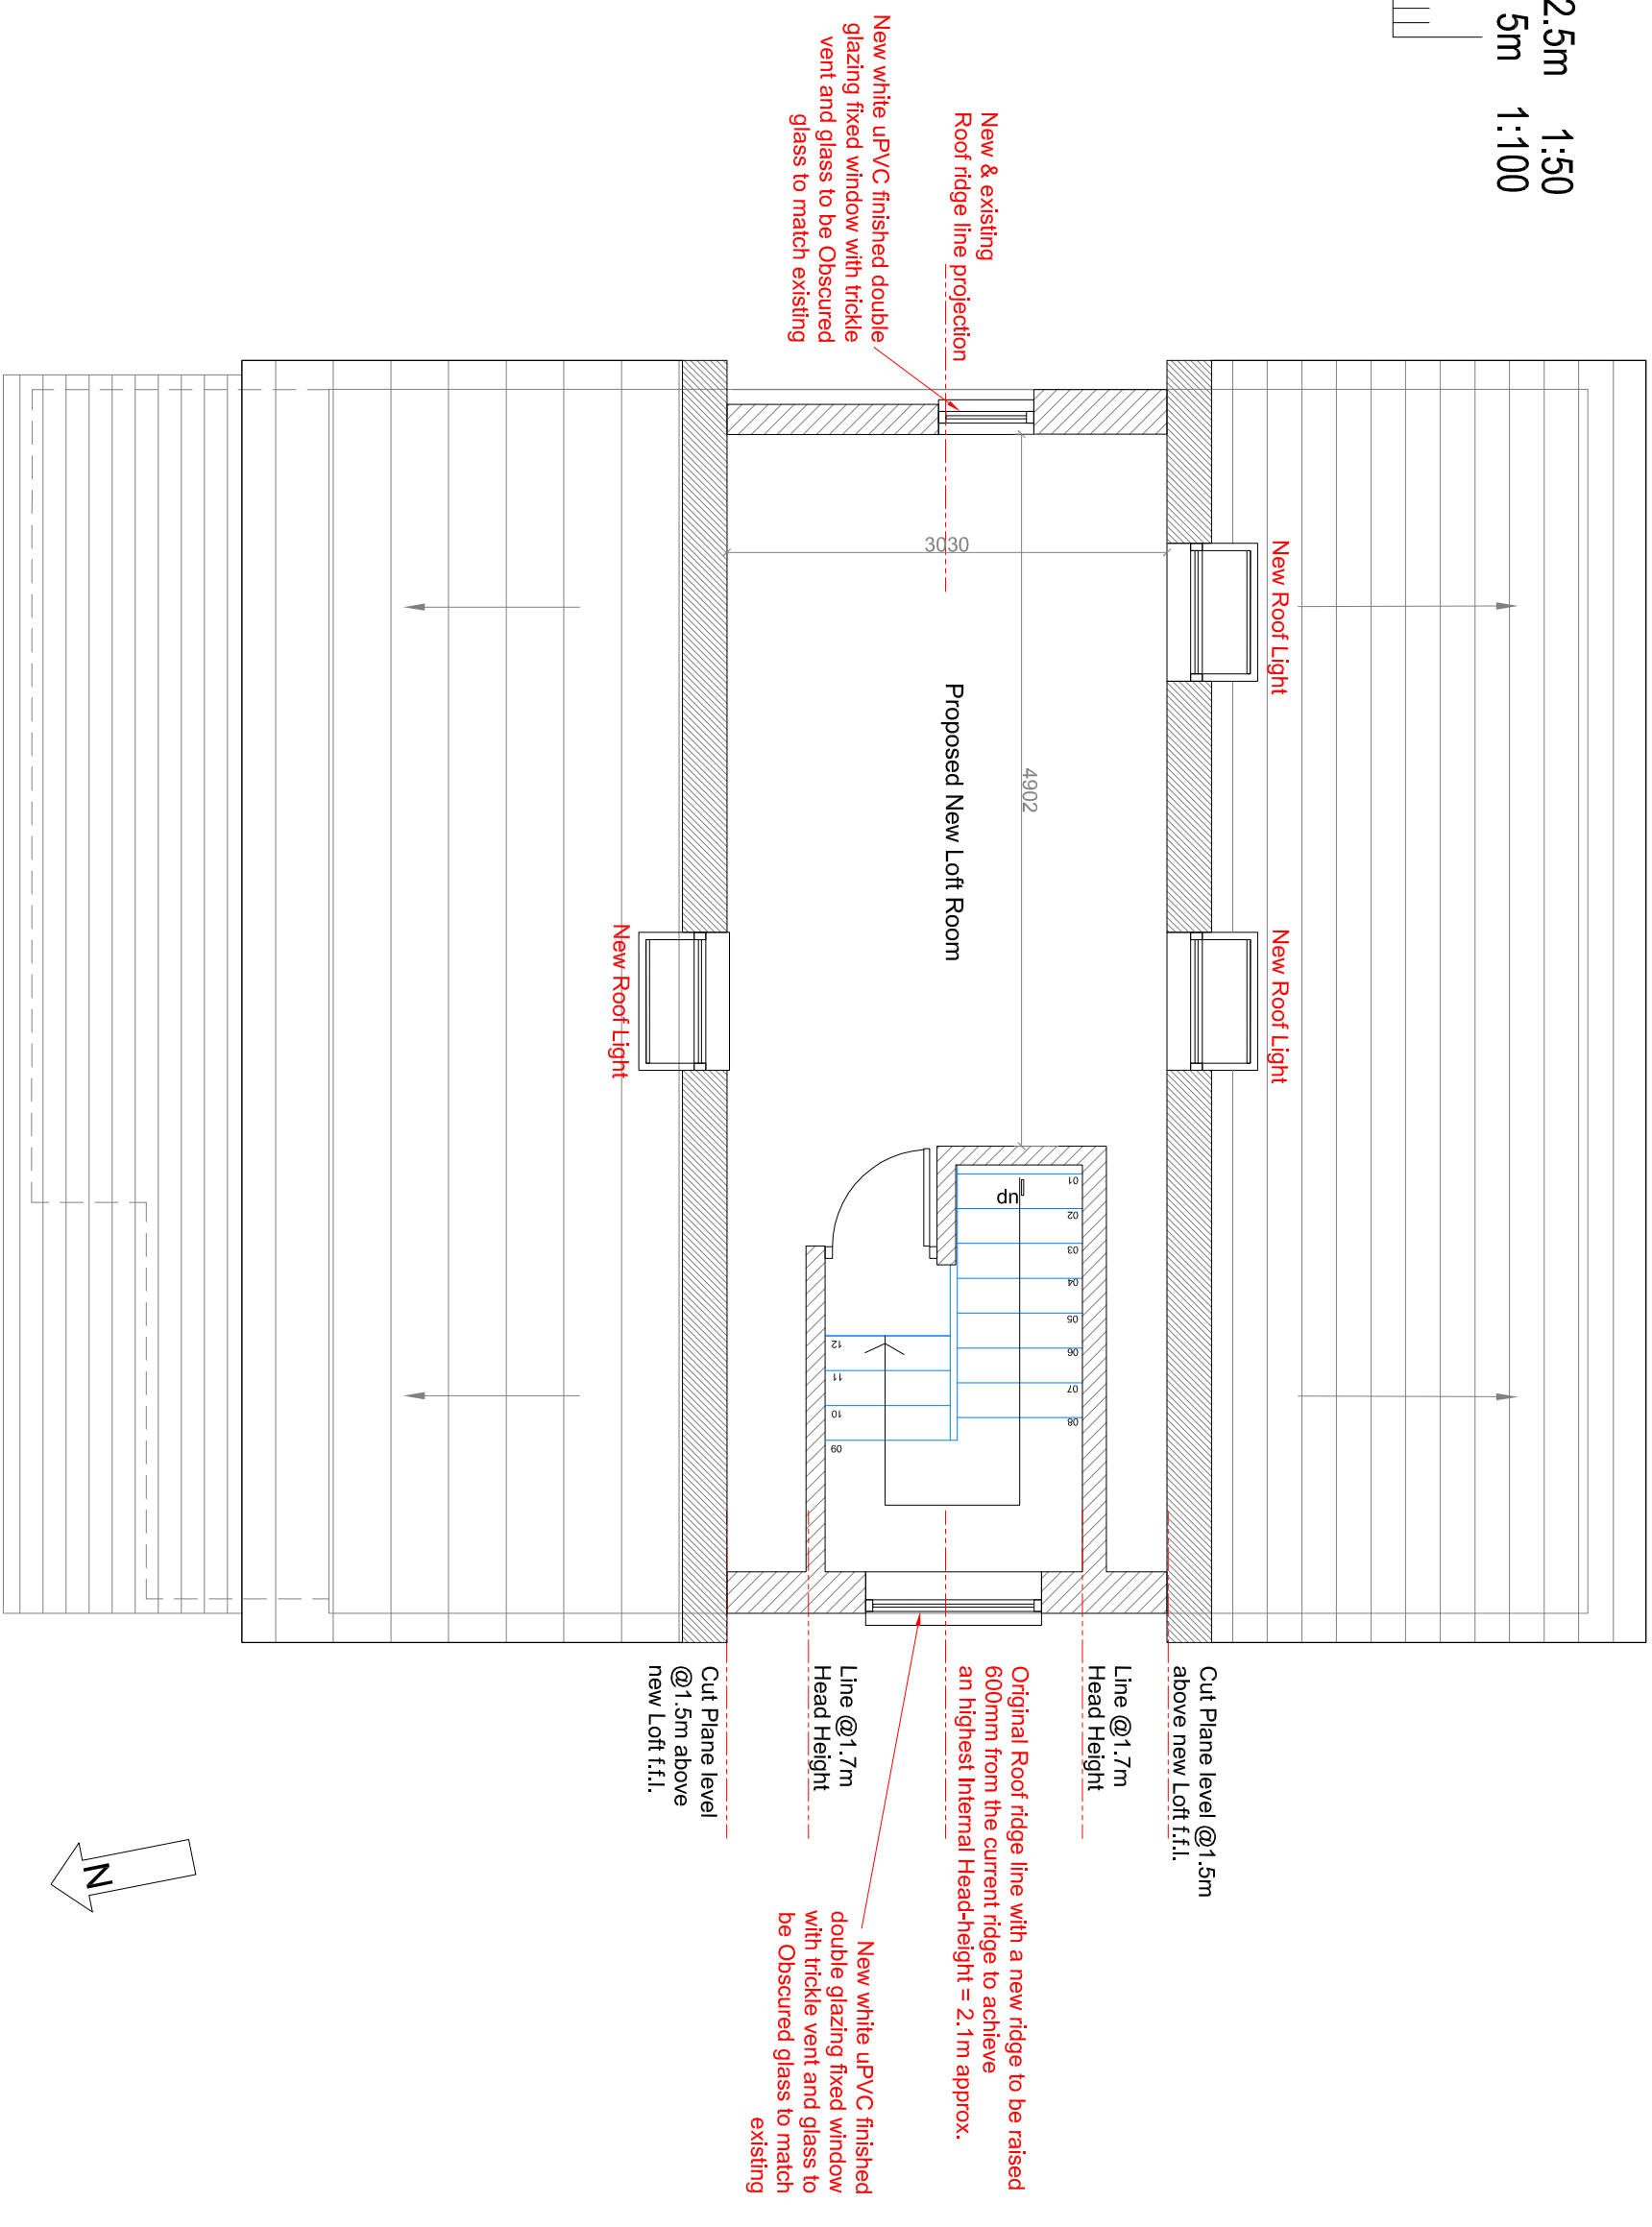

PROPOSED NEW LOFT ROOM

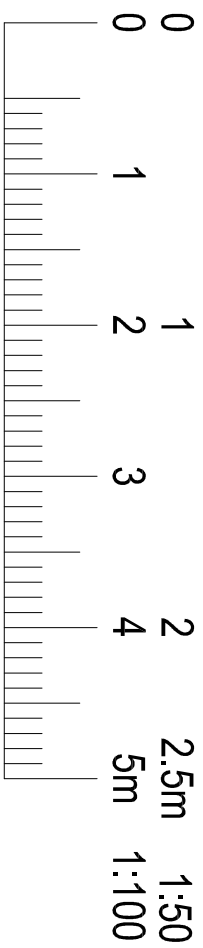

GAVIN FUNG ARCHITECTS

16 BROWNLOW COURT, BROWNLOW ROAD,
LONDON N11 2BH

e: gavin.fung@yahoo.co.uk m: 0790 6126 474

FILE PATH SHOWN IN MARGIN

DRAWING TITLE:
PROPOSED NEW LOFT LAYOUT

PROJECT TITLE:

PROPOSED TO RISE EXISTING ROOF RIDGE, CONVERTING A NEW LOFT ROOM WITH 3 x NEW ROOFLIGHTS AND 2 x GABLE WALL WINDOWS TO THE EXISTING DETACHED HOUSE AT 3 CHESTWOOD GROVE, HILLINGDON, UB10 0EL

DRAWING BY: GF	SCALE: 1:50 @ A3	DATE: FEB' 2021
-------------------	---------------------	--------------------

DRAWING NUMBER:			
PROJECT	STATUS	NUMBER	REV.

2023	PL	104	-
------	----	-----	---