


Issue:
PLANNING APPLICATION
Not for construction

- Notes.
- Contractors must verify all dimensions at the site before commencing any work.
 - No construction work before Local Authority consent, Planning permission, Building Control approval and structural engineer confirmation.
 - All structural elements i.e. joists, beams and columns to be confirmed by structural engineer.
 - Any discrepancies to be reported to us.
 - All drawings are to be read in conjunction with all relevant drawings and specifications.

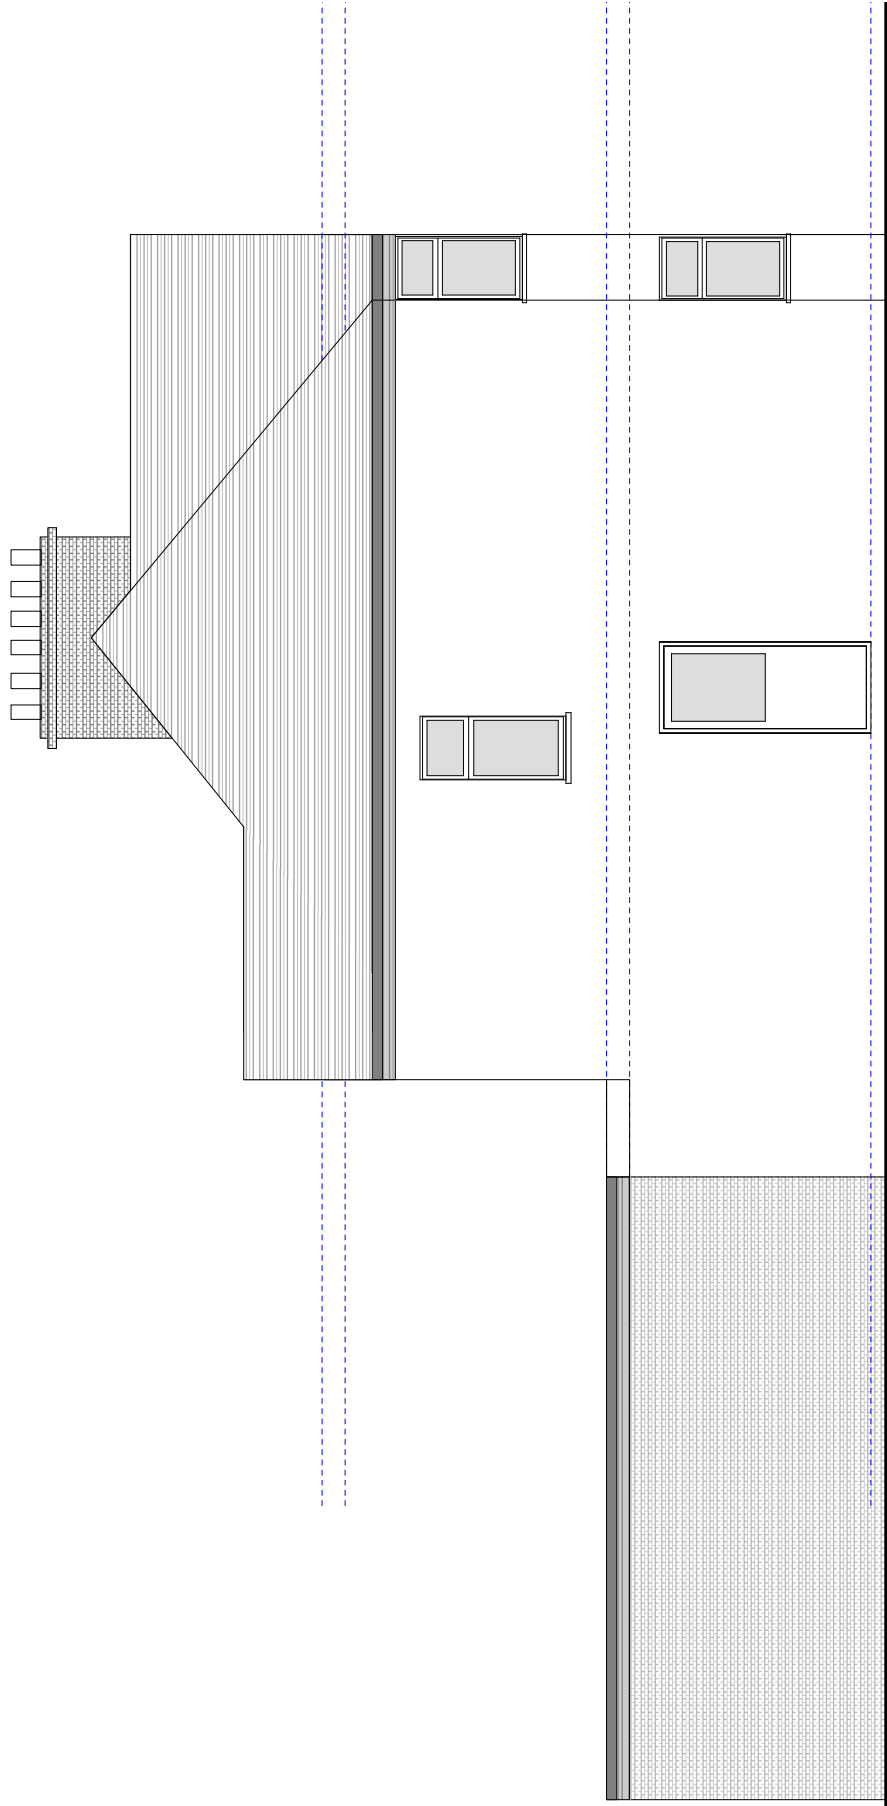

Revision	Description
YOU Architecture Ltd	
A	60 Pinkwell Lane, UB3 1PH
M	+44 (0) 77 46 60 40 23
T	+44 (0) 20 87 56 04 39
E	youarchitecture@gmail.com

Project:

59 Delamere Road UB4 0NN

Dwg no:	Revision:	Date:
0123-EX-21	A	18.06.2021
Scale:	Drawn by:	Checked by:
1:50 @ G3p	R.S.H.	R.S.H.

Drawing title:
Existing Side Elevation

