

Issue:
PLANNING APPLICATION
Not for construction

Notes.


Contractors must verify all dimensions at the site before commencing any work.

No construction work before Local Authority consent, Planning Permission, Building Control approval and structural engineer confirmation.

All structural elements (i.e. joists, beams and columns) to be confirmed by structural engineer.

Any discrepancies to be reported to us.

All drawings are to be read in conjunction with all relevant drawings and specifications.

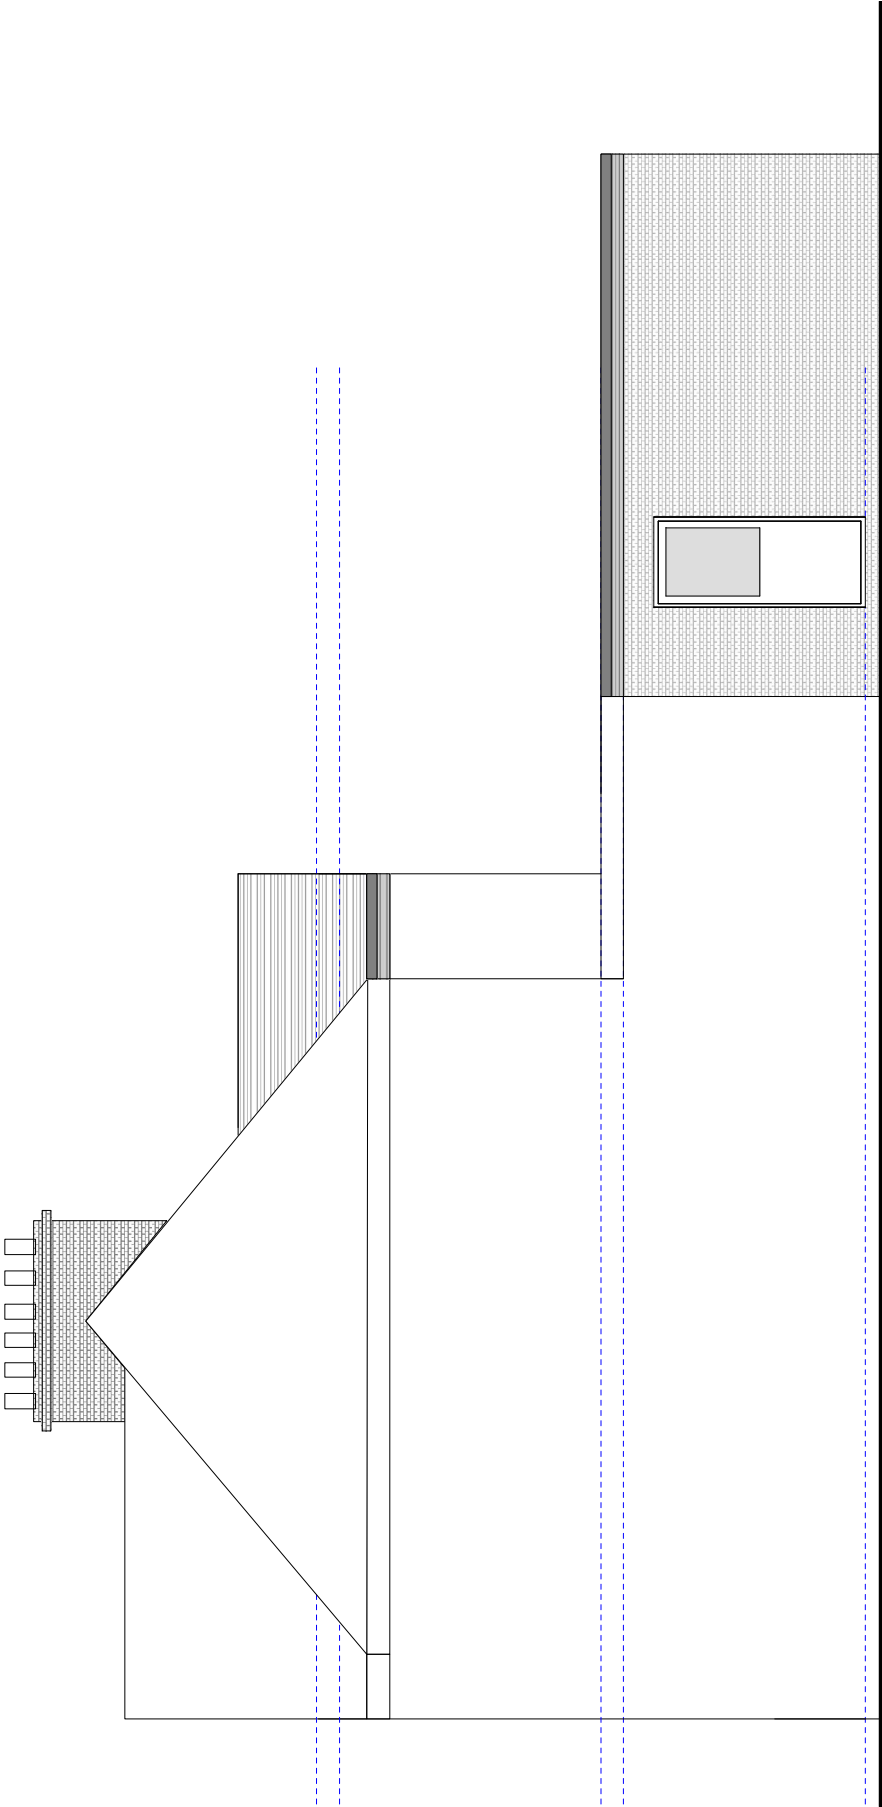

Revision	Description
----------	-------------

YOUArchitecture Ltd

A 69 Pinkwell Lane, UB3 1PH
W +44 (0) 181 708 0055
T +44 (0) 20 87 59 04 39
E youarchitecture@gmail.com

Project:
S9 Delamere Road UB4 0NN

Drawing Title: Existing Side Elevation			
Dwg no: 012345678	Revision: A	Date: 18.06.2021	Drawn by: R.S.H.
Scale: 1:50 @ A3p	Drawn by:	Checked by:	

