


NOTE: ALL PROPOSED  
MATERIALS TO MATCH  
EXISTING

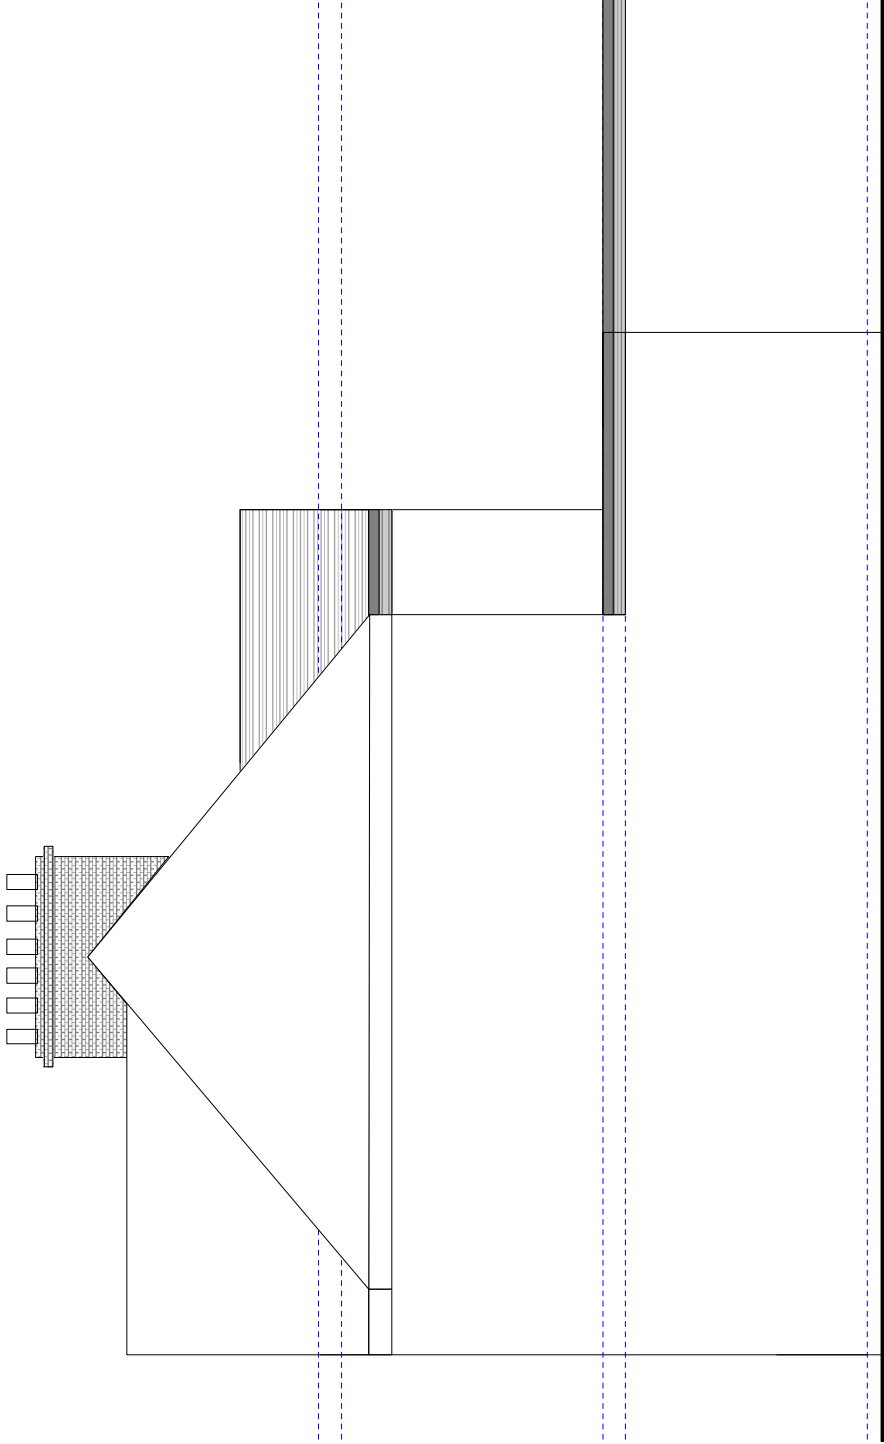

Issue:  
PLANNING APPLICATION  
Not for construction

- Notes.
- Contractors must verify all dimensions at the site before commencing any work.
  - No construction work before Local Authority consent, Planning Permission, Building Control approval and structural engineer confirmation.
  - All structural elements (inc. joists, beams and rafters) to be confirmed by structural engineer.
  - Any discrepancies to be reported to us.
  - All drawings are to be read in conjunction with all relevant drawings and specifications.

| Revision                    | Description                |
|-----------------------------|----------------------------|
| <b>YOU</b> Architecture Ltd |                            |
| <b>A</b>                    | 60 Pinkwell Lane, UB3 1PH  |
| <b>M</b>                    | +44 (0) 77 46 60 40 23     |
| <b>T</b>                    | +44 (0) 20 87 96 04 39     |
| <b>E</b>                    | you@architecture@gmail.com |

Project:

**59 Delamere Road UB4 0NN**

Drawing Title:

**Proposed Side Elevation**

| Dwg no:    | Revision: | Date:      |
|------------|-----------|------------|
| 0123-PR-22 | A         | 18.06.2021 |

| Scale:       | Drawn by: | Checked by: |
|--------------|-----------|-------------|
| 1:50 (A3 Sp) |           | R.J.H.      |