




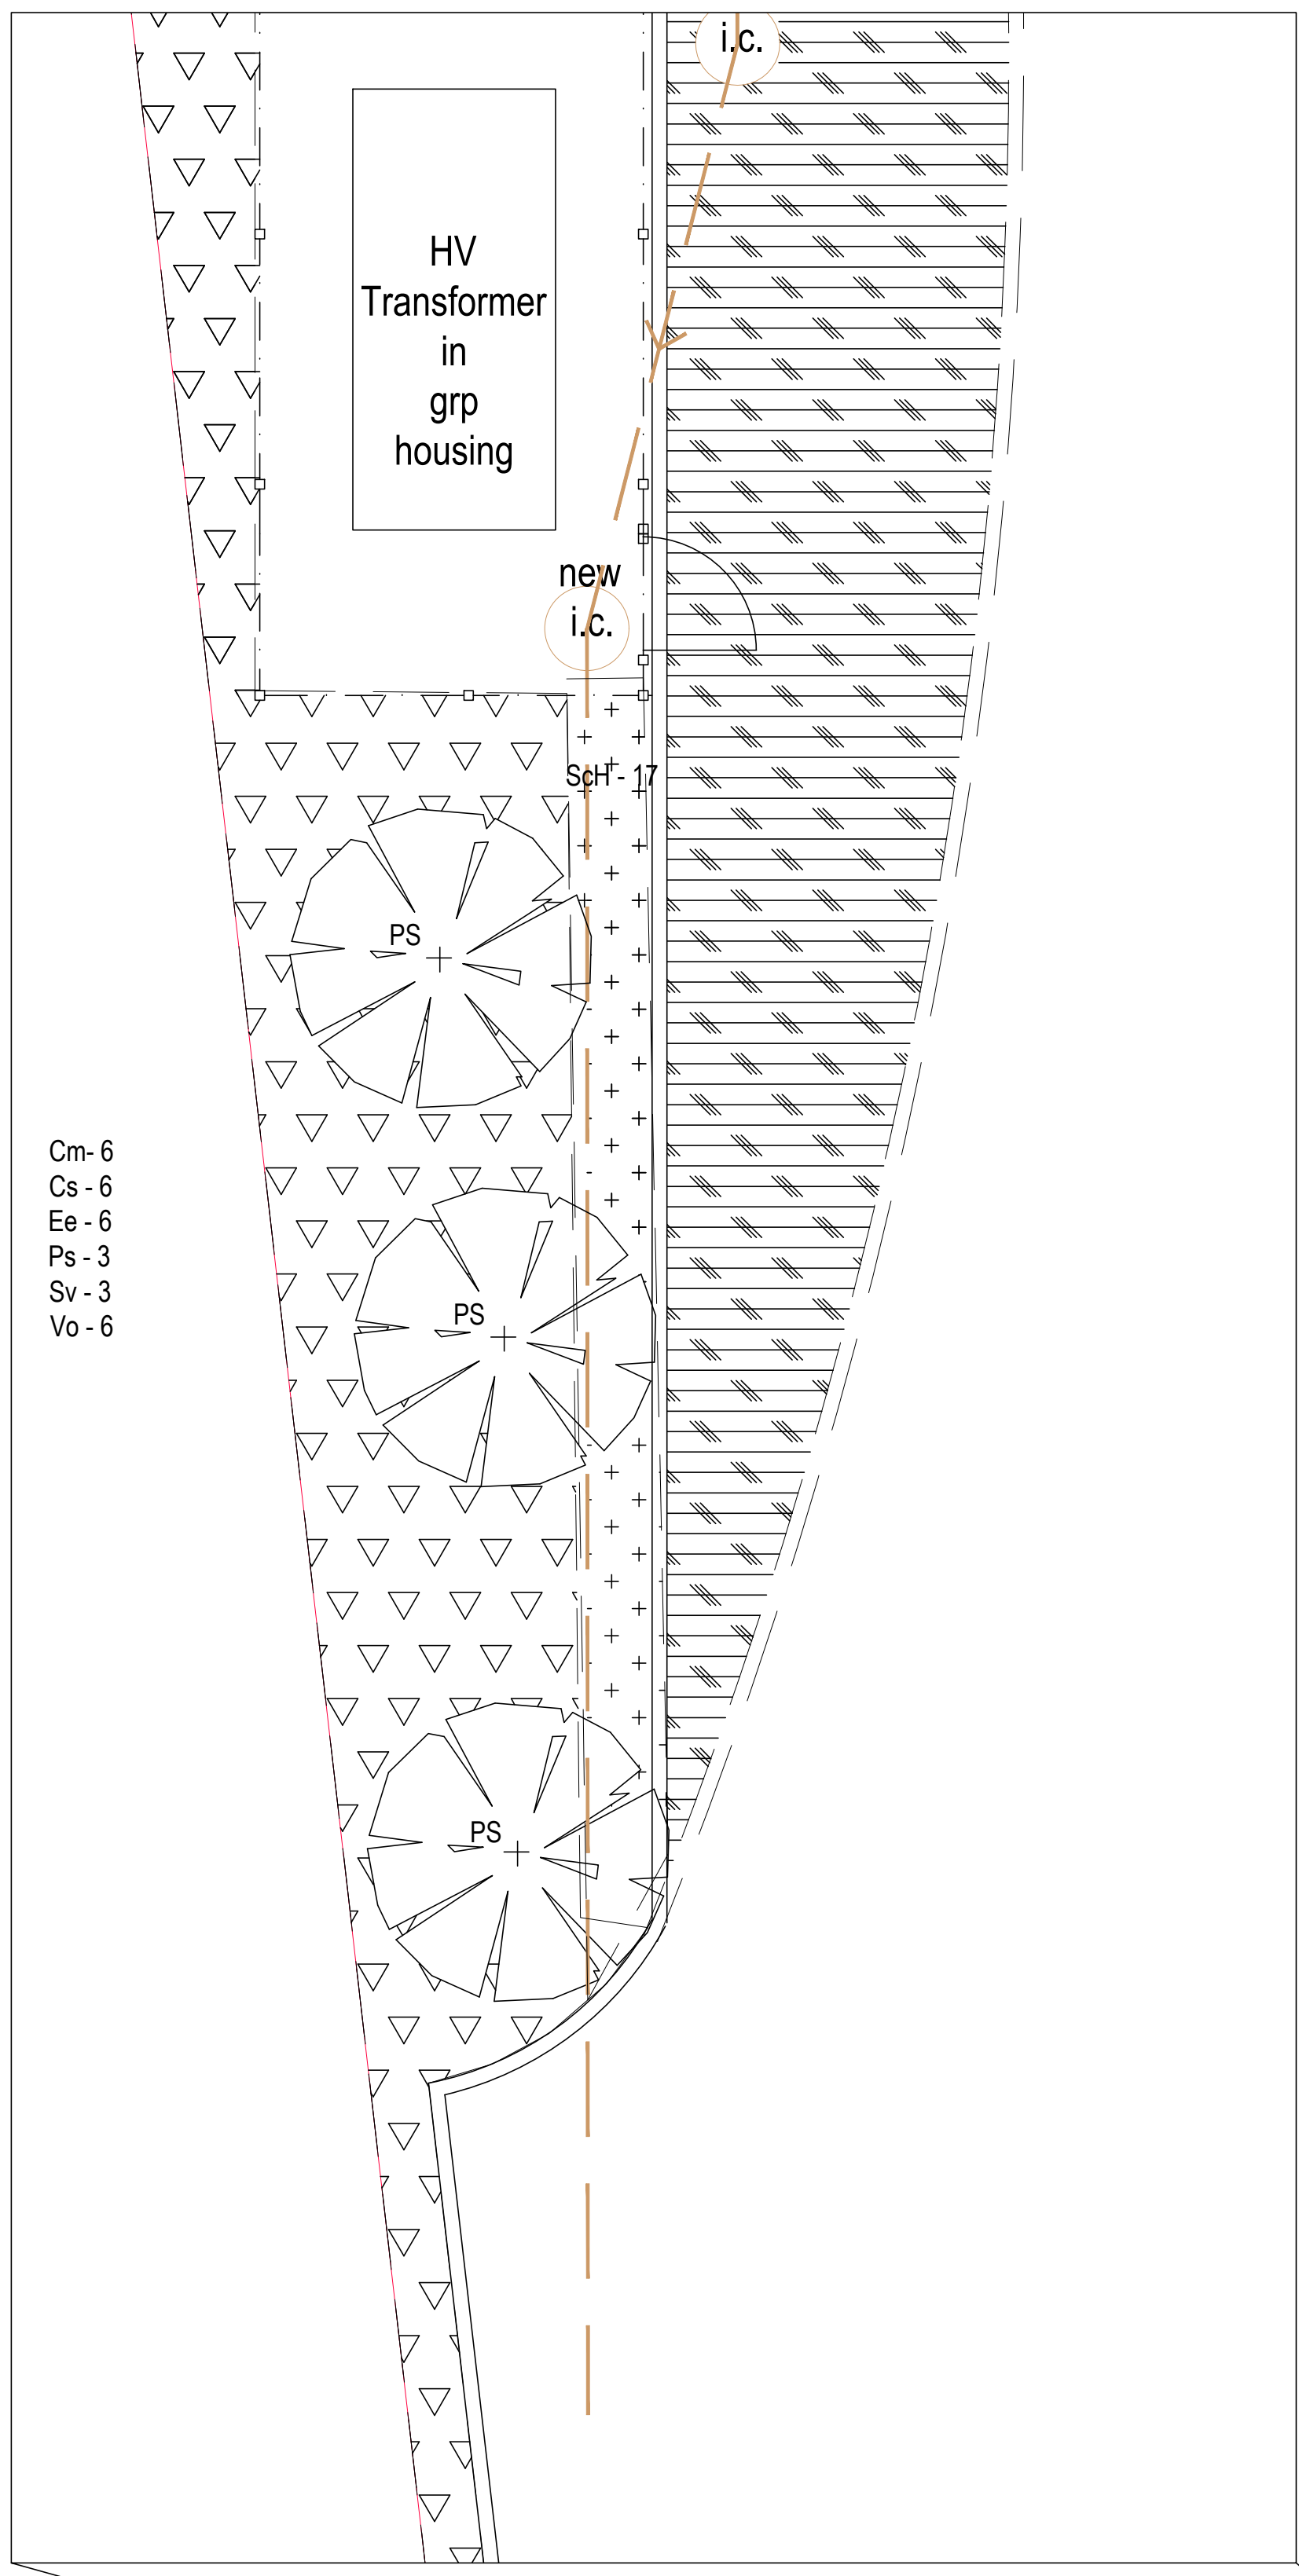

1.1 proposed Landscape - 1 : 50

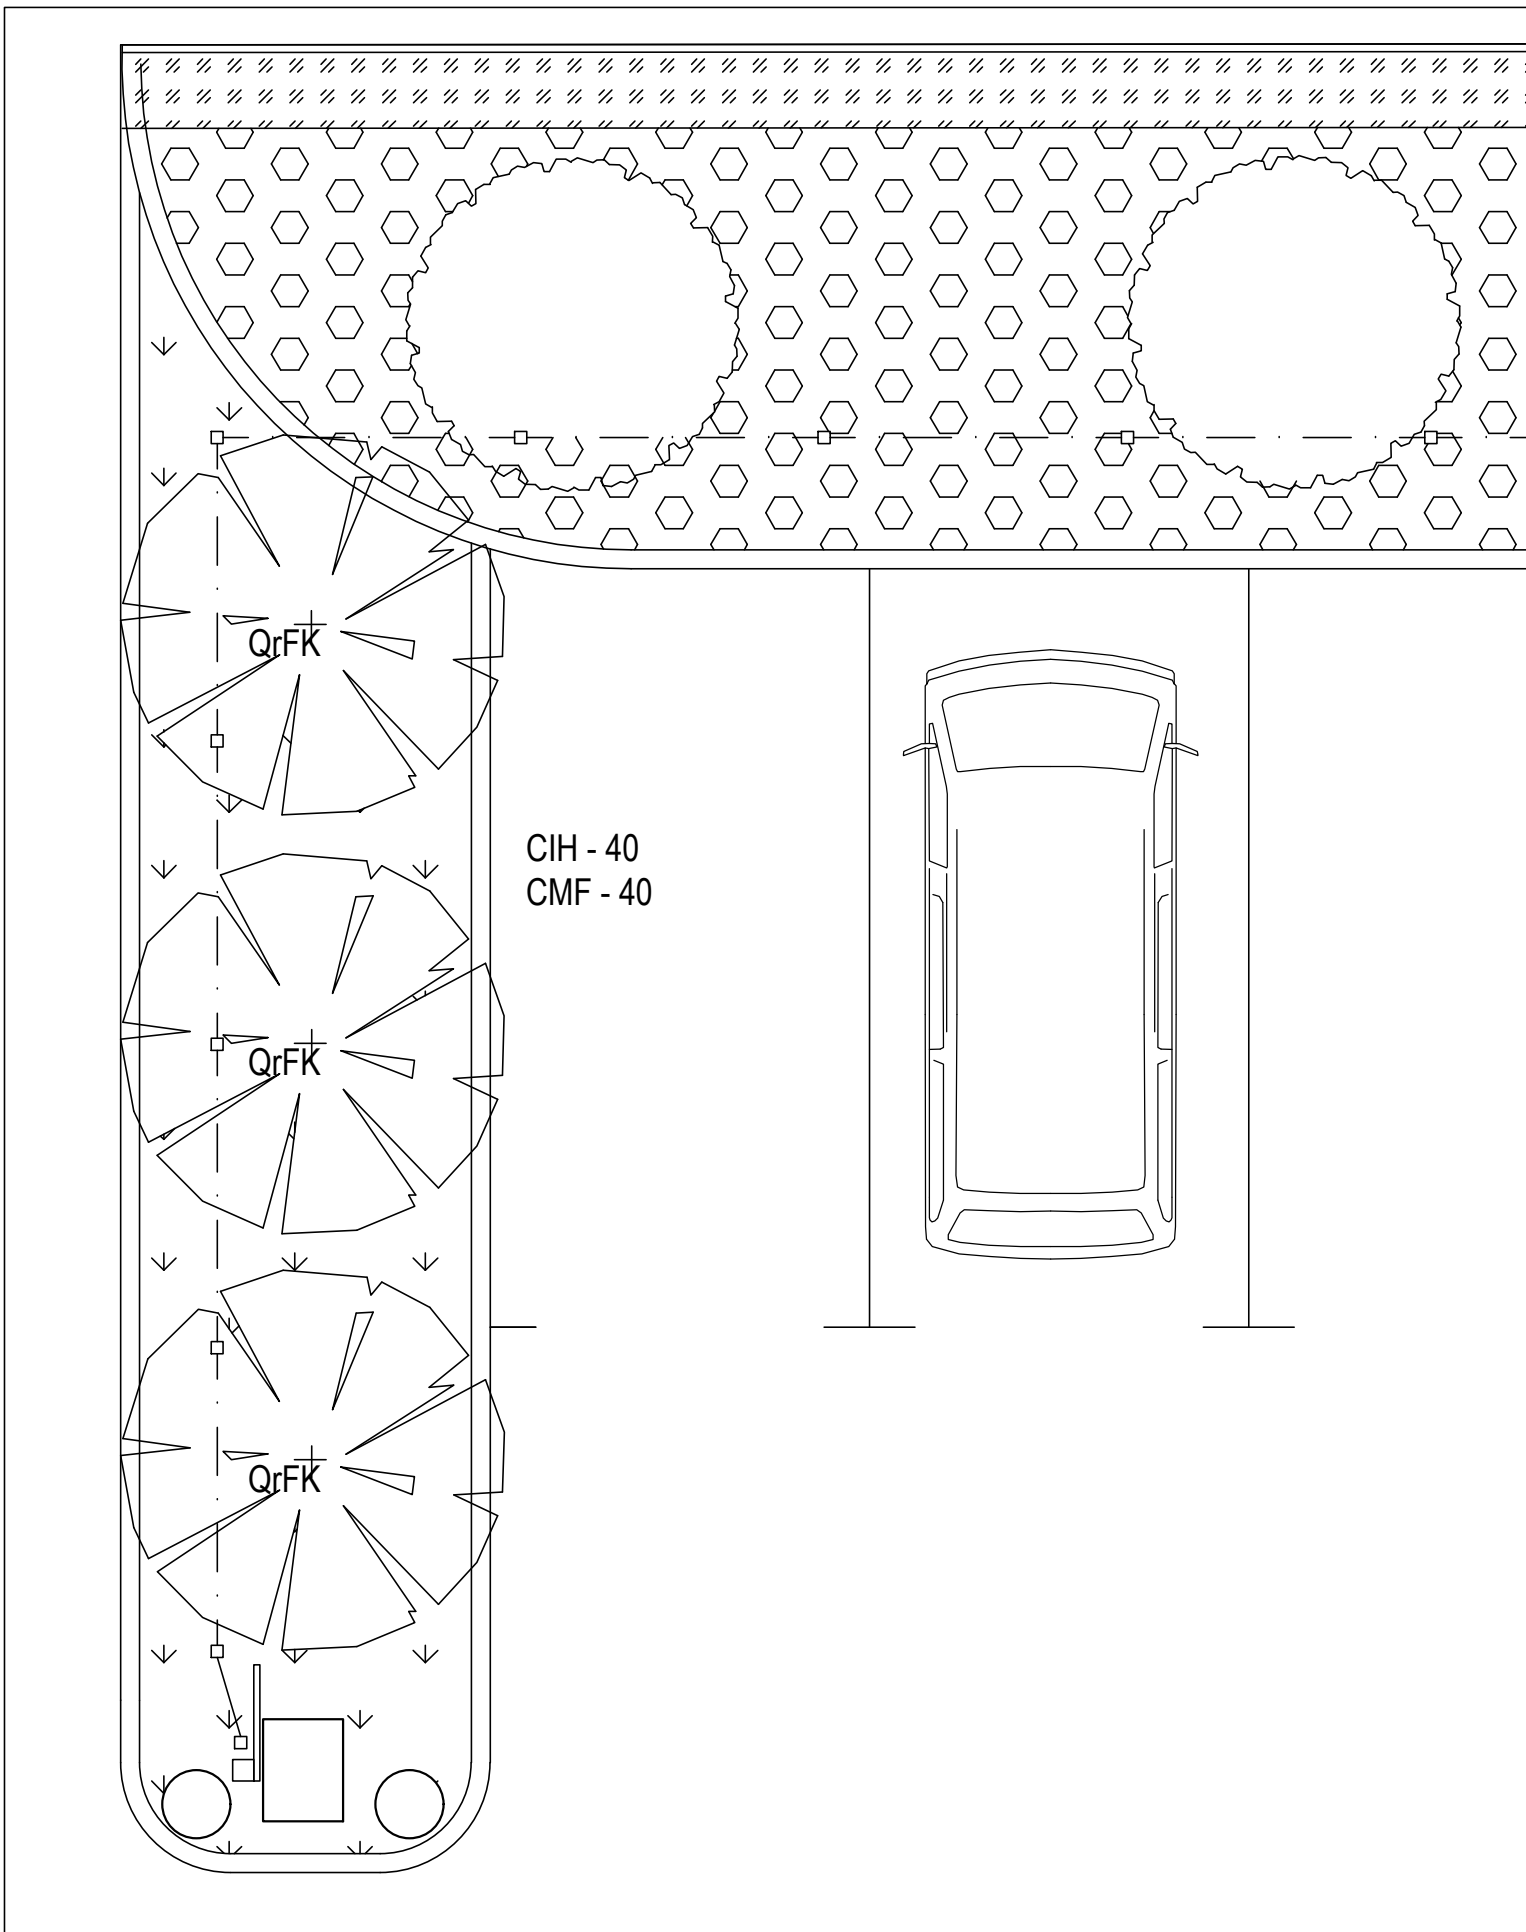

1.2 proposed Landscape - 1 : 50

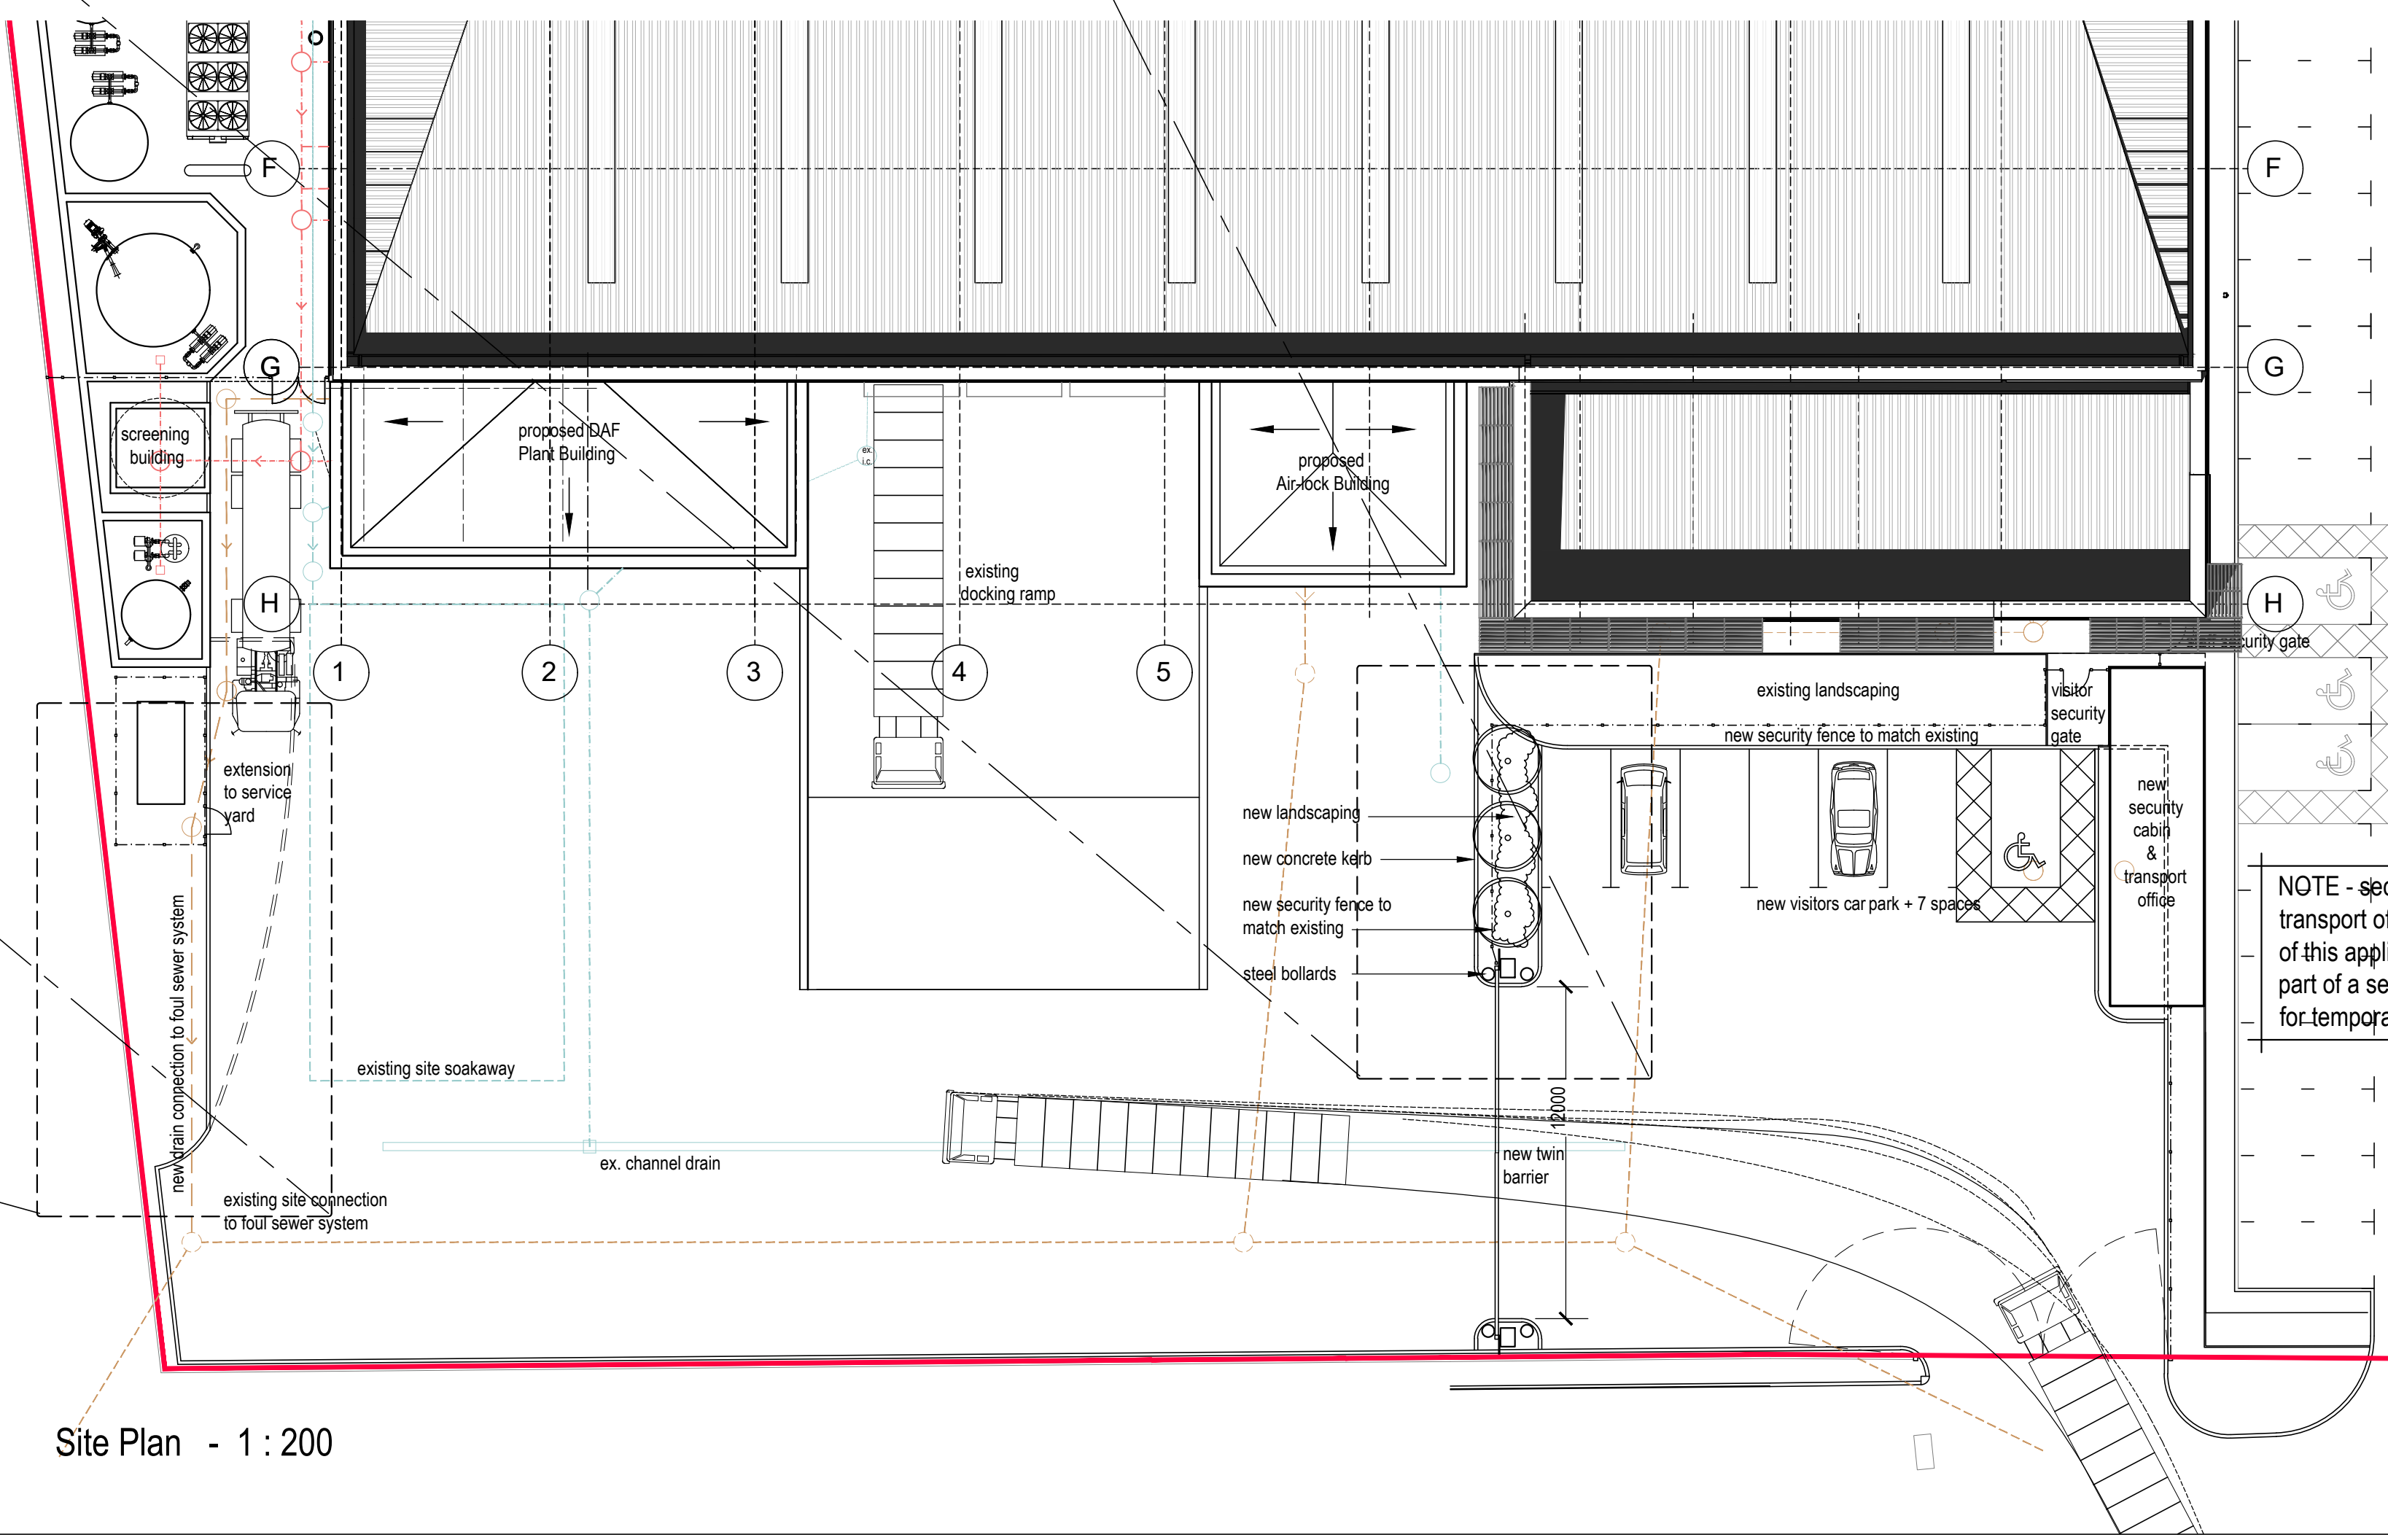

Site Plan - 1 : 200

Planting					
Ref	No.	Species	Size	Root Condition	Specification
		Trees			
PS	3	Pinus Sylvestris	200 -225cm high	Rootballed	5x, leader and laterals
QrFK	3	Quercus robur Fastigiata 'Koster'	500-600cm high	Rootballed	6x, well balanced even canopy 100 - 150 spread, feathered
		Perennials, Shrubs, Ferns & Grasses			
CIH	40	Cornus ' Ivory Halo'	30-40	3 litre	Branched, Min. 7 No. Branches
CMF	40	Comus stolonifera 'Flaviramea'	60 -80	3 litre	Branched, min. 4 No. branches
Sch	17	Symphoricarpos x chenaultii 'Handcock'	40 - 60	2 litre	Branched, min 3 5 No. breaks
		Woodland Planting			
Cm	6	Crataegus monogyna	60 -80	Barefoot	1 + 1, Tansplant
Cs	6	Cornus sanguinea	60 -80	Barefoot	1 + 2, Branched, min 3 No. branches
Ee	6	Euonymus europaeus	60 -80	Barefoot	1 + 2, Branched, min 5 No. branches
Ps	3	Prunus spinosa	60 - 80	Barefoot	1 + 2, Branched, min 3 No. branches
Sv	3	Salix viminalis	60 - 80	Barefoot	0 + 1, Branched, min 3 No. branches
Vo	4	viburnum opulus	60 - 80	Barefoot	1 + 2, Branched, min 3 No. branches

Key

Proposed Shrubs

Existing Hedge

Existing Shrubs

Proposed Shrubs

Existing Planting removed

Proposed Woodland Mix

Existing Trees

Poposed Trees

RevisionDateInitial

greencore

food to go

The Old Post Office, Station Road
Wickham, PO17 5JA
t: 01329 832405
e: admin@axismail.co.uk
w: www.axisarchitecture.co.uk

Axis

ARCHITECTURE

CHARTERED PRACTICE

BIM Enabled Practice

All dimensions are to be checked on site and any discrepancies reported to the architect before work commences. Figured dimensions only are to be taken from this drawing. This drawing is to be read in conjunction with all relevant consultants and/or specialists drawings/documents and any discrepancies or variations notified to the architect before work commences. This drawing is copyright and may not be reproduced, wholly or in part, without the consent of the architect.

Alterations & Extensions
at Heathrow, London
for Greencore Food to Go
Proposed Layout
Soft Landscape Plan

0mm11.523456789

PLANNING

Scale @ A1DrawnCheckedDate

200 + 50CCPADec 2018

Job Number & Drawing NumberRevision

17-045-PL504