


DRAWING NOTE


LEGEND

CONSTRUCTION NOTES

PROPOSED FRONT ELEVATION
1:50

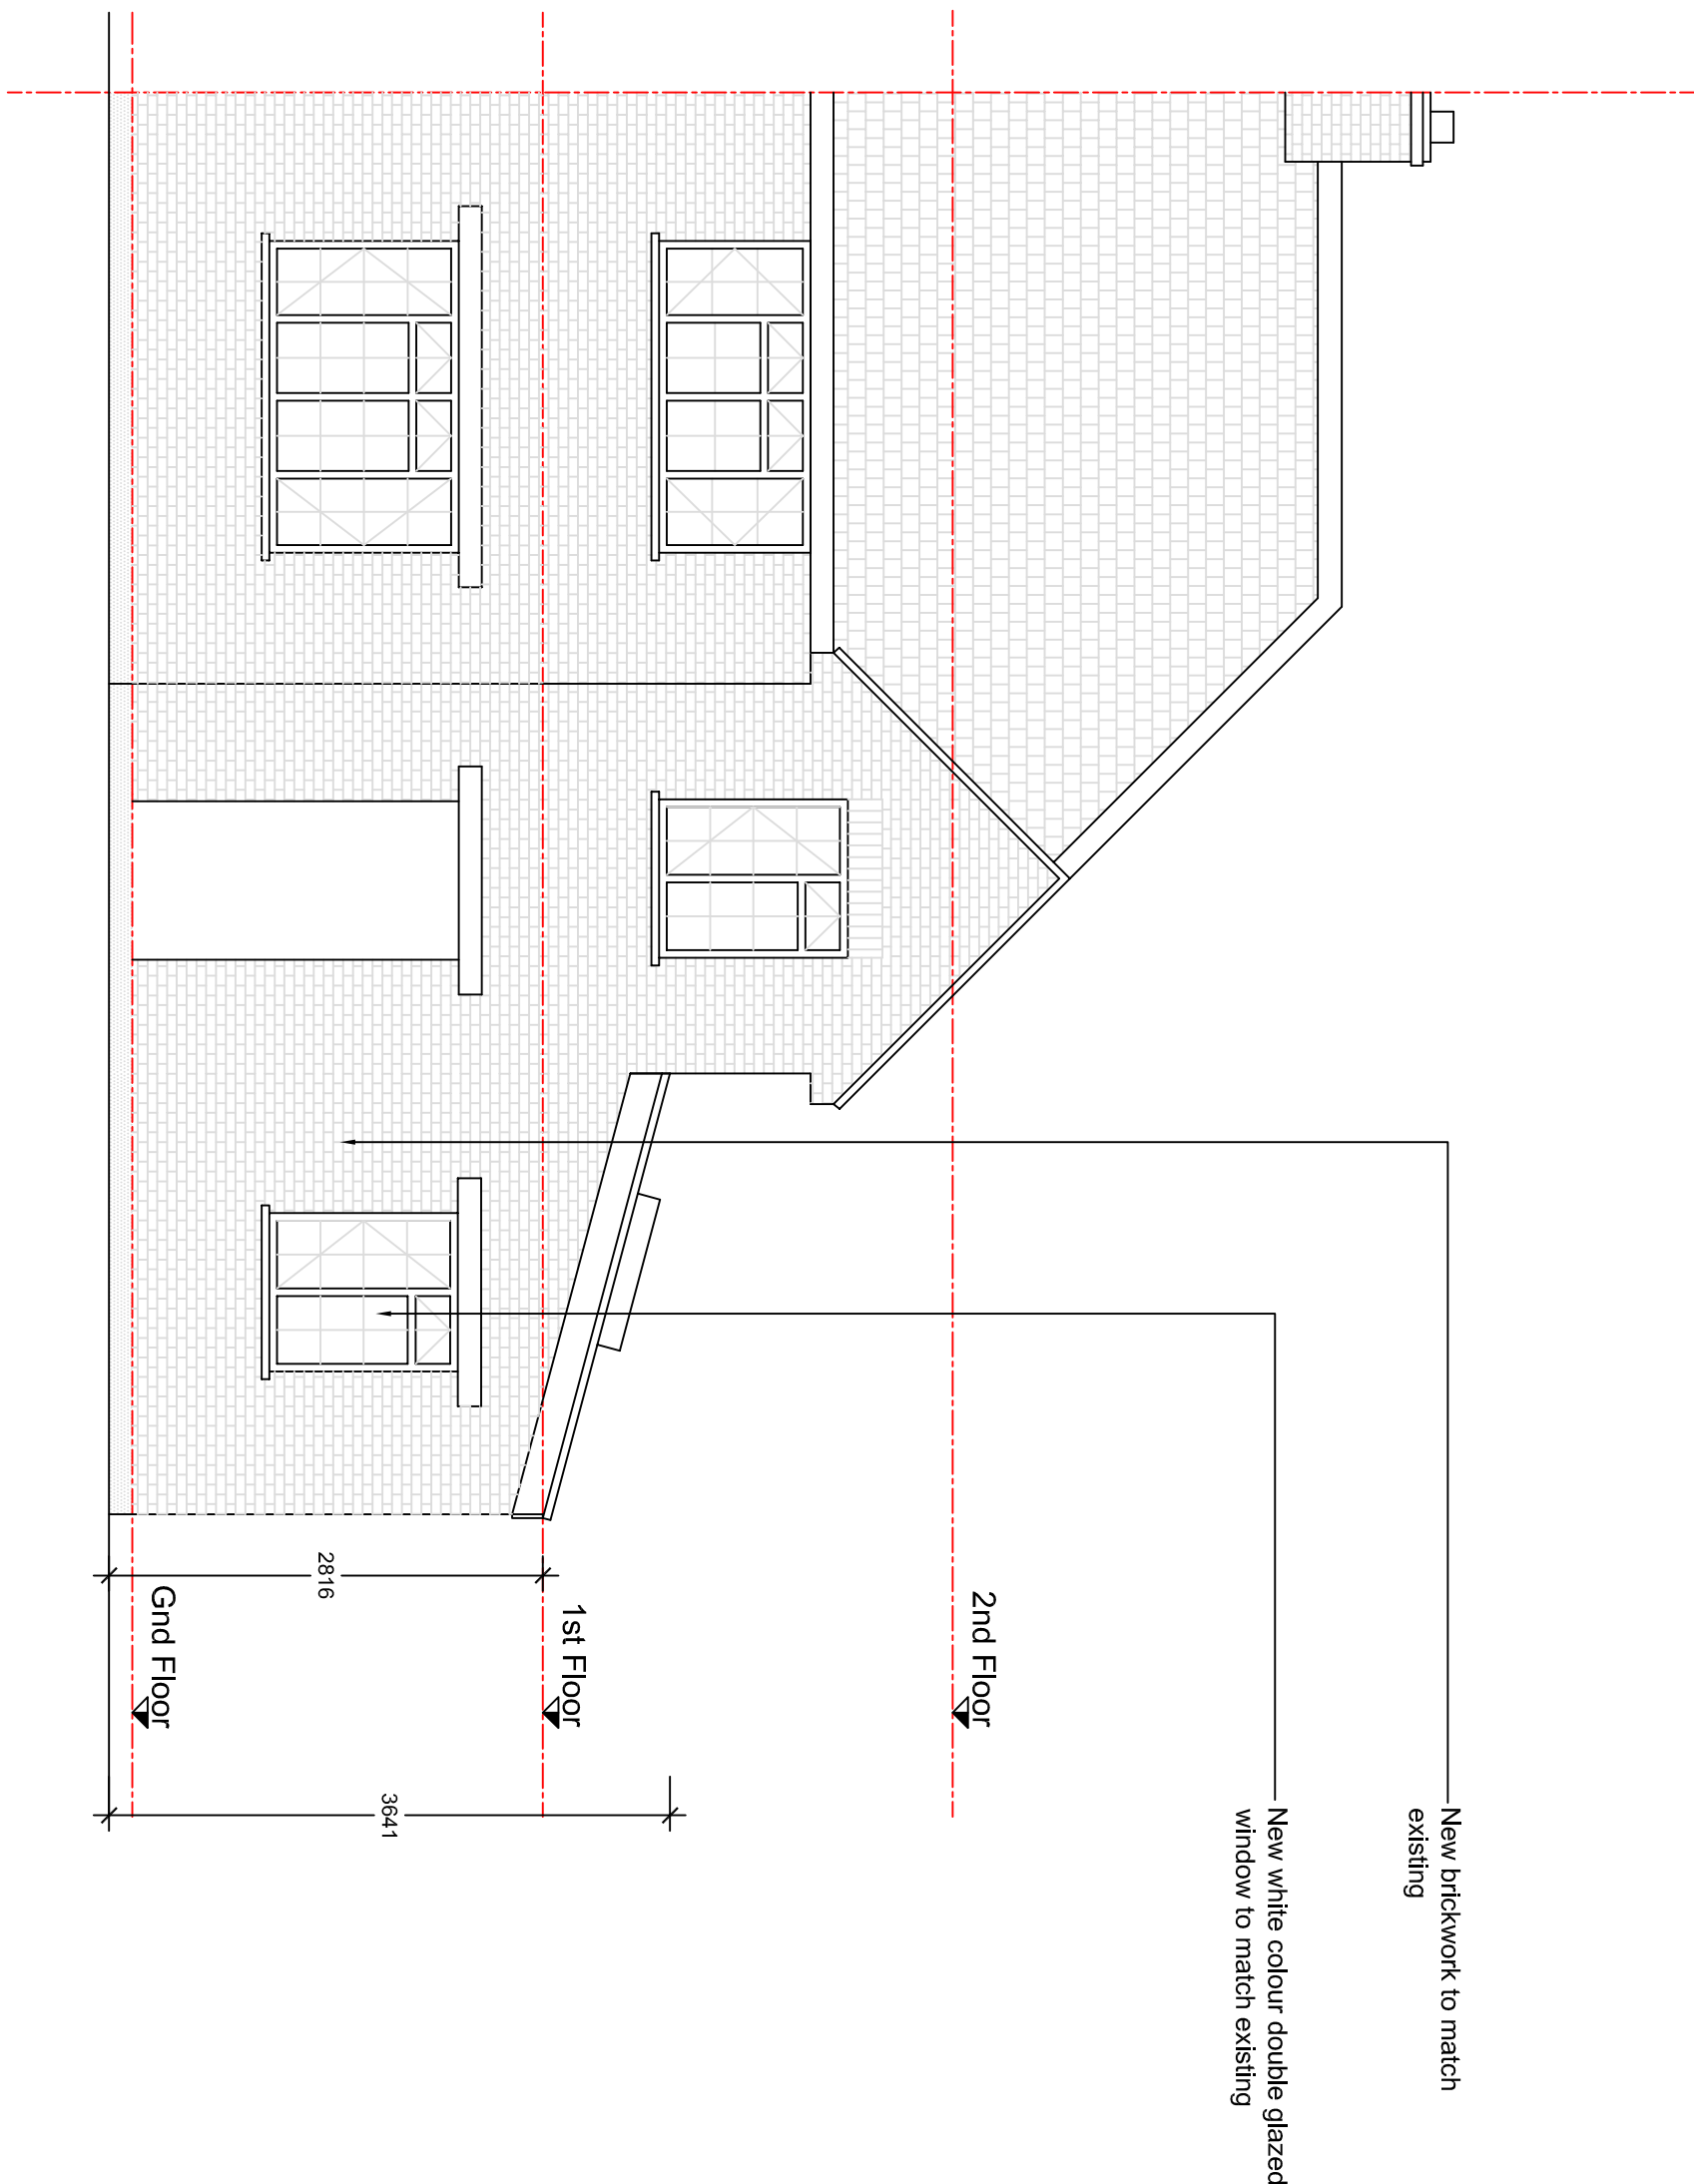


PROPOSED REAR ELEVATION
1:50

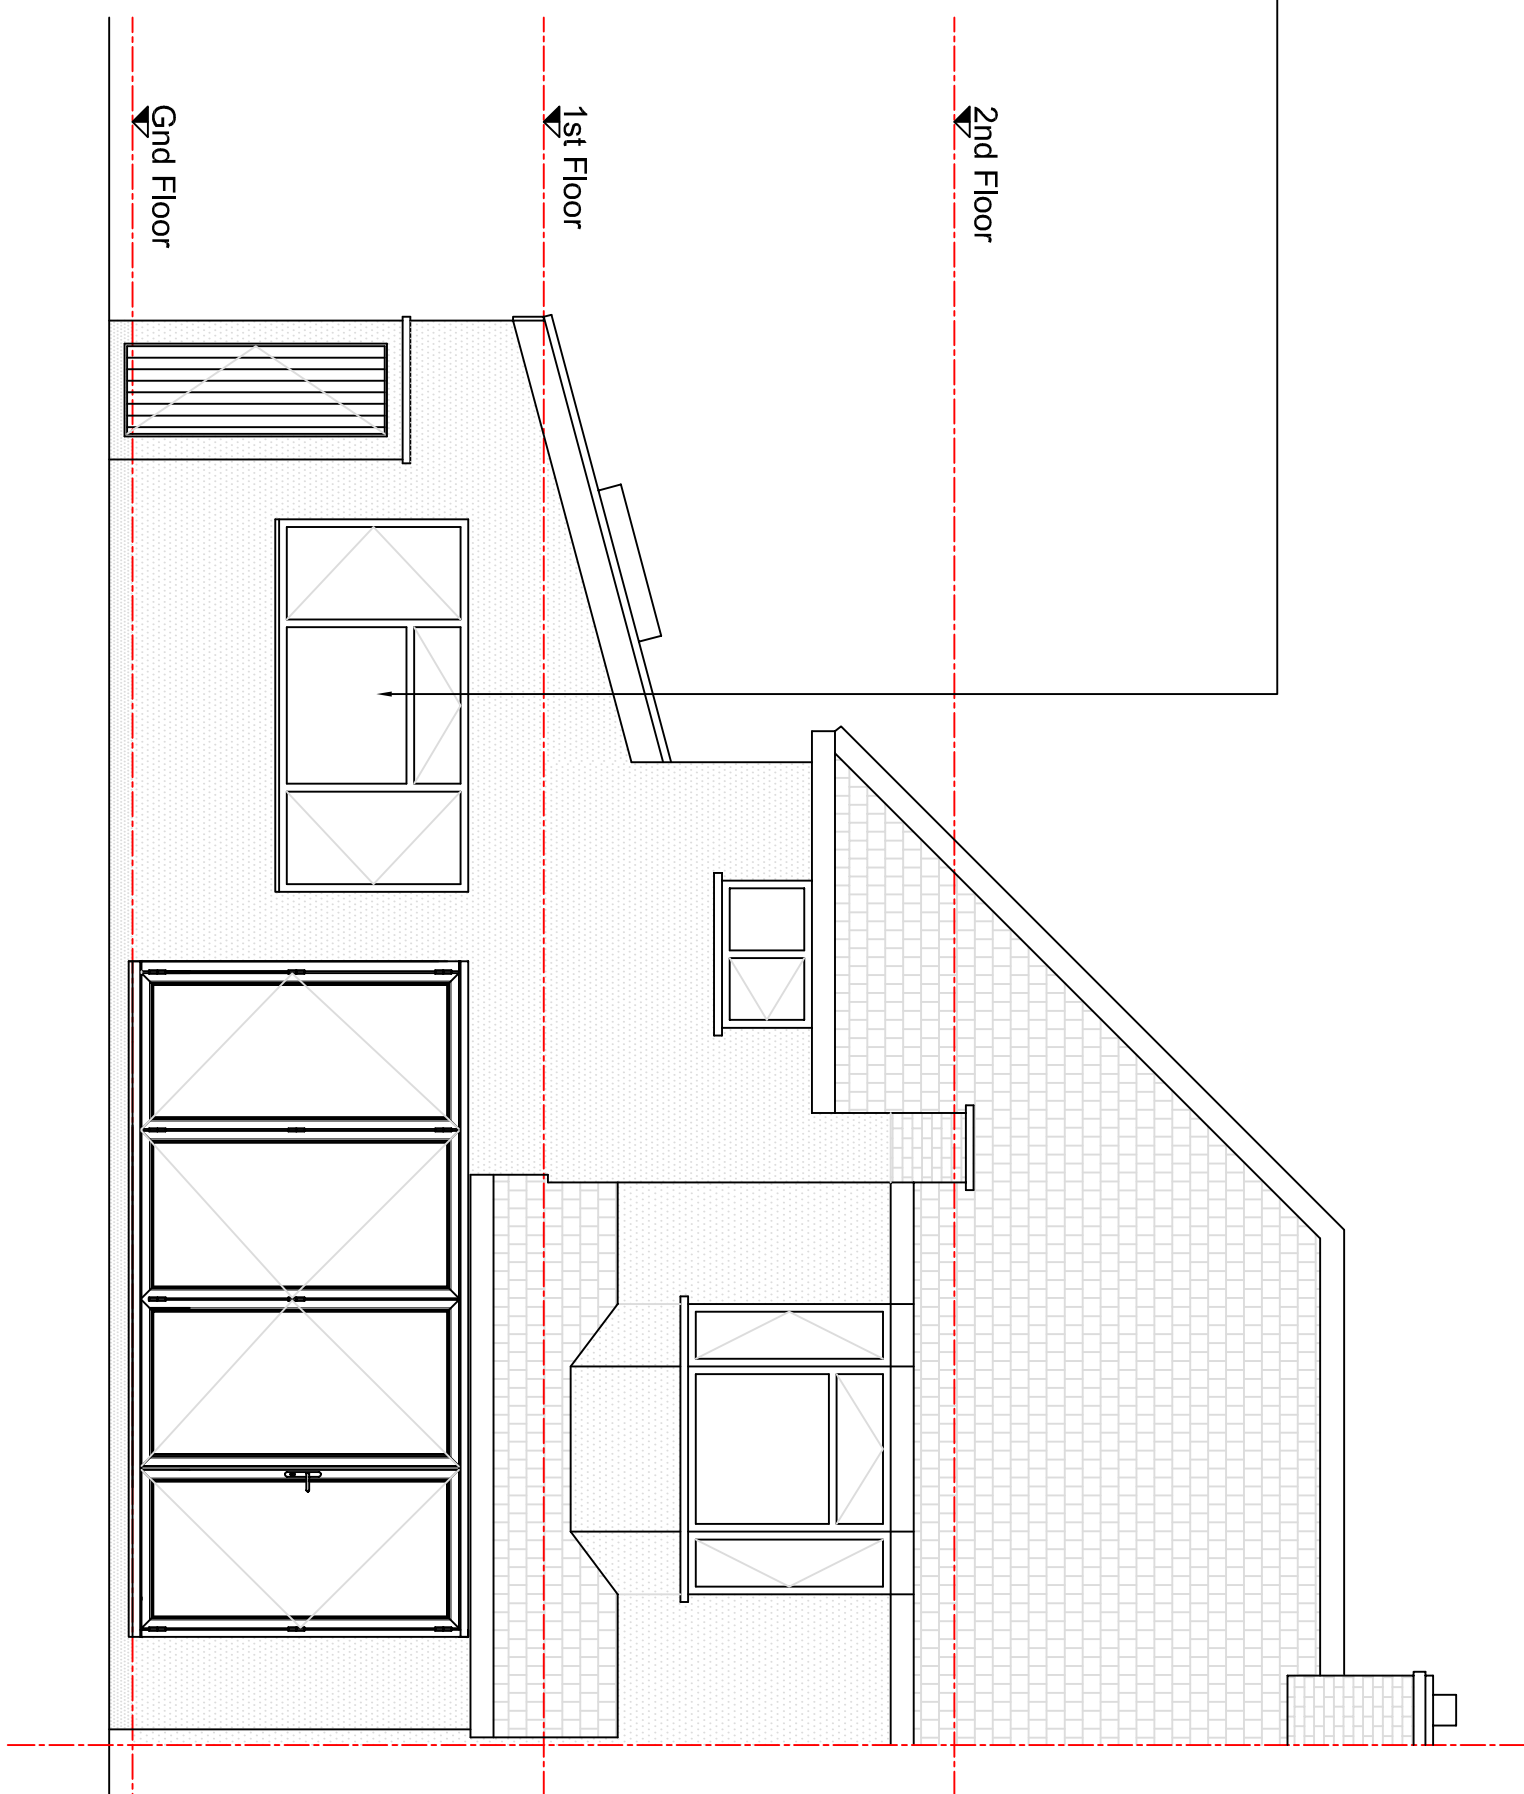


Proposed render to match existing.

PROPOSED SIDE ELEVATION
1:50

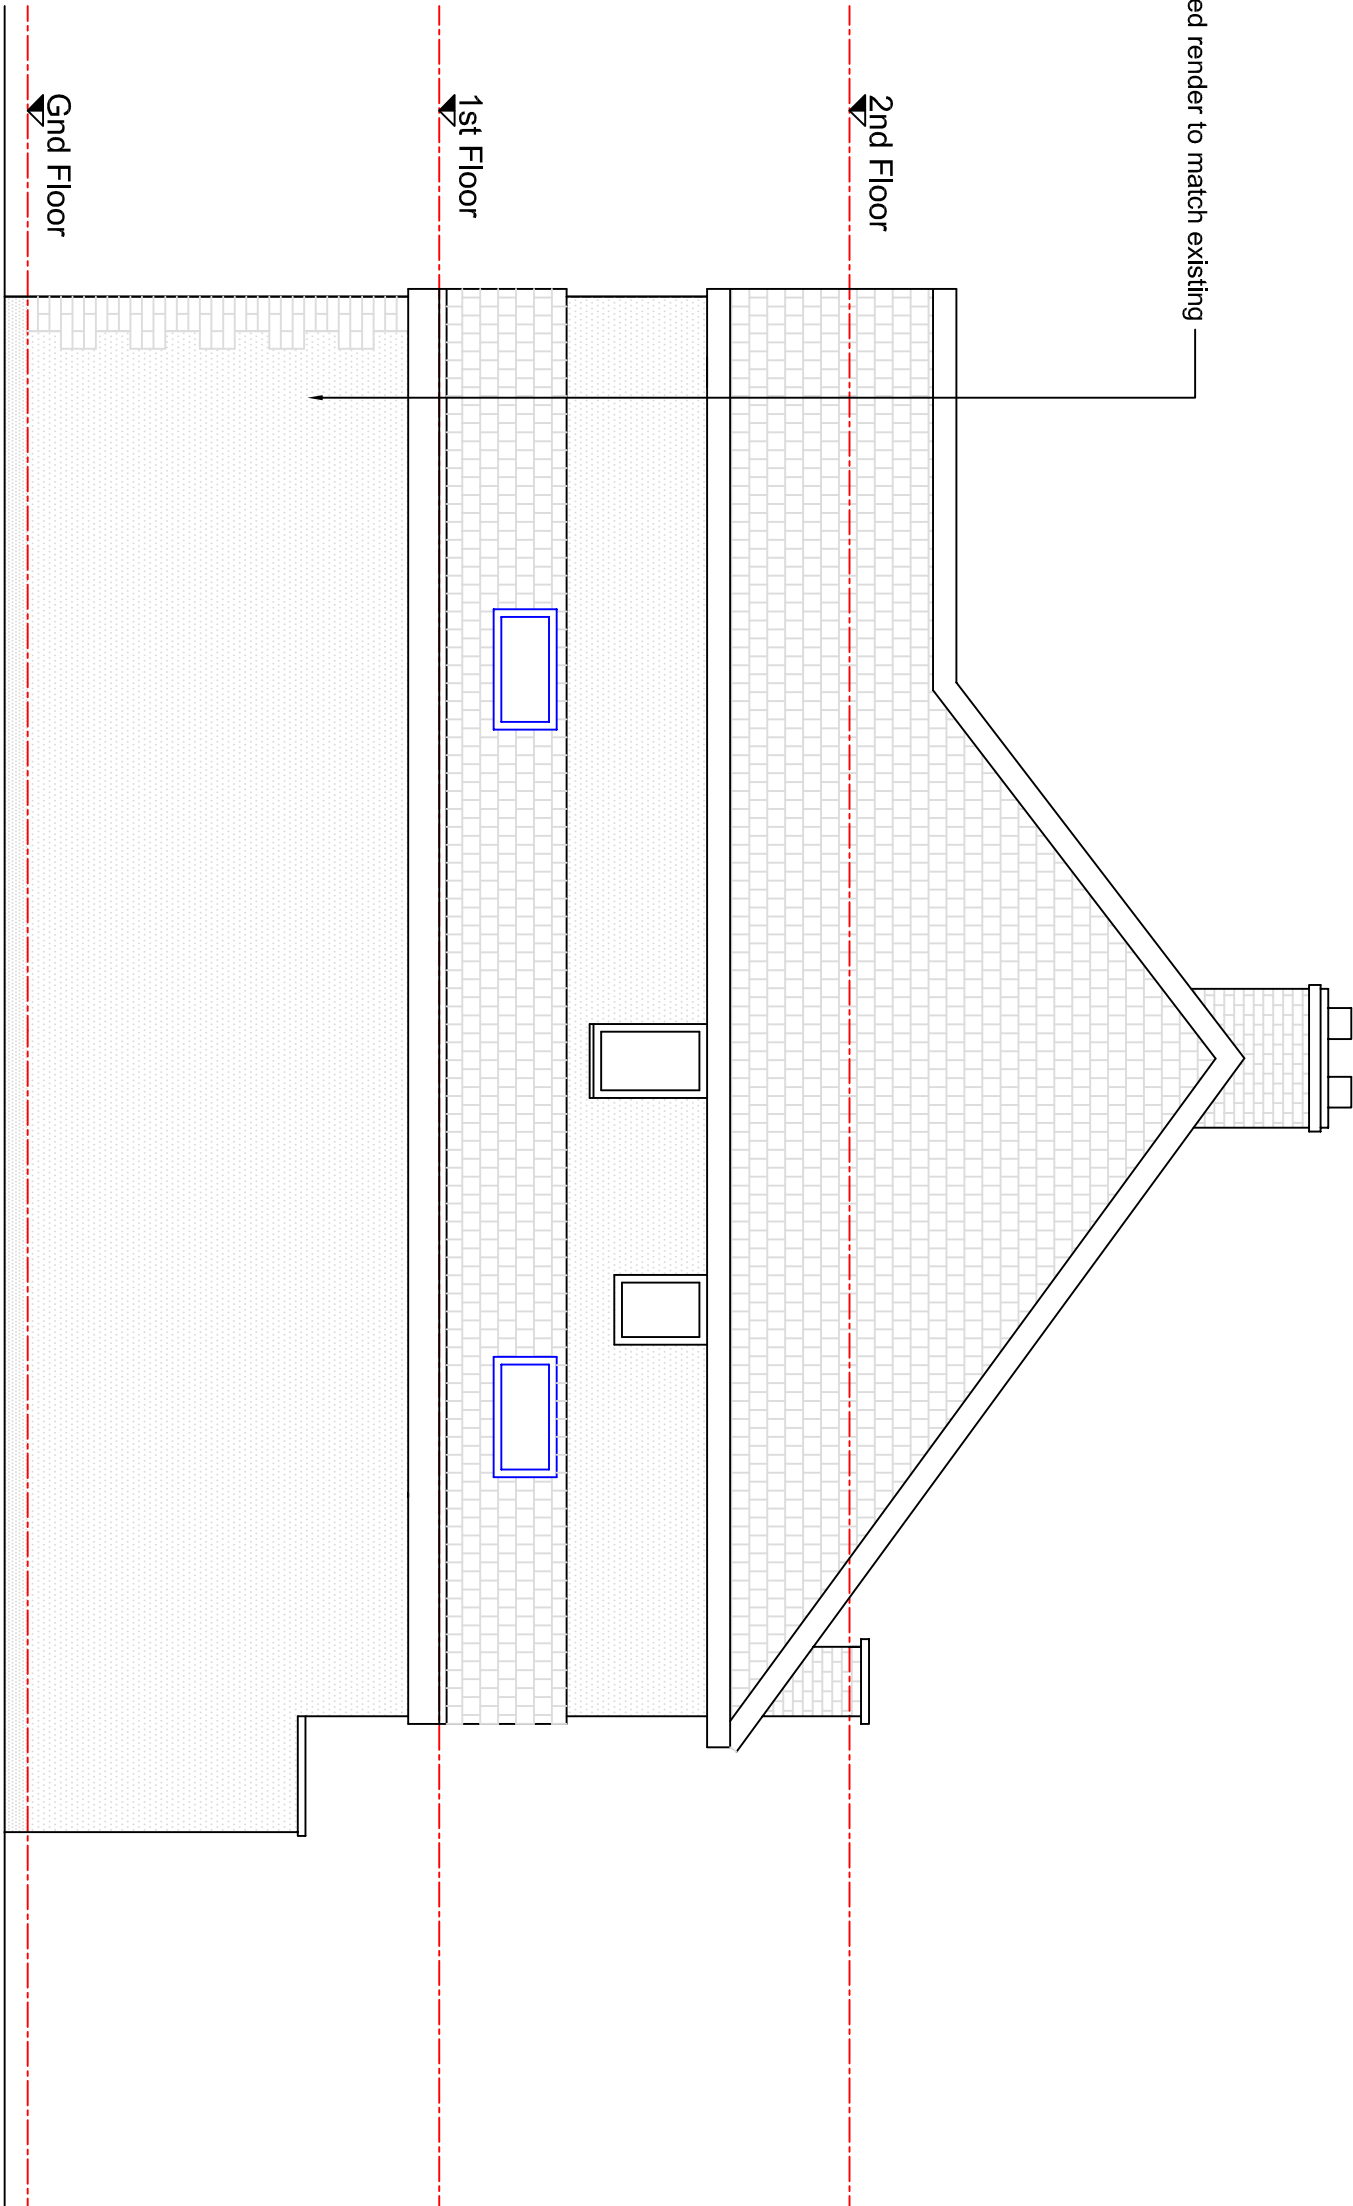

PROPOSED SIDE ELEVATION
1:50

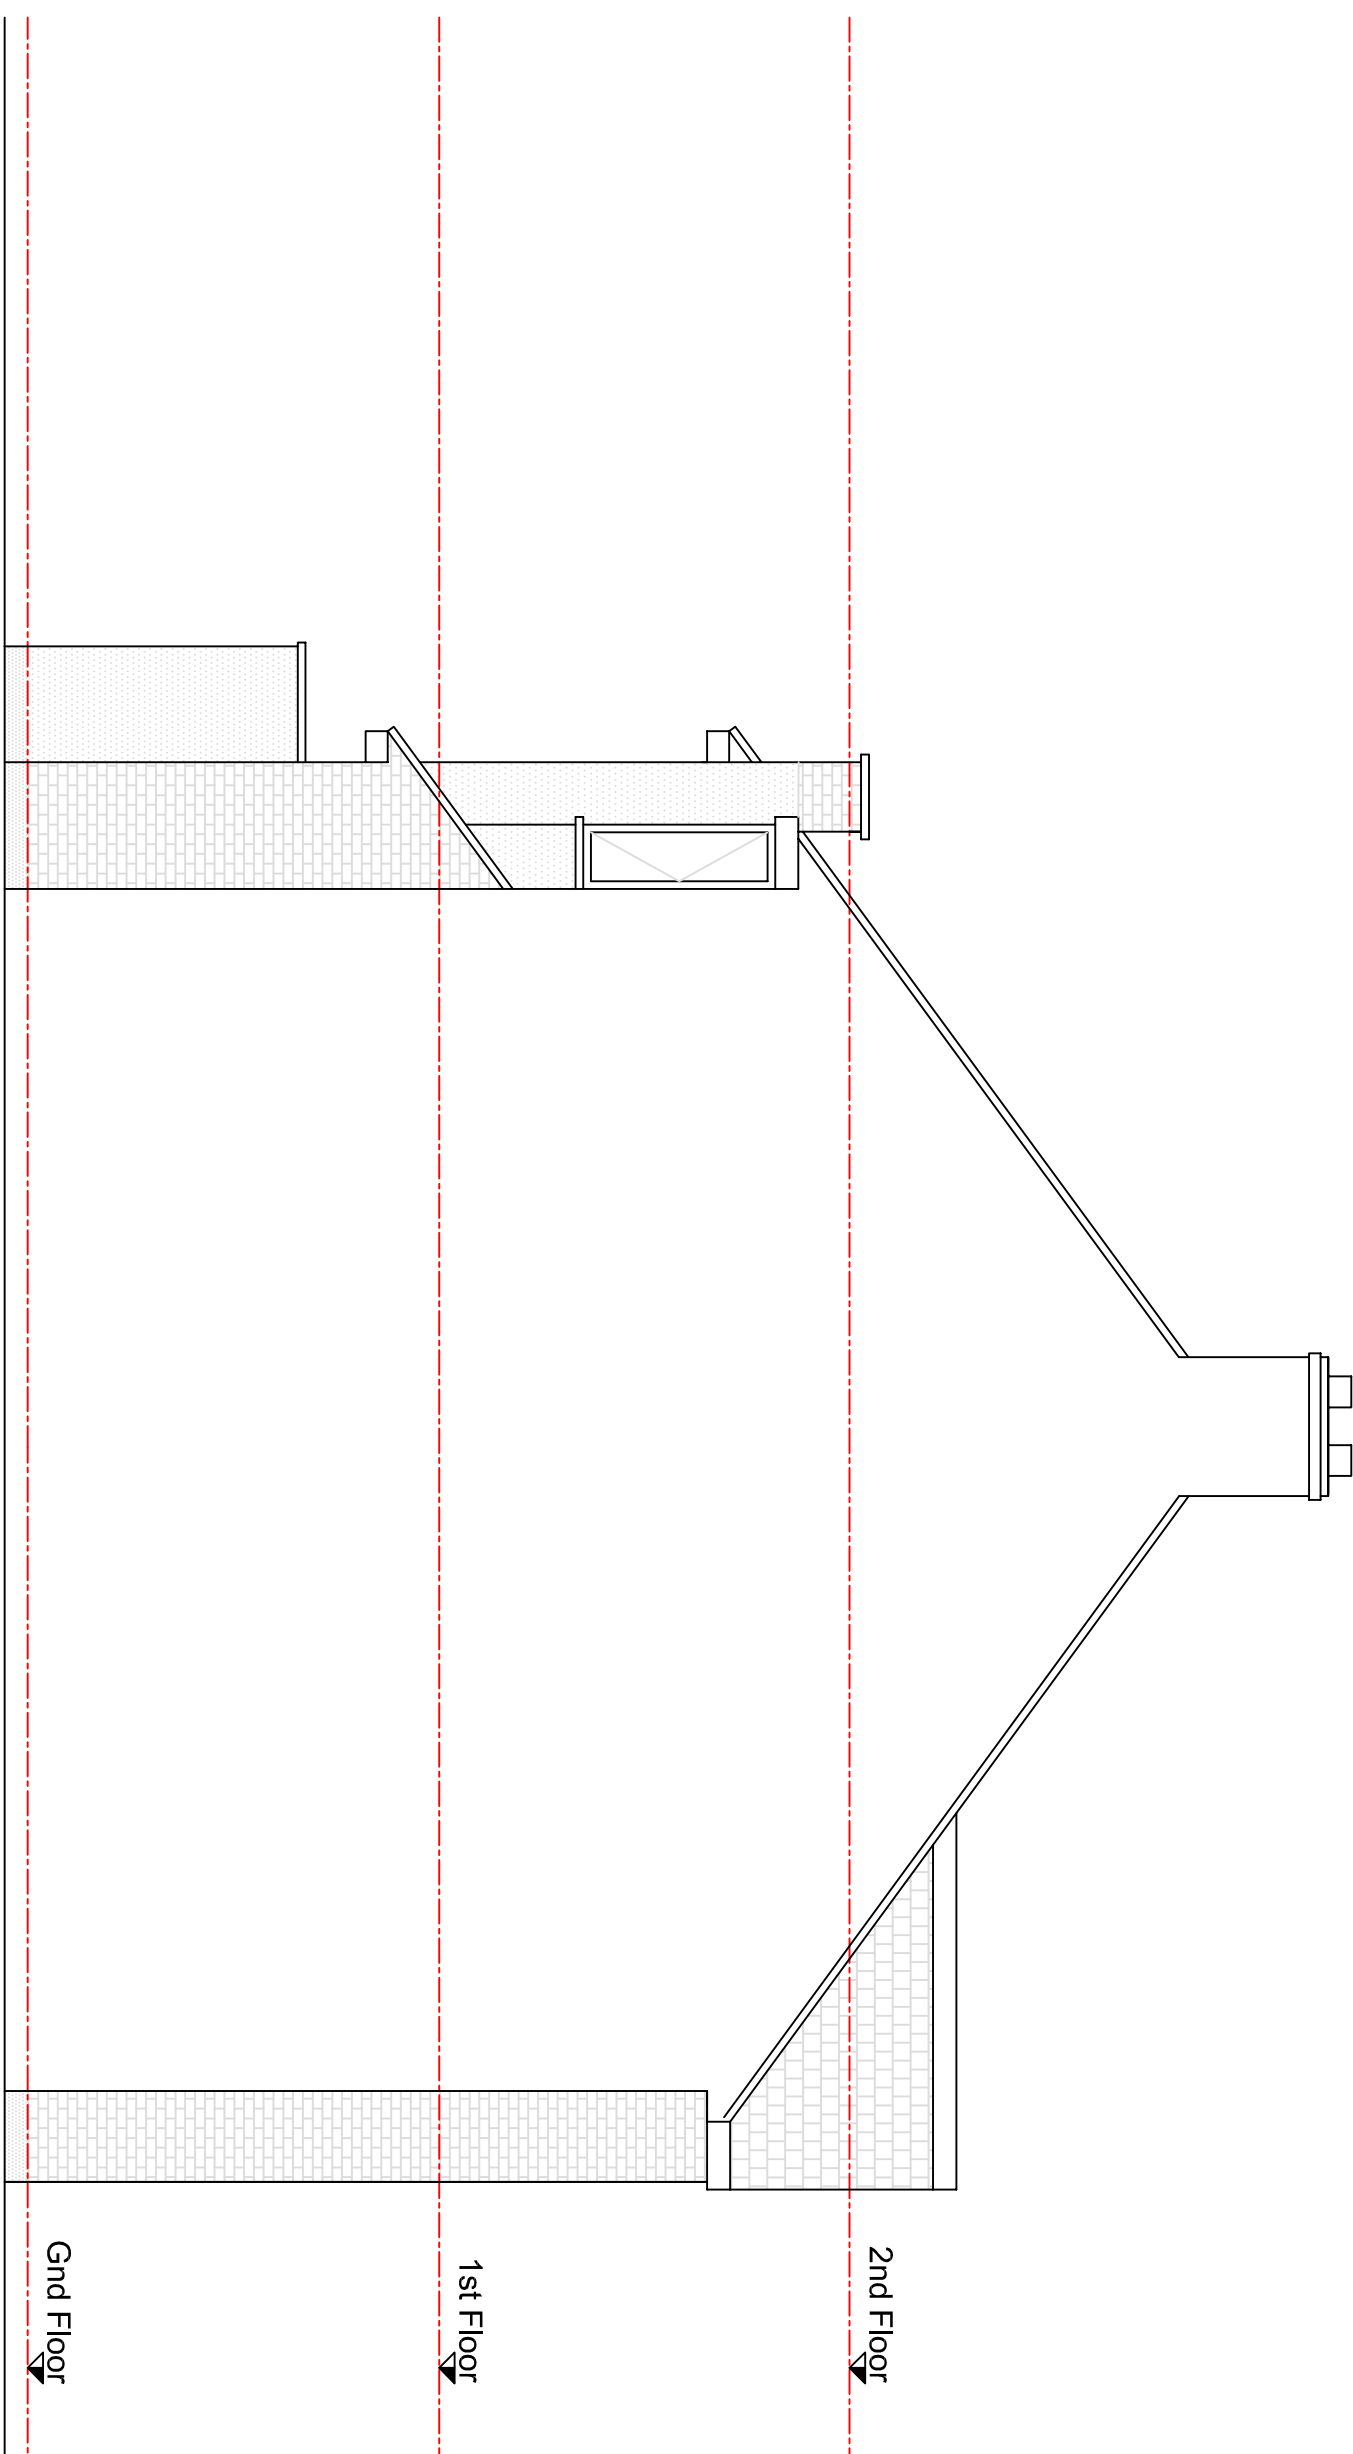[illegible]

7 HAMILTON ROAD
UXBRIDGE MIDD., UB8 3AJ

PROPOSED ELEVATIONS

Mr. O. Mazumder

Order No.	Order Qty	Order Price	Order Qty	Order Price
1	50	11	06	20

1164	A1	P03	-
------	----	-----	---

REN
DESIGN & PROJECT
MANAGEMENT

8 HAMILTON ROAD
CONLEY
UXBRIDGE
UB8 3AJ

t: 01895 461 866
f: 01895 461 471
m: 07940 730 952
e: druckrey@red.com