


DRAWING NOTE

This drawing is issued for design intent purposes only. Any dimensions taken from this drawing should be cross checked onsite and approved prior to any construction works. Any discrepancies between this drawing and site conditions should be brought to the attention of the supervising architect and project manager immediately.


LEGEND

CONSTRUCTION NOTES


EXISTING FRONT ELEVATION
1:50

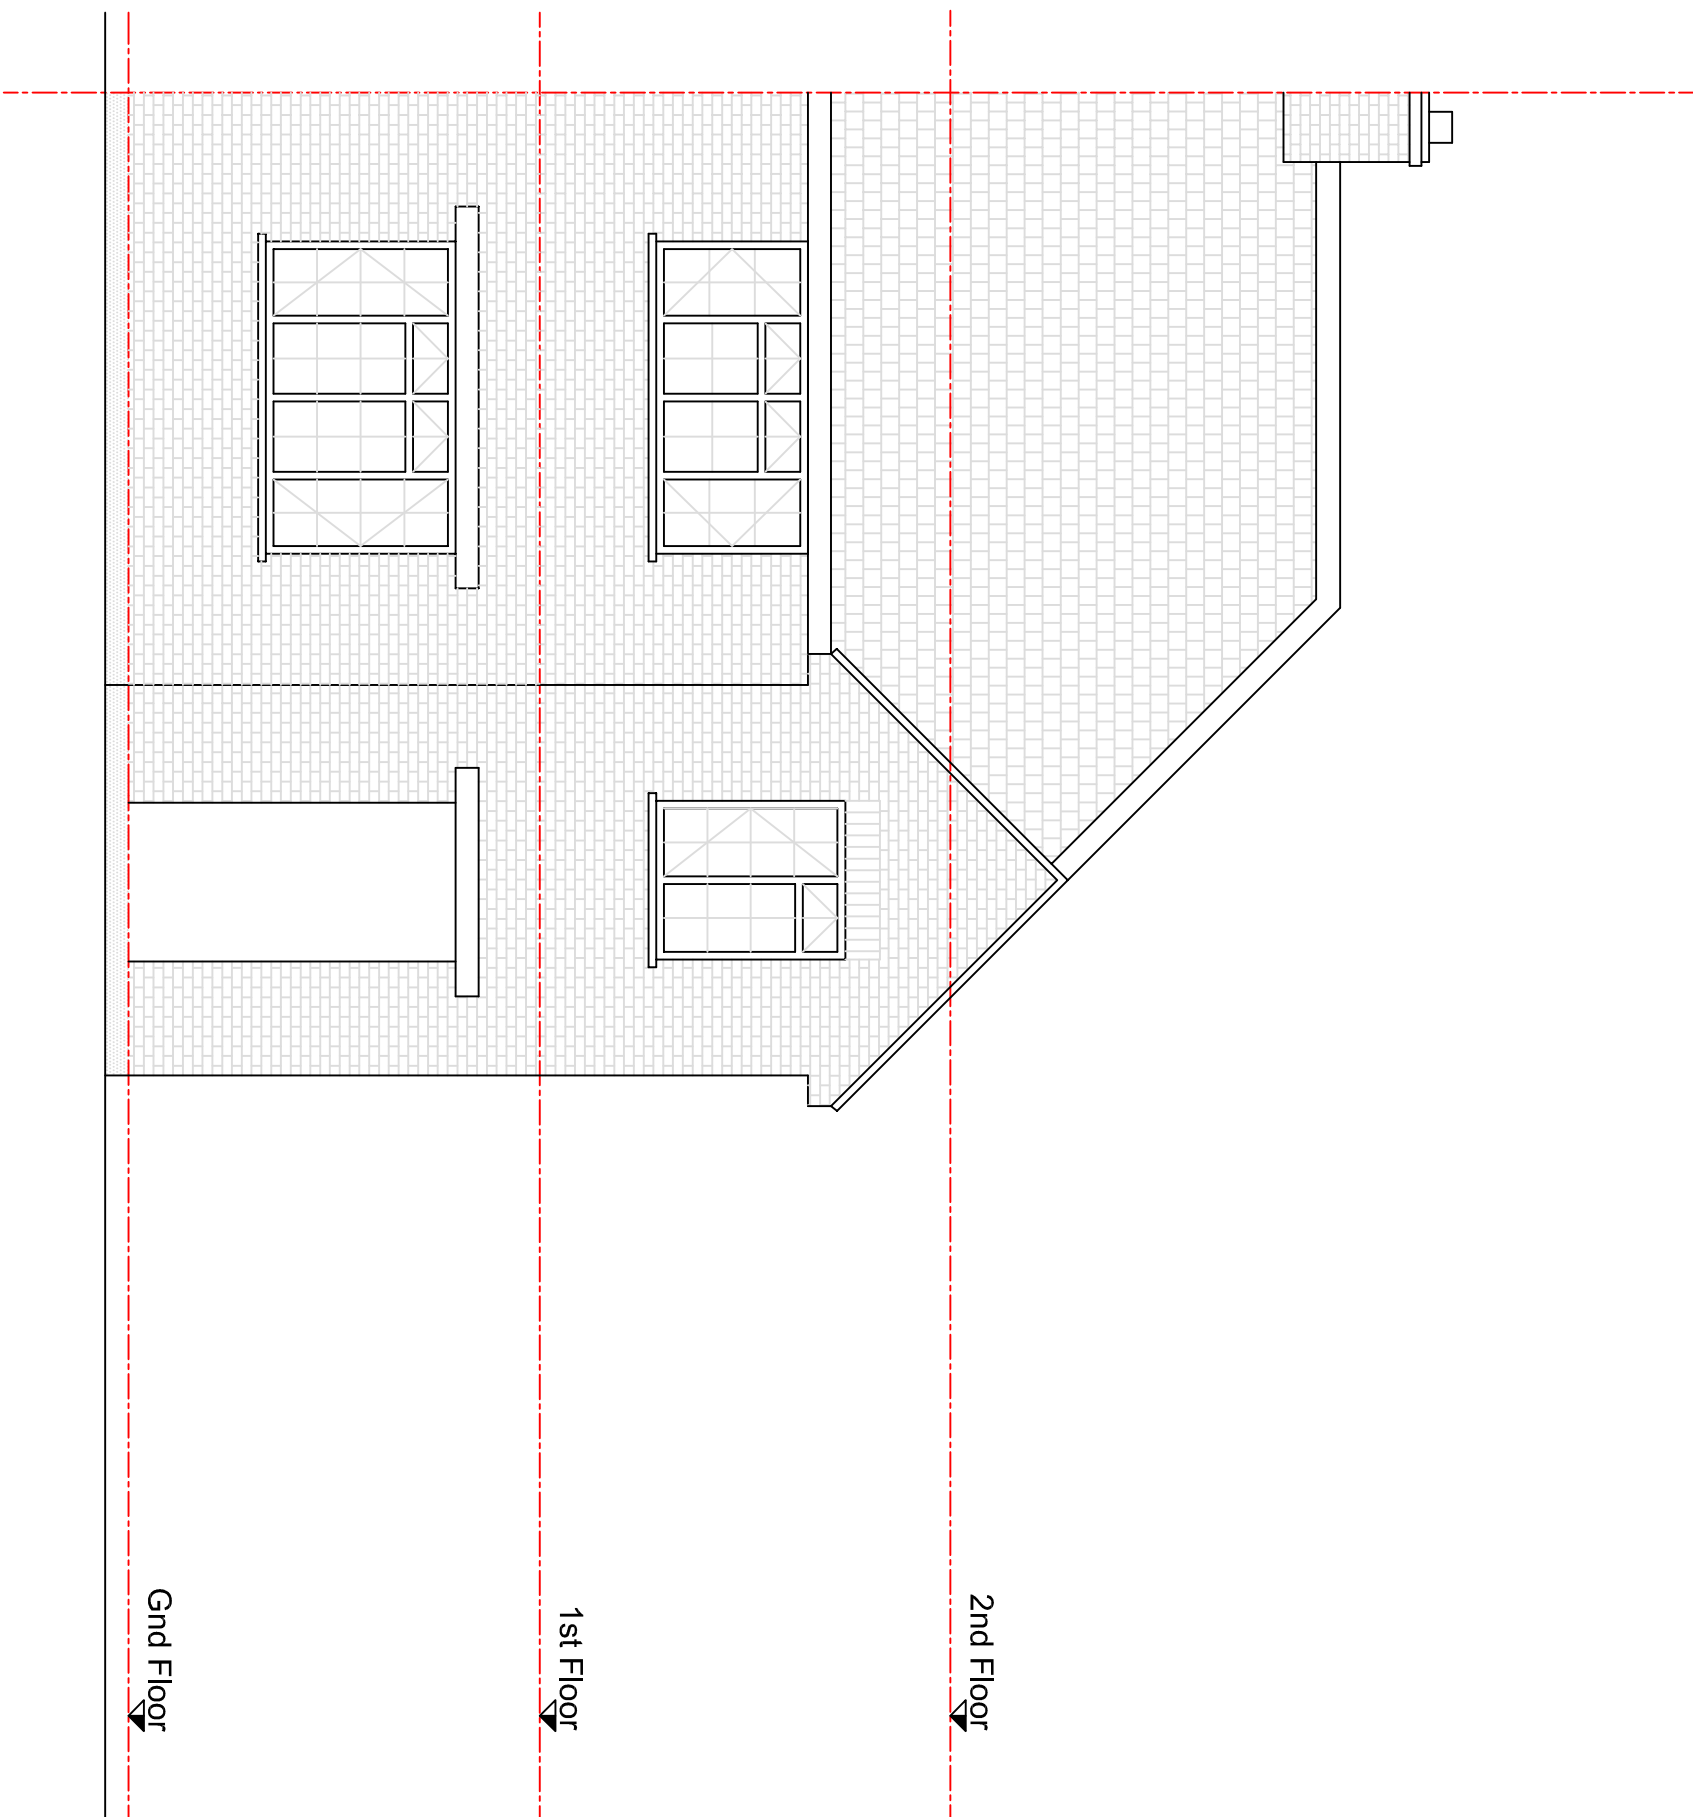


EXISTING REAR ELEVATION
1:50

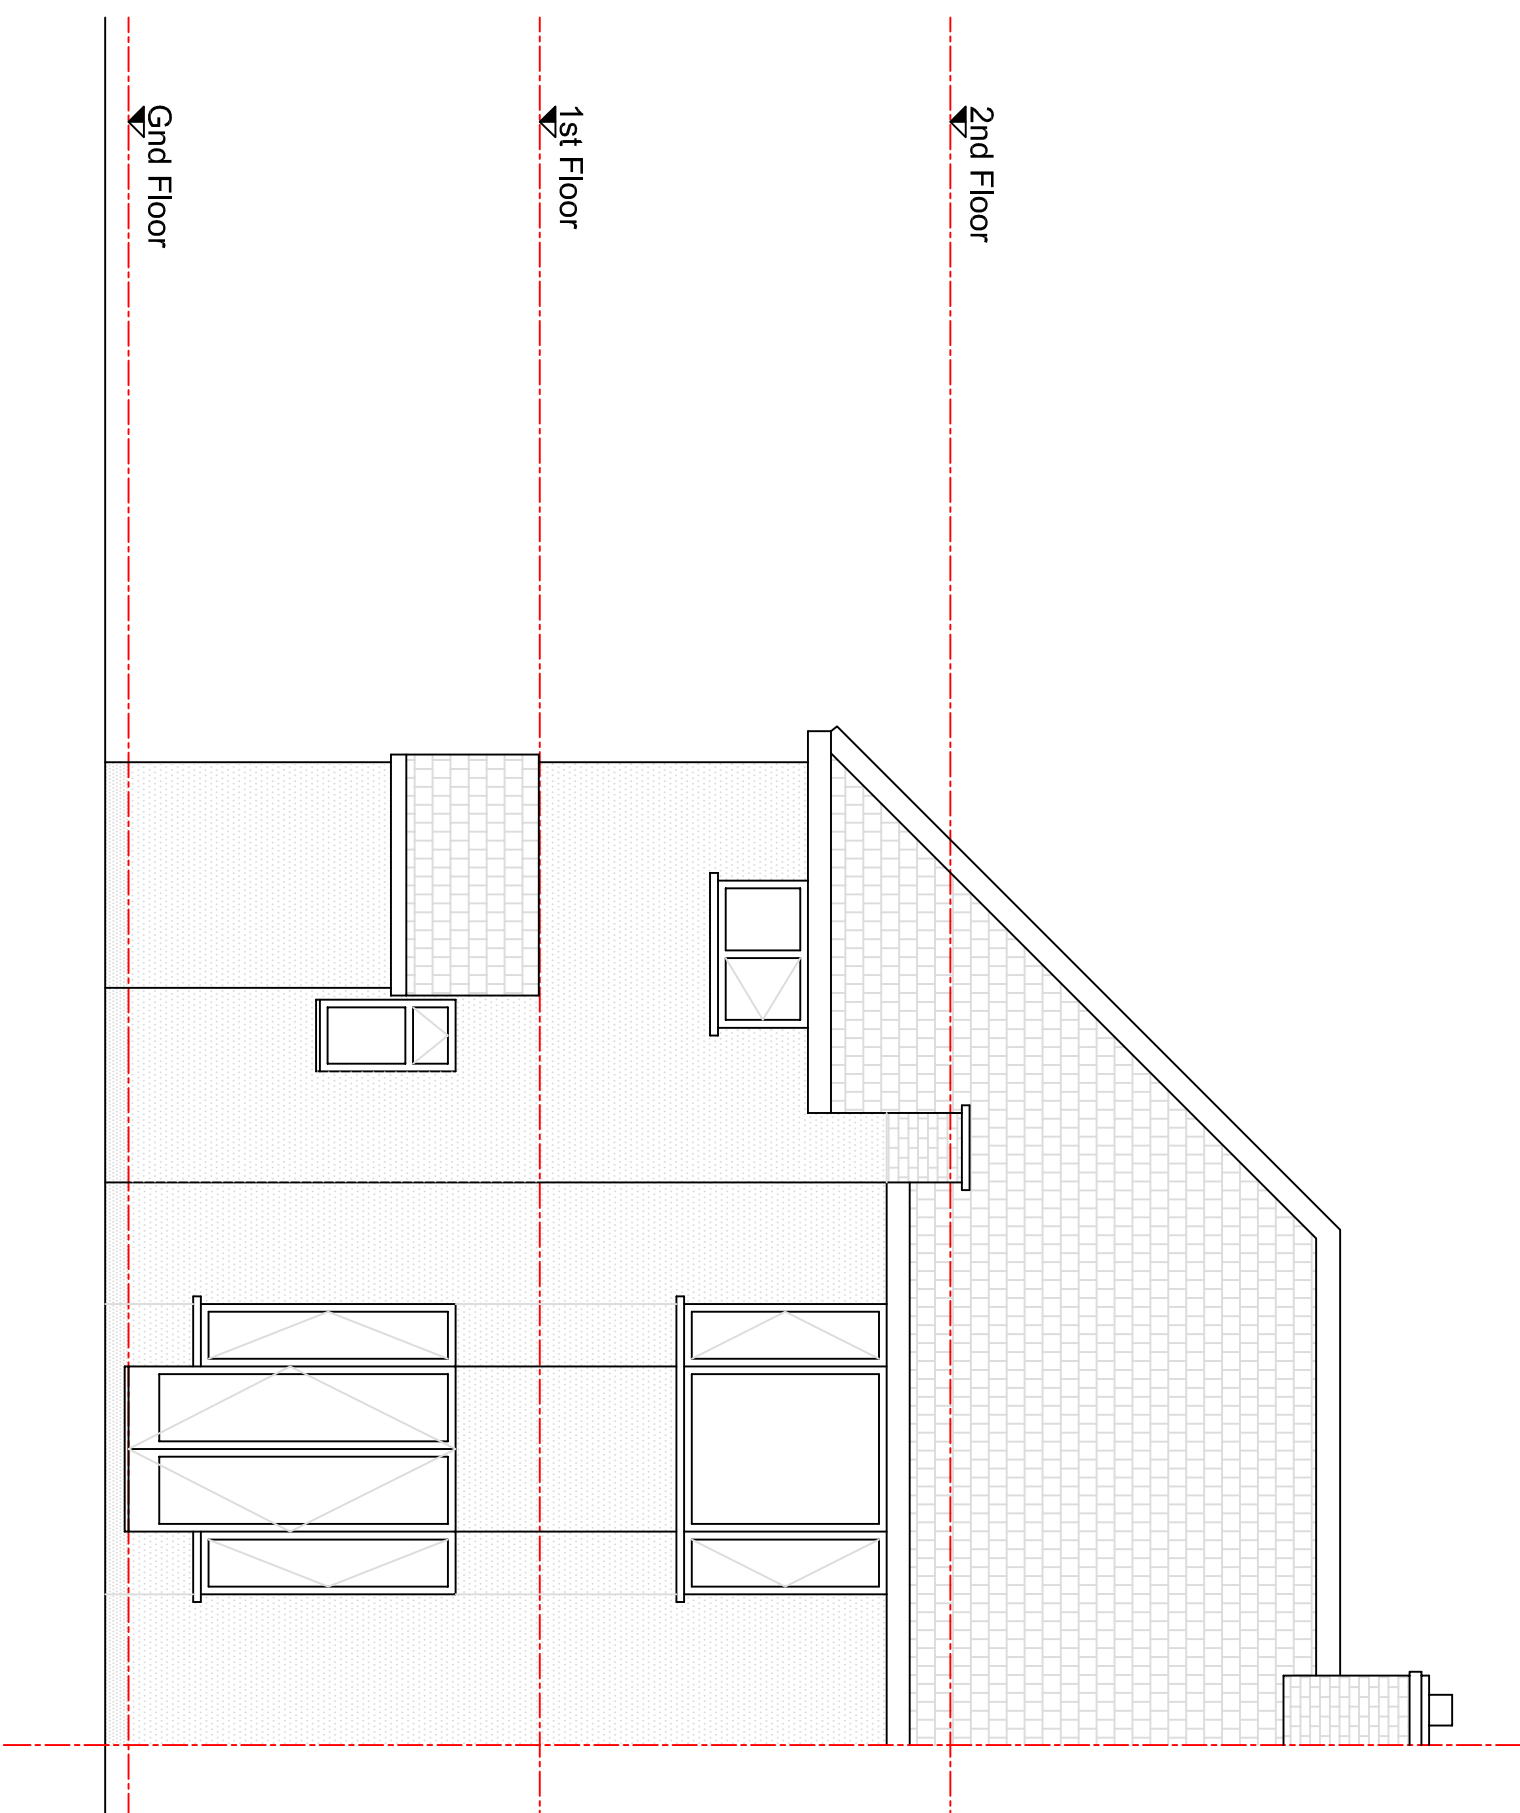

EXISTING SIDE ELEVATION
1:50

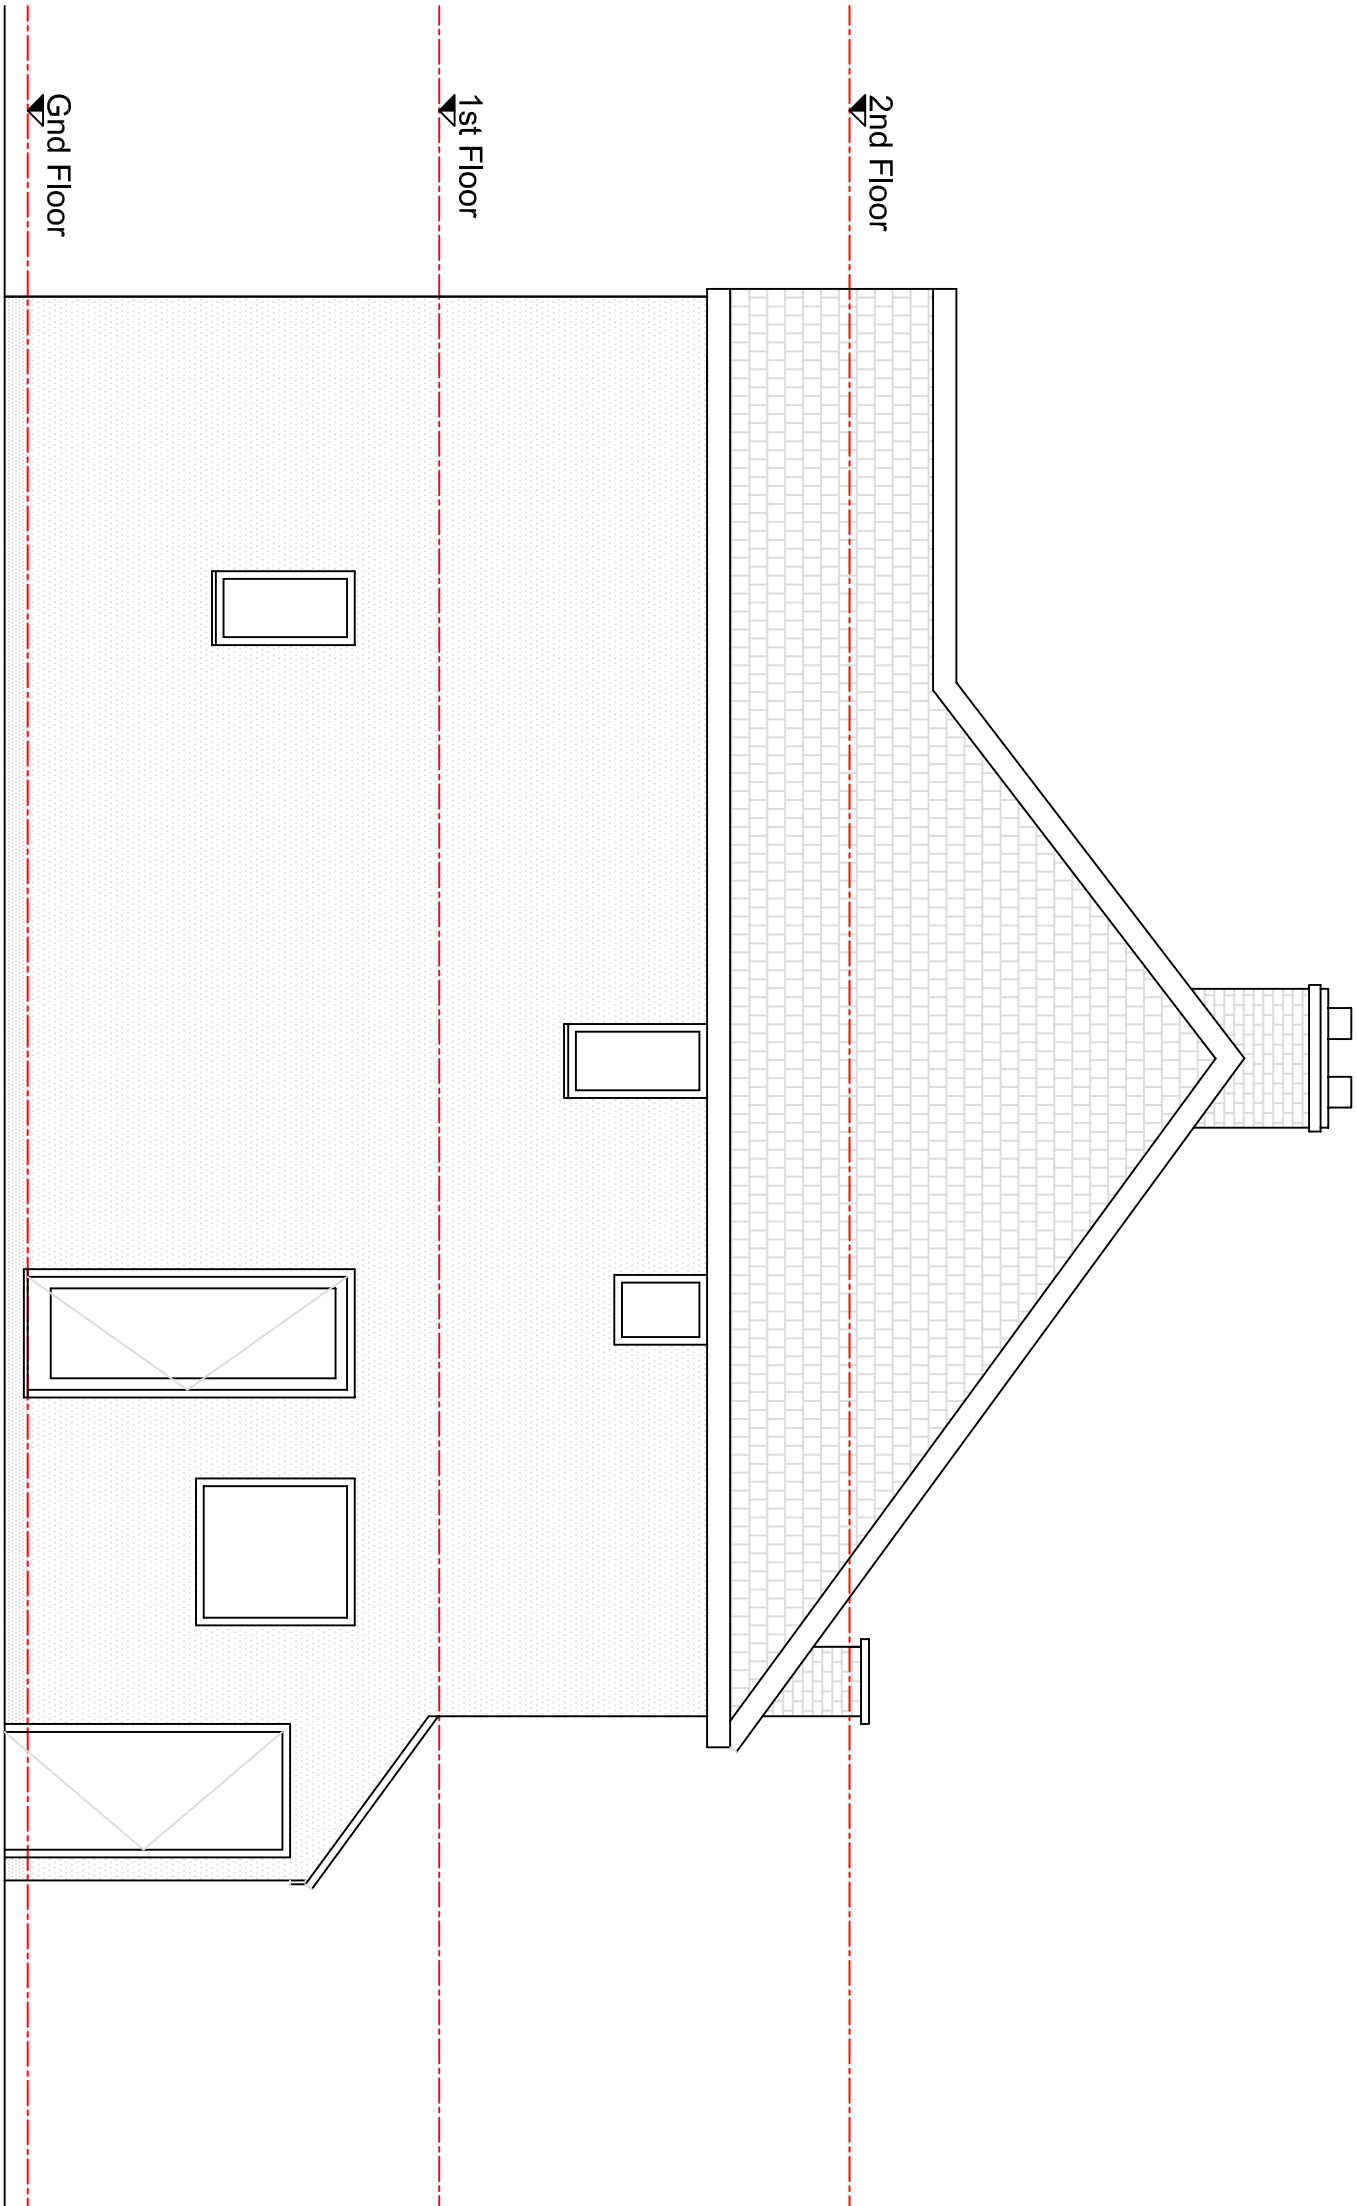

EXISTING SIDE ELEVATION
1:50

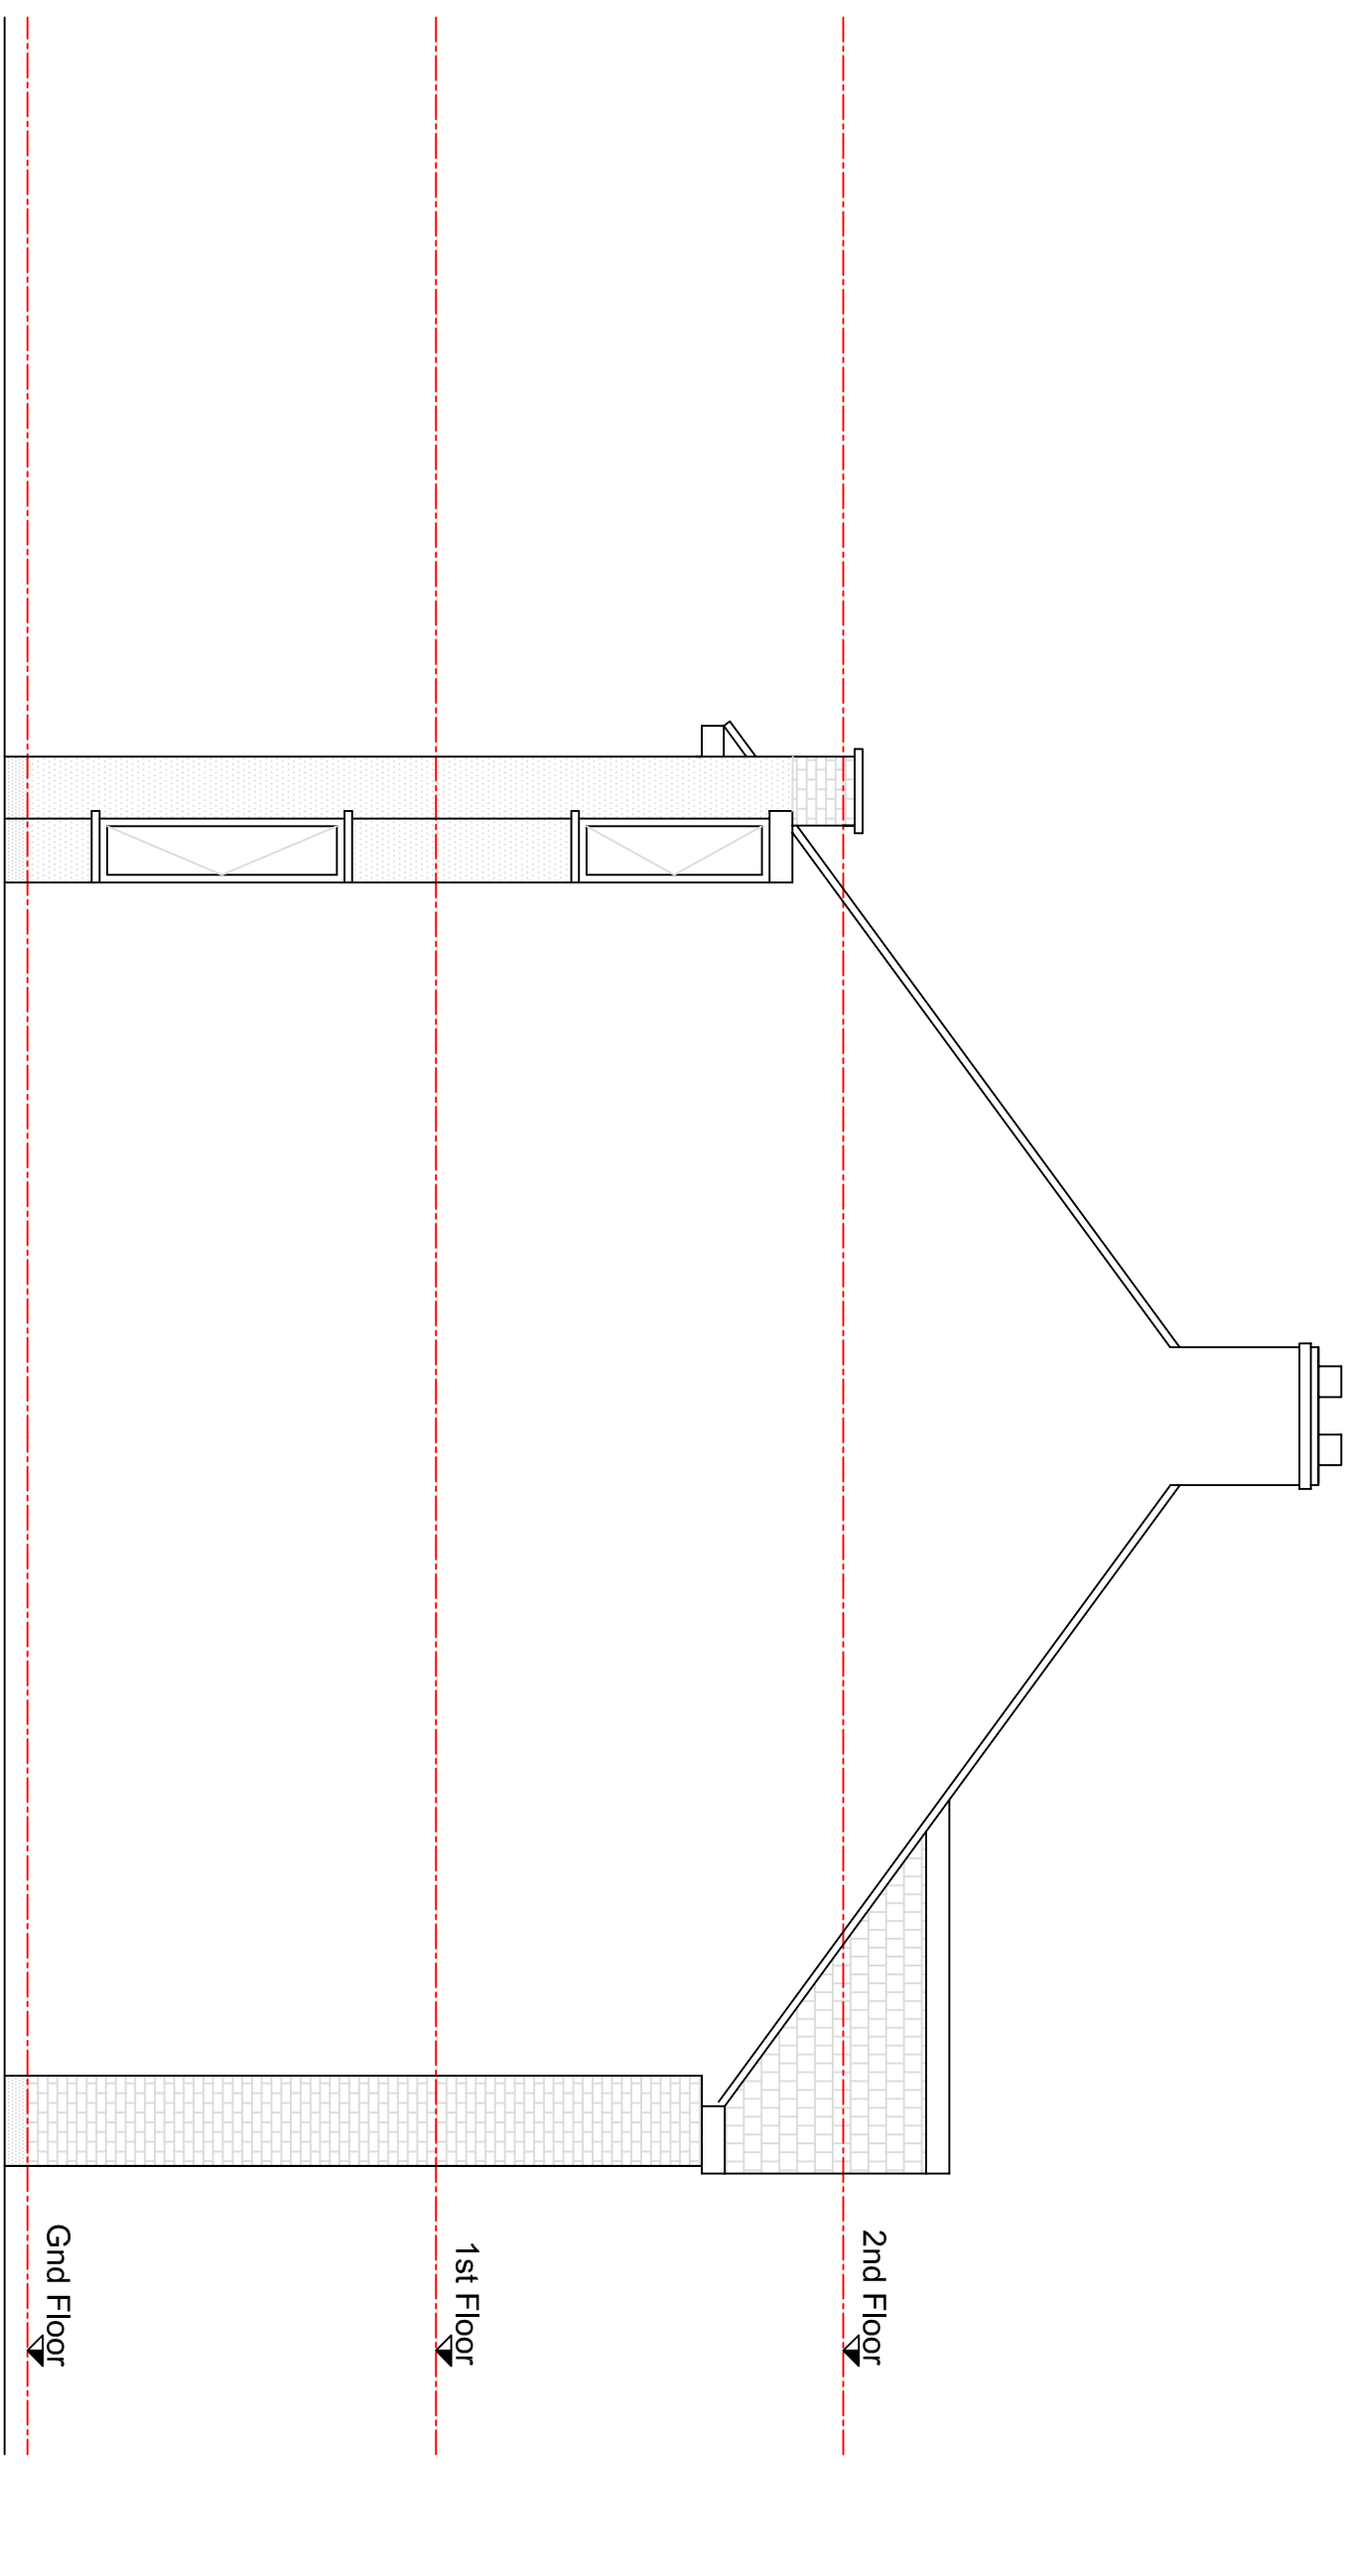[illegible]

7 HAMILTON ROAD
UXBRIDGE MIDD.. UB8 3AJ

EXISTING ELEVATIONS

Client: **Mr. O. Mazumder**

scale	date		
1	50	11	06 20

Uppgift			Varaktid
1164	A1	SU02	-

REN
DESIGN & PROJECT
MANAGEMENT

8 HAMILTON ROAD
COWLEY
UXBRIDGE
UB8 3AJ

t: 01895 461 866
f: 01895 464 471
m: 07940 720 952
e: enquiry@renl.com