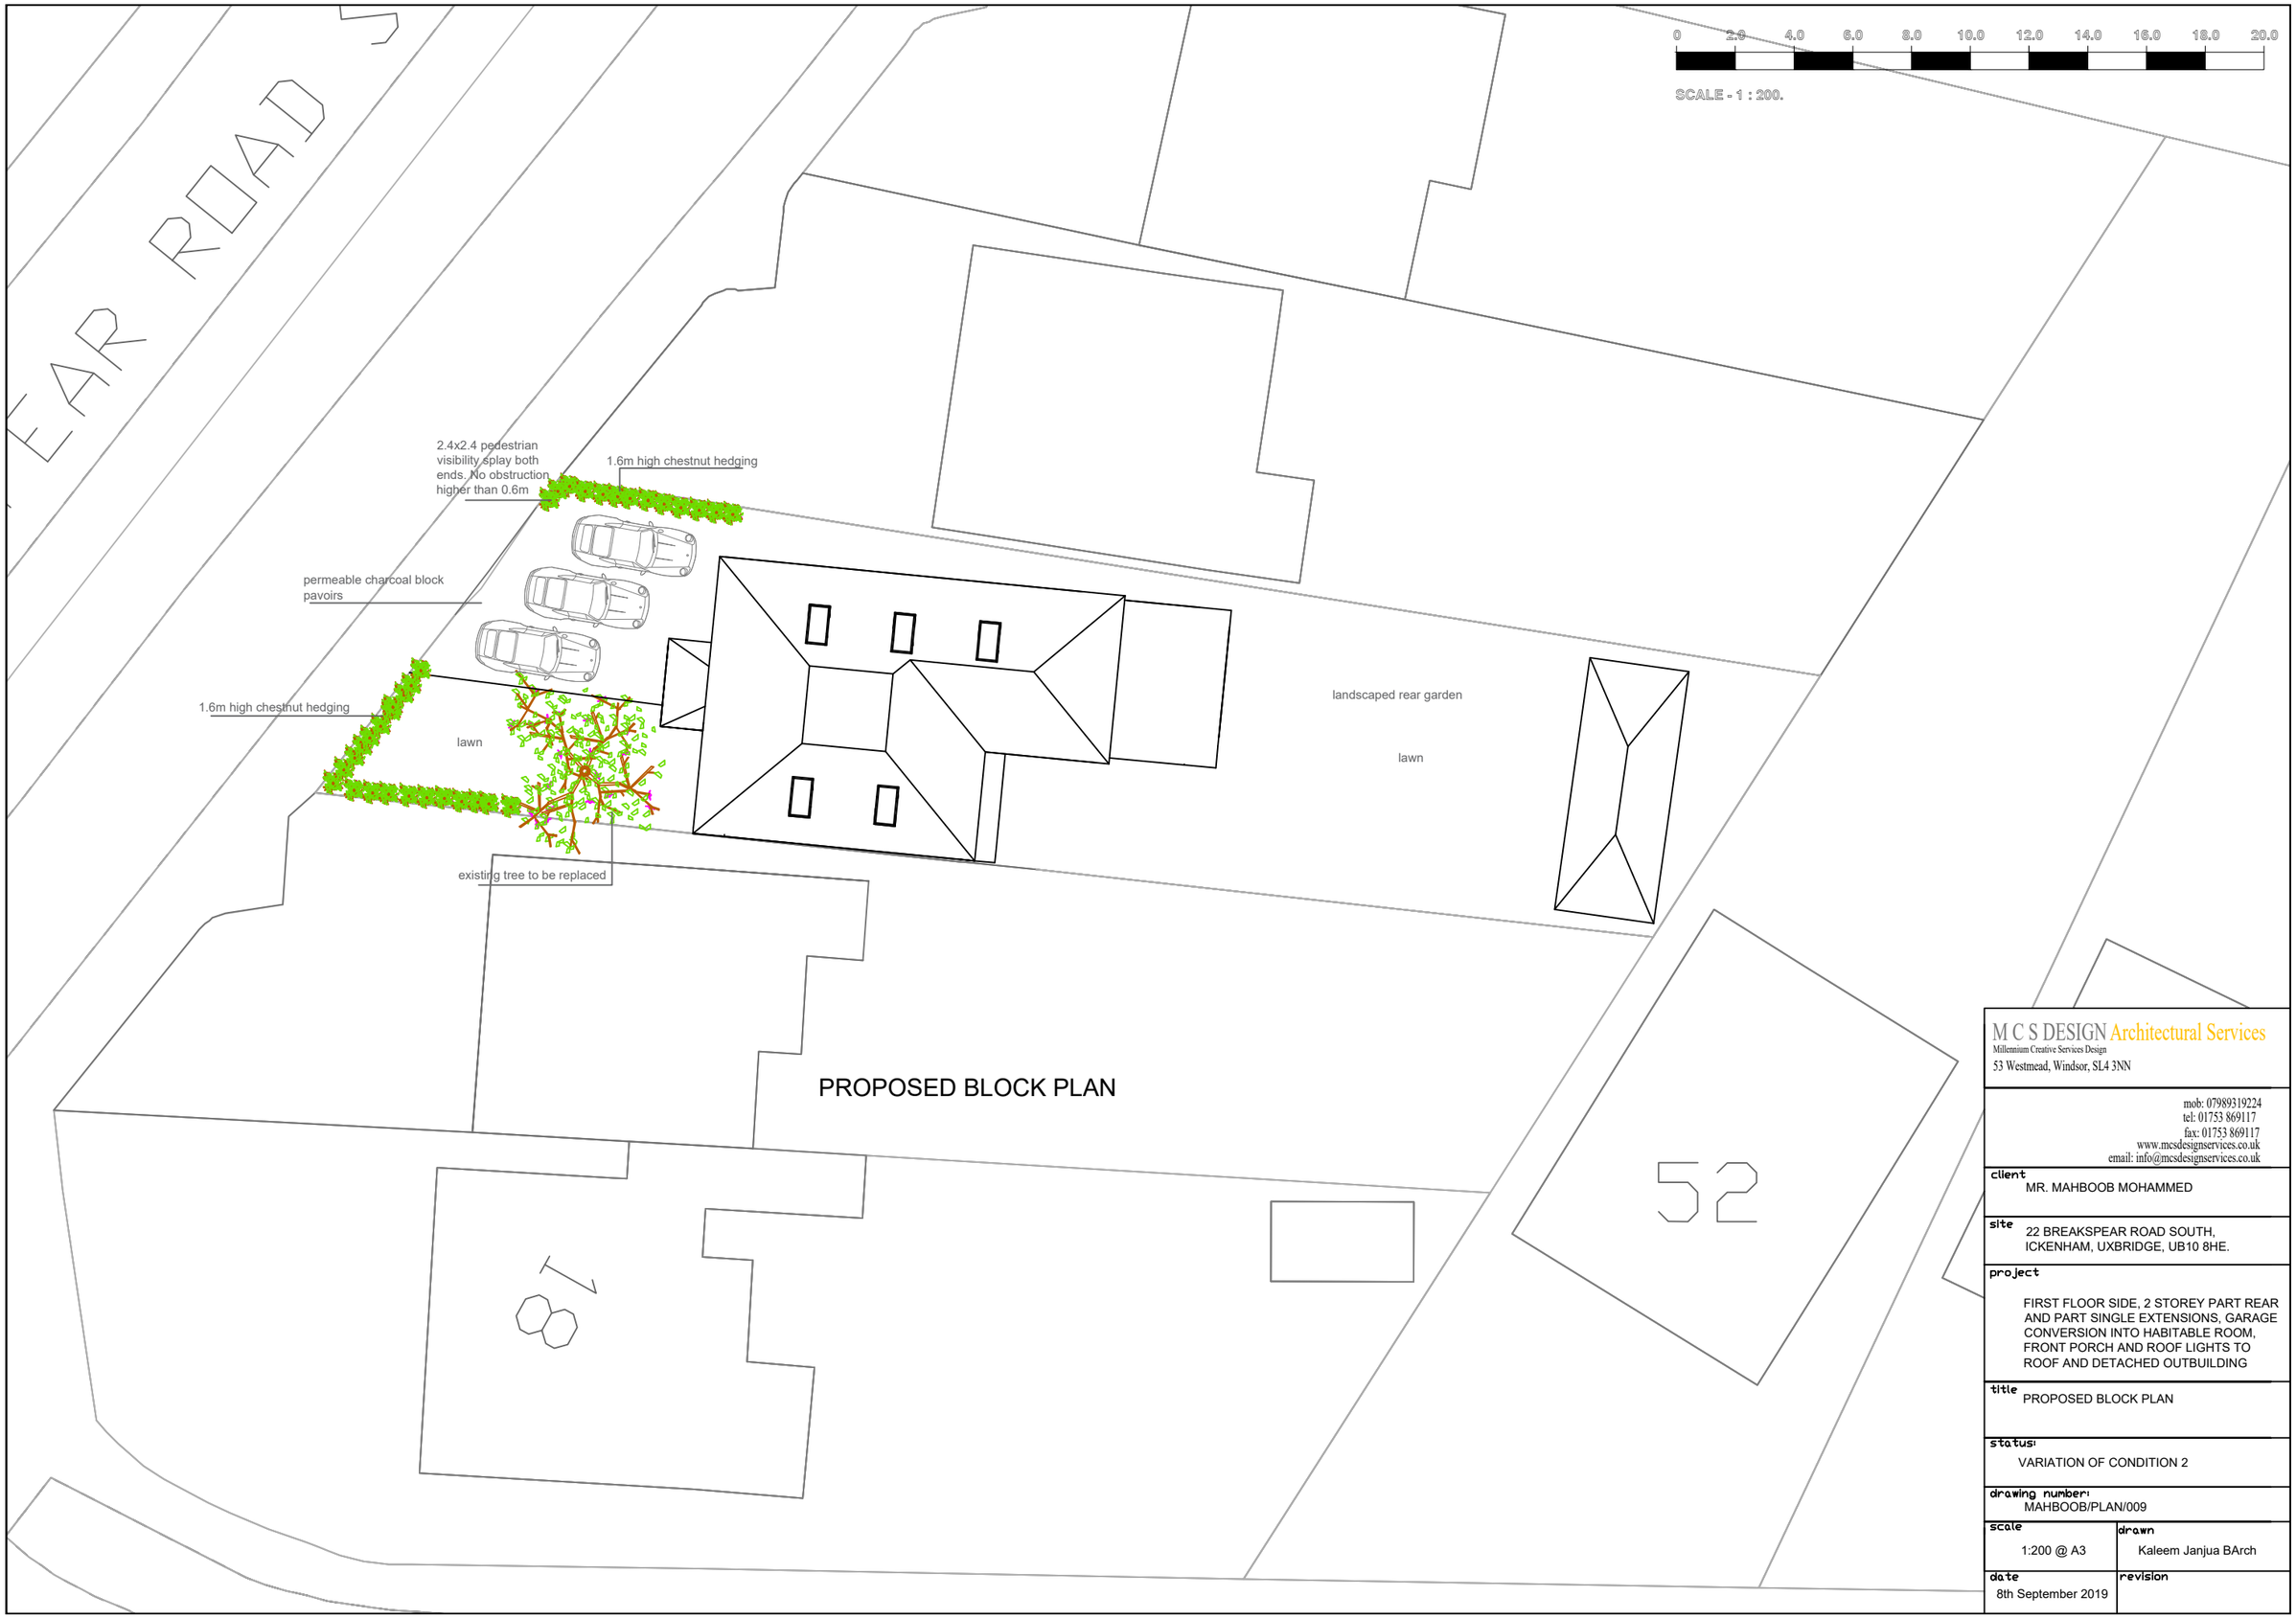

M C S DESIGN Architectural Services
Millennium Creative Services Design
53 Westmead, Windsor, SL4 3NN

mob: 07989319224
tel: 01753 869117
fax: 01753 869117
www.mcsdesignservices.co.uk
email: info@mcsdesignservices.co.uk

client
MR. MAHBOOB MOHAMMED

site
22 BREAKSPEAR ROAD SOUTH,
ICKENHAM, UXBRIDGE, UB10 8HE.

project
FIRST FLOOR SIDE, 2 STOREY PART REAR AND PART SINGLE EXTENSIONS, GARAGE CONVERSION INTO HABITABLE ROOM, FRONT PORCH AND ROOF LIGHTS TO ROOF AND DETACHED OUTBUILDING

title
PROPOSED BLOCK PLAN

status:
VARIATION OF CONDITION 2

drawing number:
MAHBOOB/PLAN/009

scale	drawn
1:200 @ A3	Kaleem Janjua BArch
date	revision
8th September 2019	