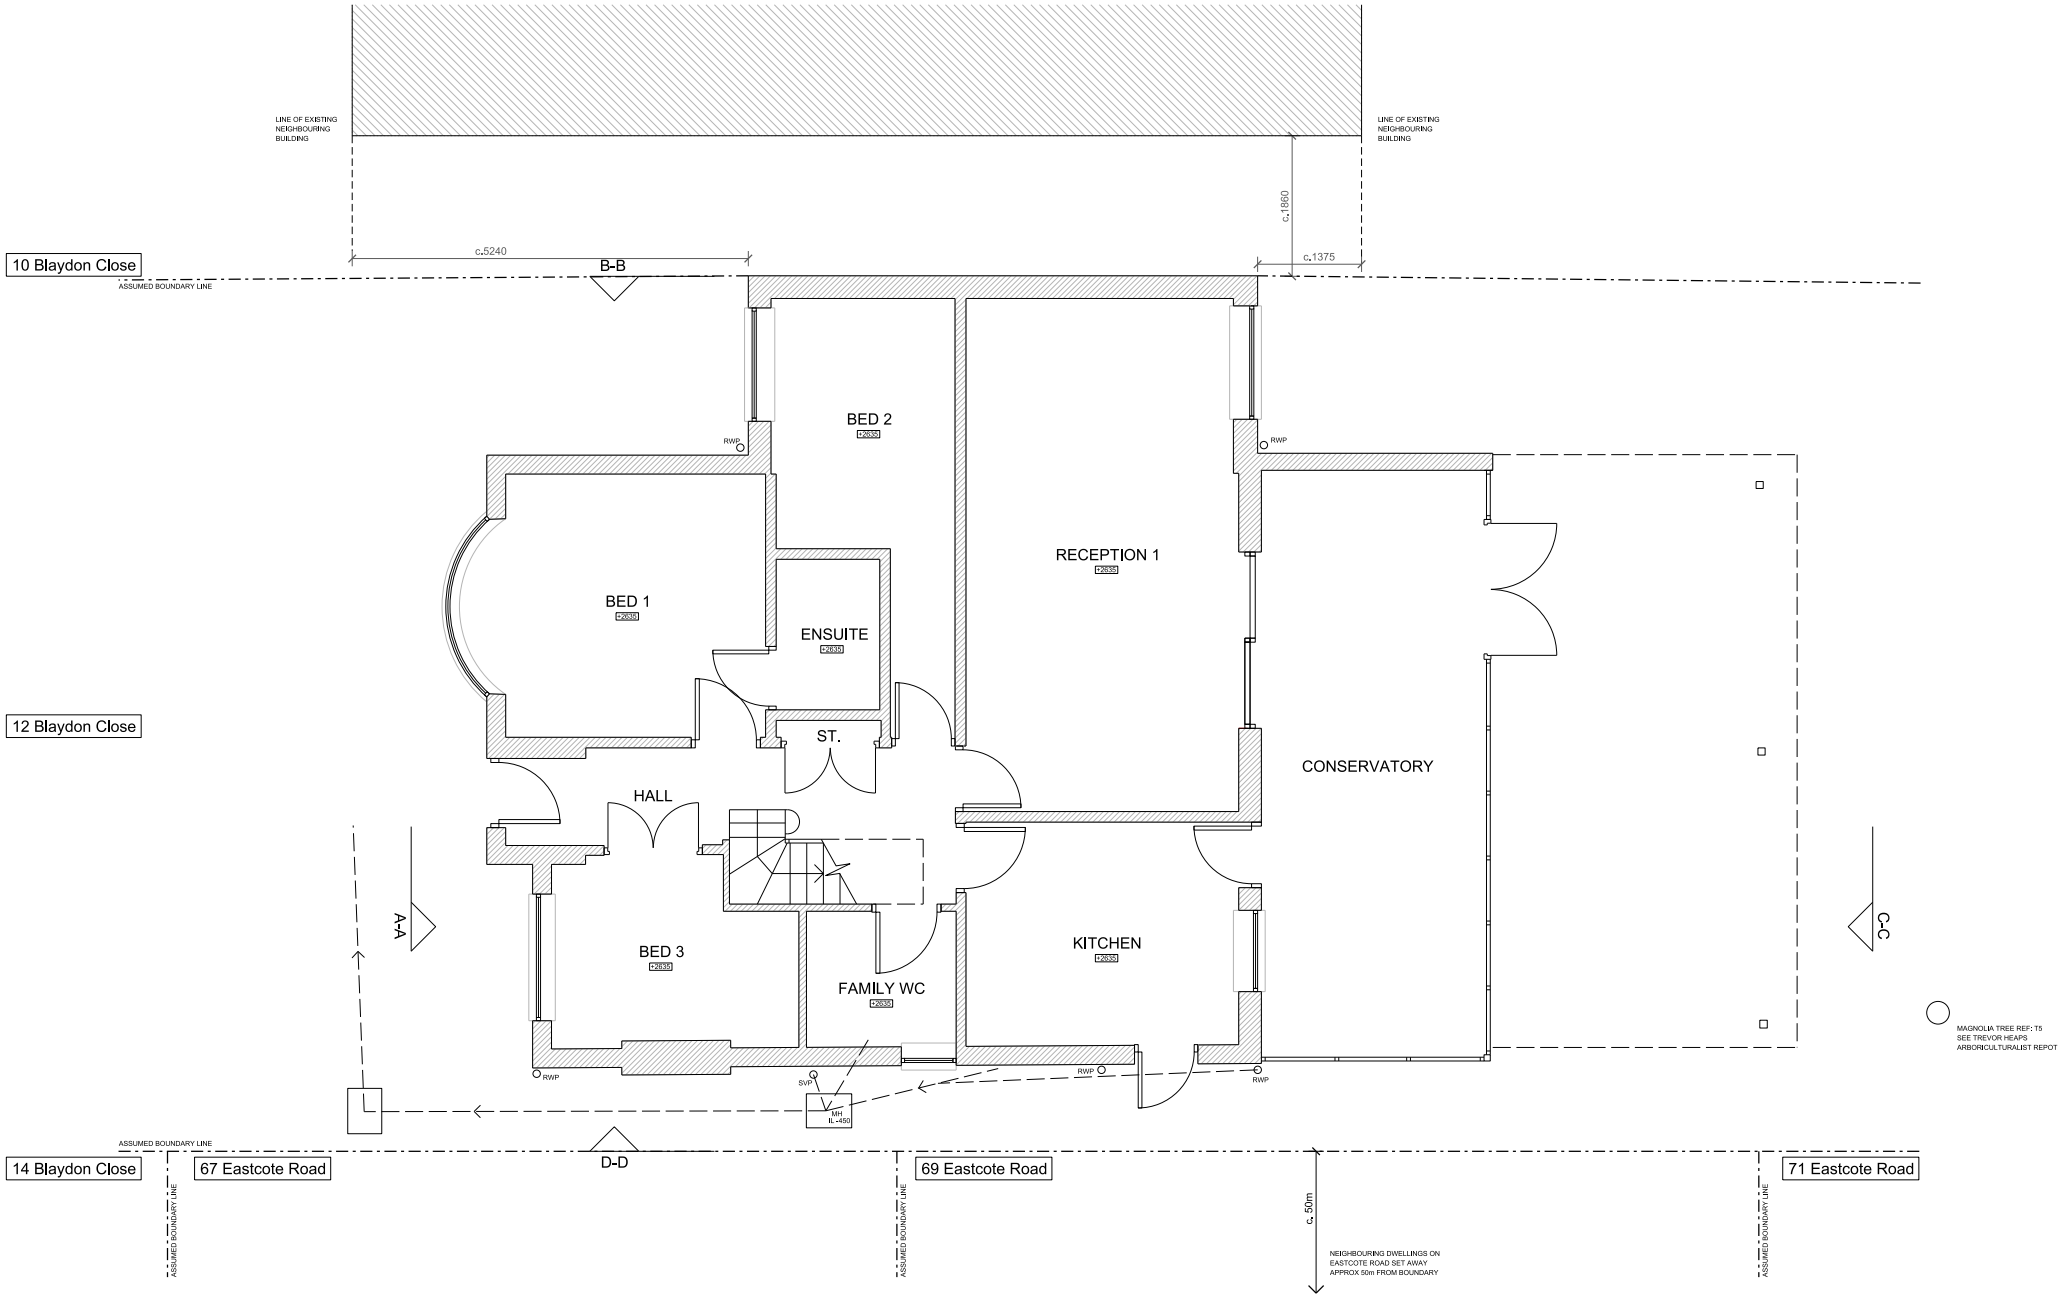

architecture | design | management

N

SCALE

0m 1m 3m

0.5m 2m 4m 6m 8m 10m

Revision	Date
A	13.05.22

Notes:
DENOTES NEIGHBOURING PROPERTY
DENOTES EXISTING WALLS
DESIGN DEVELOPMENT

THIS DRAWING AND THE INFORMATION CONTAINED THEREIN IS THE PROPERTY OF SH2 CONSULTING LTD AND MAY NOT BE REPRODUCED WITHOUT PERMISSION.

ALL DIMENSIONS, LEVELS, SLOPES, POSITIONS AND LOCATIONS OF PARTICULARS AS INDICATED ON DRAWINGS ARE TO BE VERIFIED ONSITE PRIOR TO ENGAGING WORKS. ANY DISCREPANCIES MUST BE REPORTED TO THE DESIGNER/ SURVEYOR/ ENGINEER OR RESPONSIBLE PERSONS IMMEDIATELY.

Client: MIADA CONSULTING

Project: 12 BLAYDON CLOSE, RUISLIP, HA4 8AD

Drawing title: EXISTING GROUND FLOOR PLAN

Drawing no.	Scale	Revision	Date
12BC-002	1:50@A2 / 1:100@A4	A	08.21