Location Plan

Scale 1:1250@A3

0 25m 50m 100m

NORTH

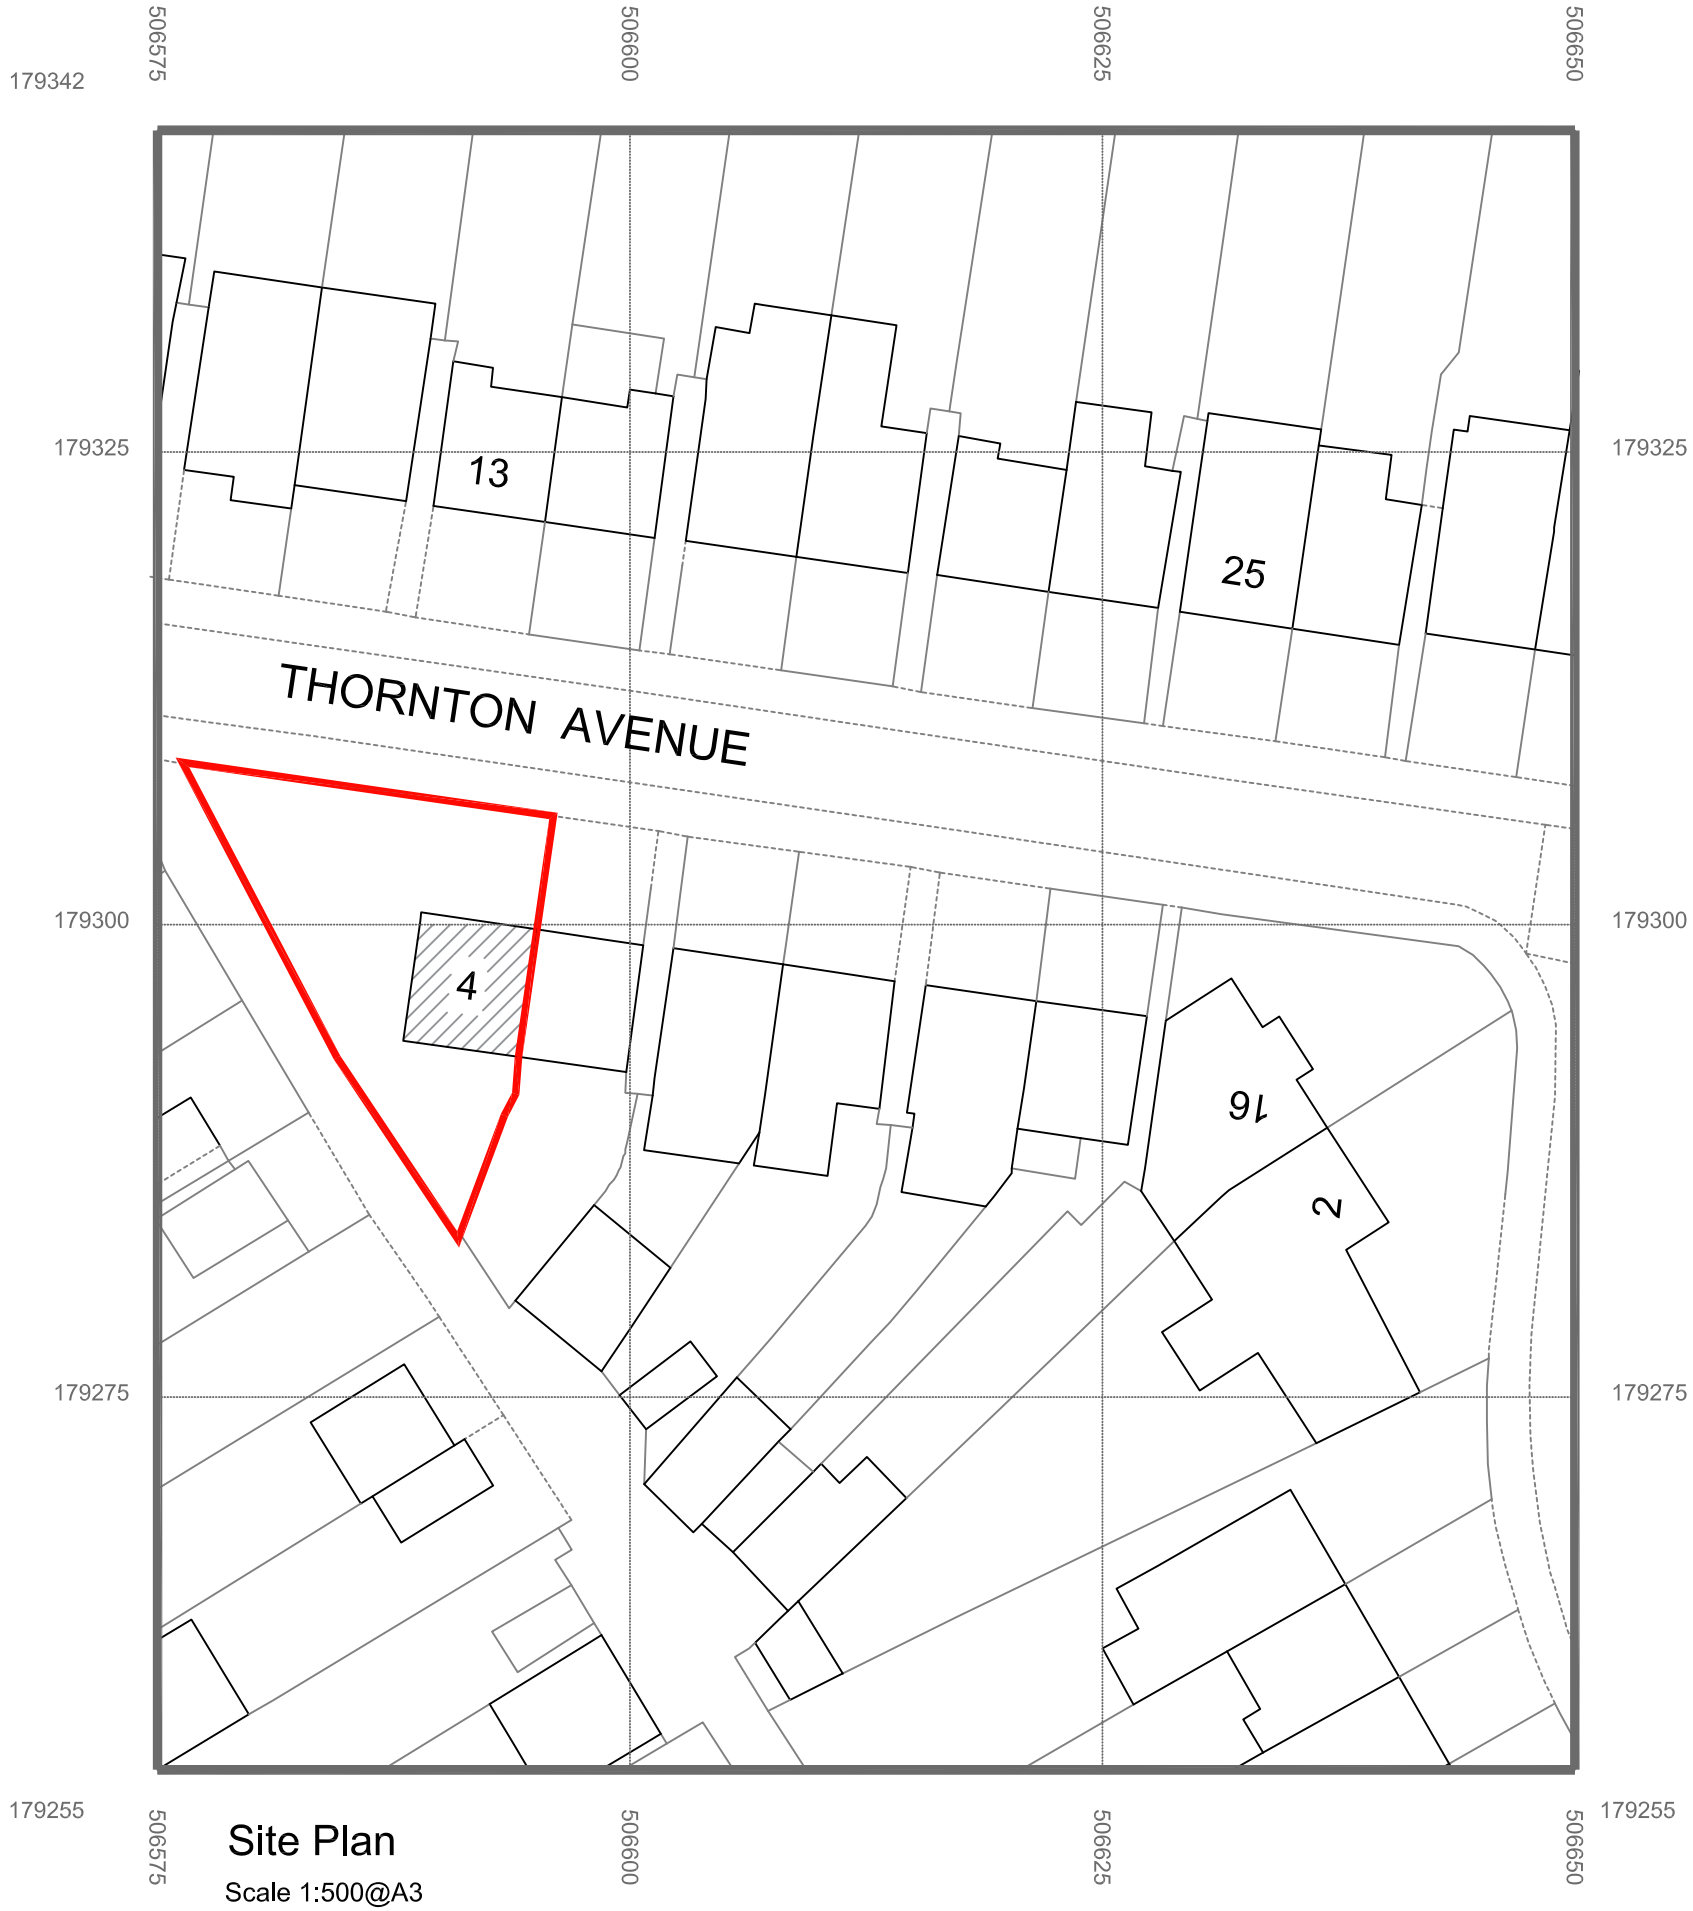

Site Plan

Scale 1:500@A3

NOTES:

ALL WORK TO BE CARRIED OUT IN ACCORDANCE WITH THE CURRENT BUILDING REGULATIONS.

ALL DIMENSIONS / LEVELS TO BE CHECKED AND VERIFIED ON SITE BEFORE COMMENCEMENT OF WORK.

THIS DRAWINGS TO BE RED IN CONJUNCTION WITH PROJECT WORKING DRAWINGS, SPECIFICATIONS, DETAILS AND STRUCTURE DRAWINGS.

ALL MATERIAL USED IN THE PROPOSED EXTENSION SHOULD MATCH THE EXISTING BUILDING .

PLANNING DRAWING

PROJECT: 4 THORNTON AVENUE, WEST DRAYTON, UB7 9JT

DRAWING TITLE: LOCATION AND SITE PLAN

SCALE: 1:100@A3

DATE: 28/12/2022

DRAWING NUMBER: GA 1000