
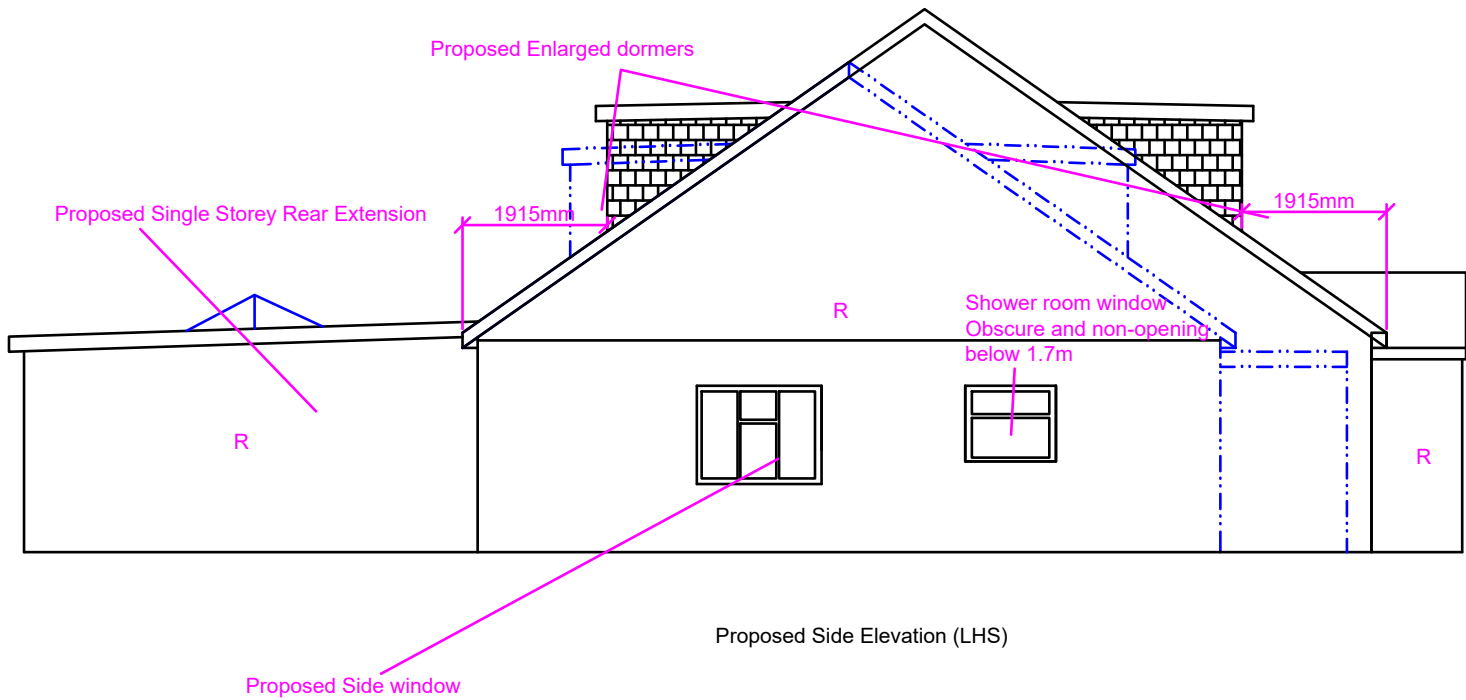
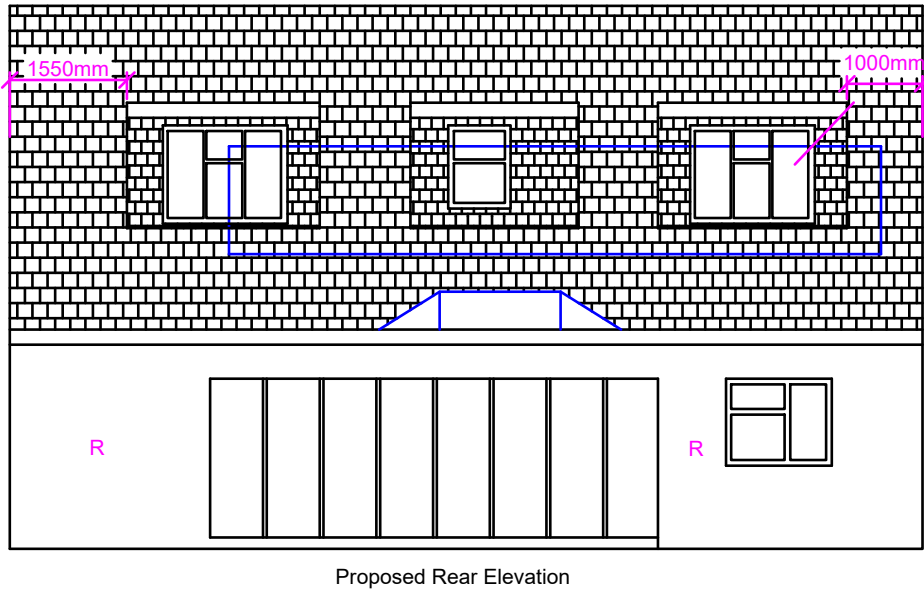



Note: The Drawings is for planning purpose and should not be used for construction.
All dimensions should be confirmed on site and any deviation should be reported back to designer.

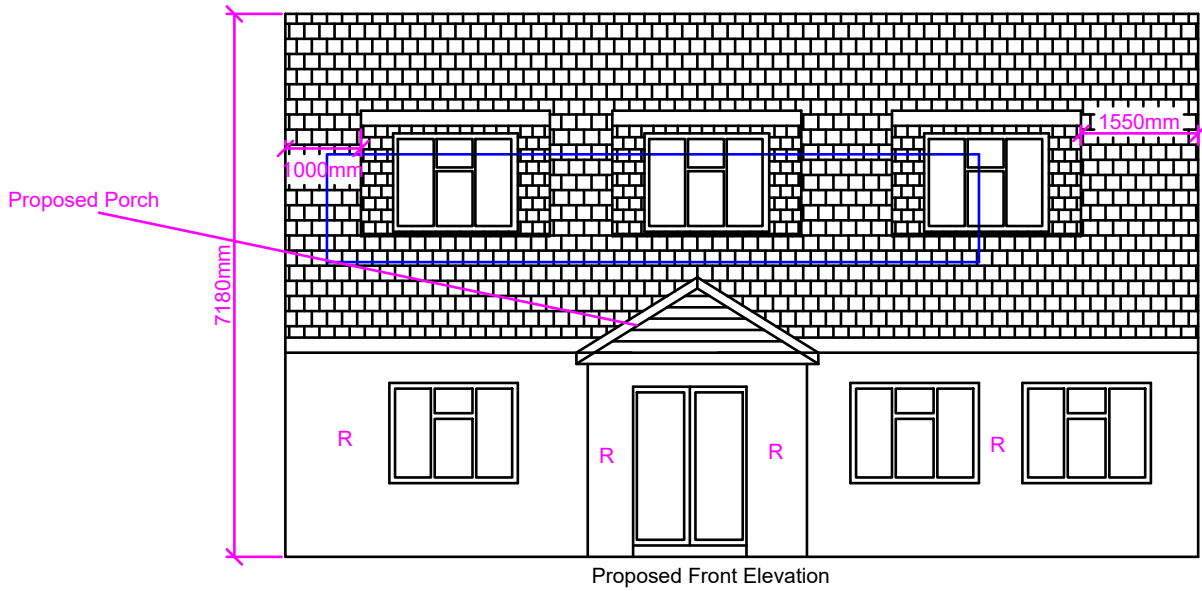

- Note:
- 1) Rear and double storey side extension will have Render to match existing house.
 - 2) First floor side extension will match roof tiles to the main Dwelling house.

R: Render
BW: Brick Work

— Denotes existing Building

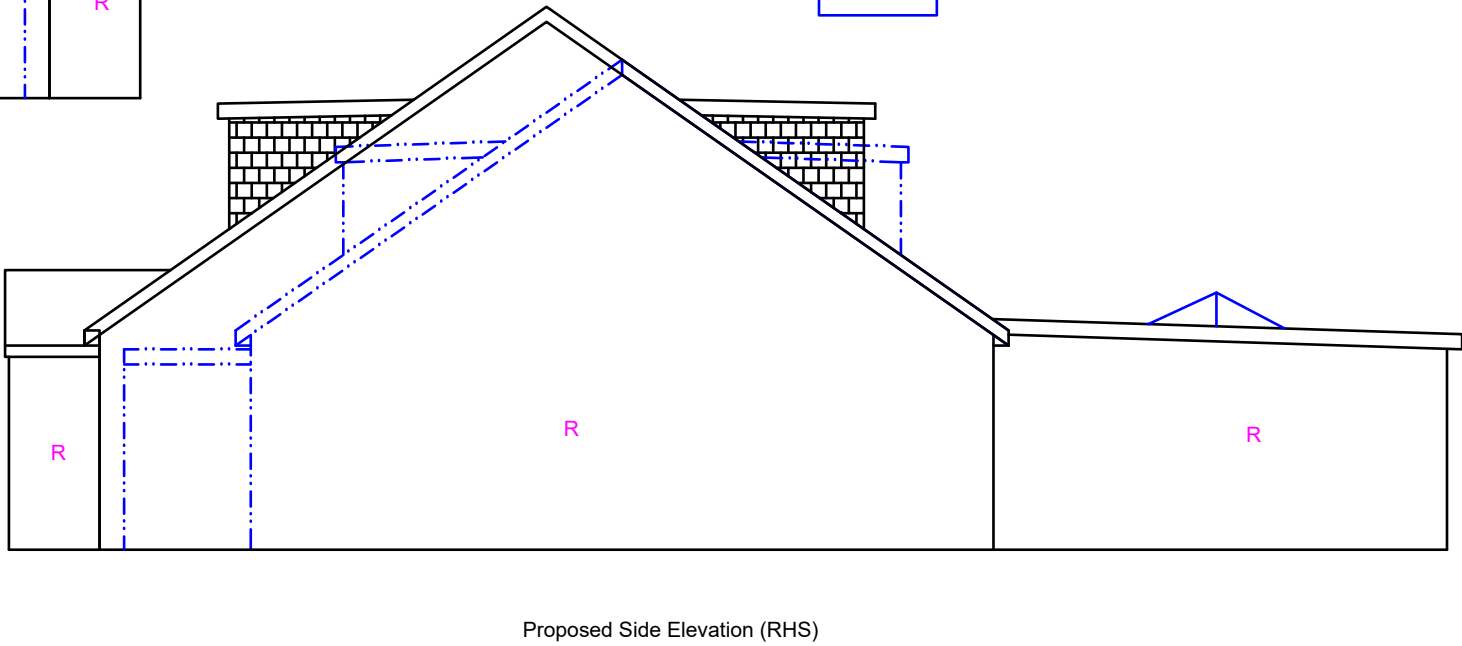

Proposed Development:

Single Storey Rear Extension,
Single Storey front extension
double storey side extension along
with Enlargement of front and
rear Dormer

Site Address:

172 Harlington Road
Hillingdon
UB8 3HA

Revisions:

Rev	Date	Description
A	14/03/2020	
B	08/06/2020	Amended Dormer


Drawing Description:

Proposed Elevations

Drawing No:

ART/2020/DSS172HR/ PE RevB

Scale: 1:100
Paper Size: A3
Sheet No: 4 of 5

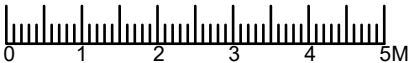

ART CONSULTANTS (UK) LTD
113 LONG LANE
STANWELL
TW19 7AL
M:07960071377
E: ARTCONSULTANTSUK@GMAIL.COM