LOCATION PLAN

1 : 1250 SCALE

0m 10m 20m 30m 40m 50m 60m 70m 80m 90m 100m

SCALE @ 1:250

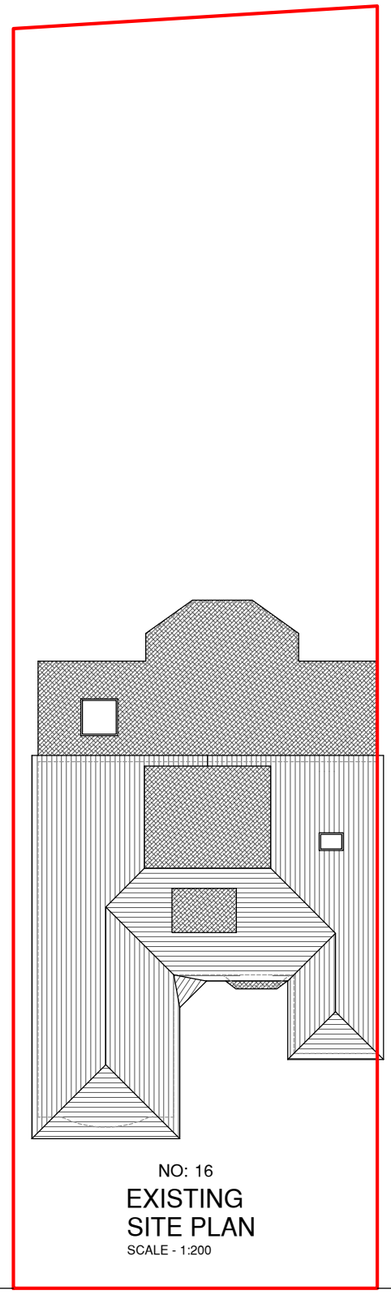

EXISTING SITE PLAN

SCALE - 1:200

0m 5m 10m 15m 20m

SCALE @ 1:200

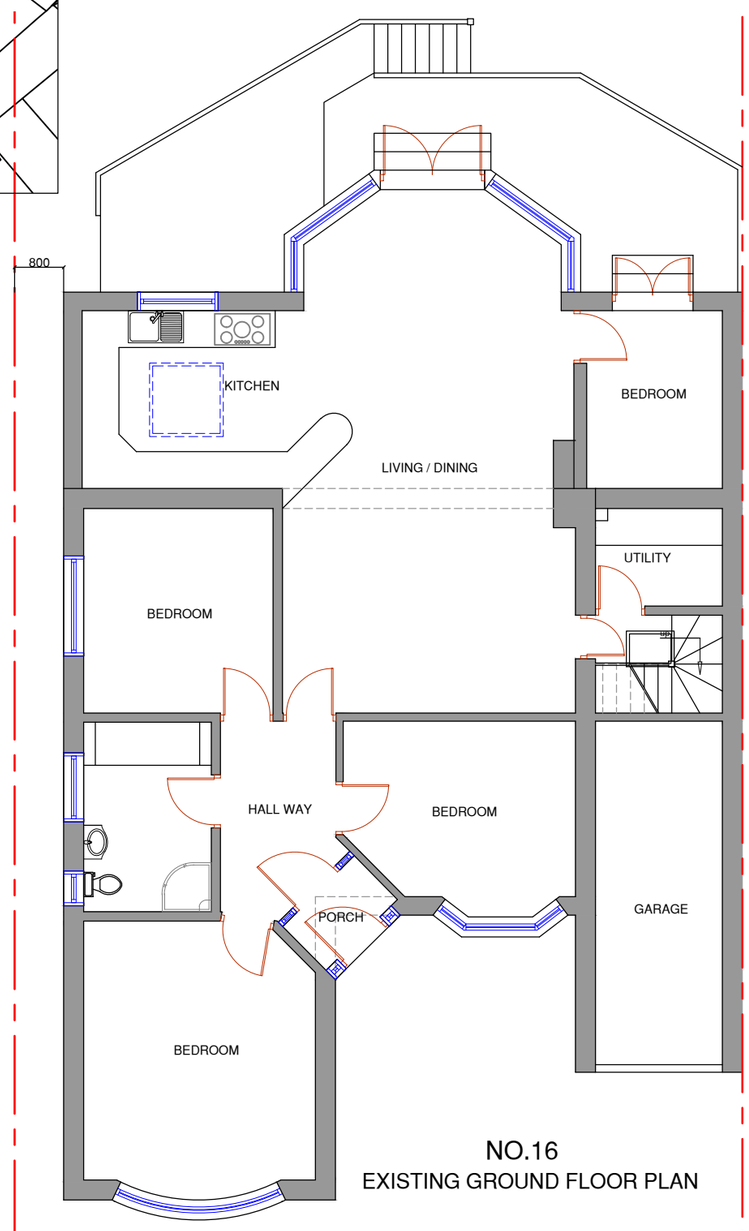

NO.16 EXISTING GROUND FLOOR PLAN

0m 1m 2m 3m 4m 5m

SCALE @ 1:100

NOTES :

SJR DESIGN LTD.
(ARCHITECTURAL DESIGN & CONSTRUCTION)

Date	Revisions

Client MR. BASANTA NEPAL

Job Title

16 HILLSIDE CRESCENT
NORTHWOOD
HA6 1RW

Drawing Title

LOCATION / EXISTING SITE AND GROUND FLOOR PLANS

Scale: 1 : 100/ 200 / 1250 (A3)

Date: JUNE 2022

Checked by: | Drawn by: RS

Drg No. TP/562/01 | Rev.