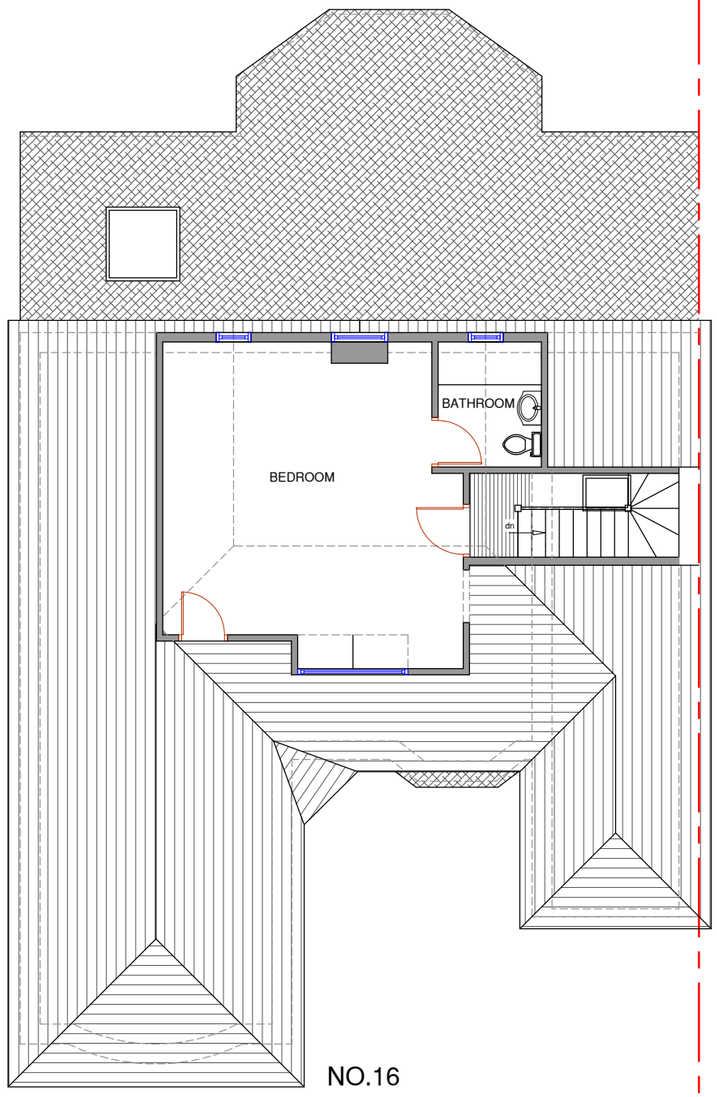

NO.16
EXISTING LOFT PLAN

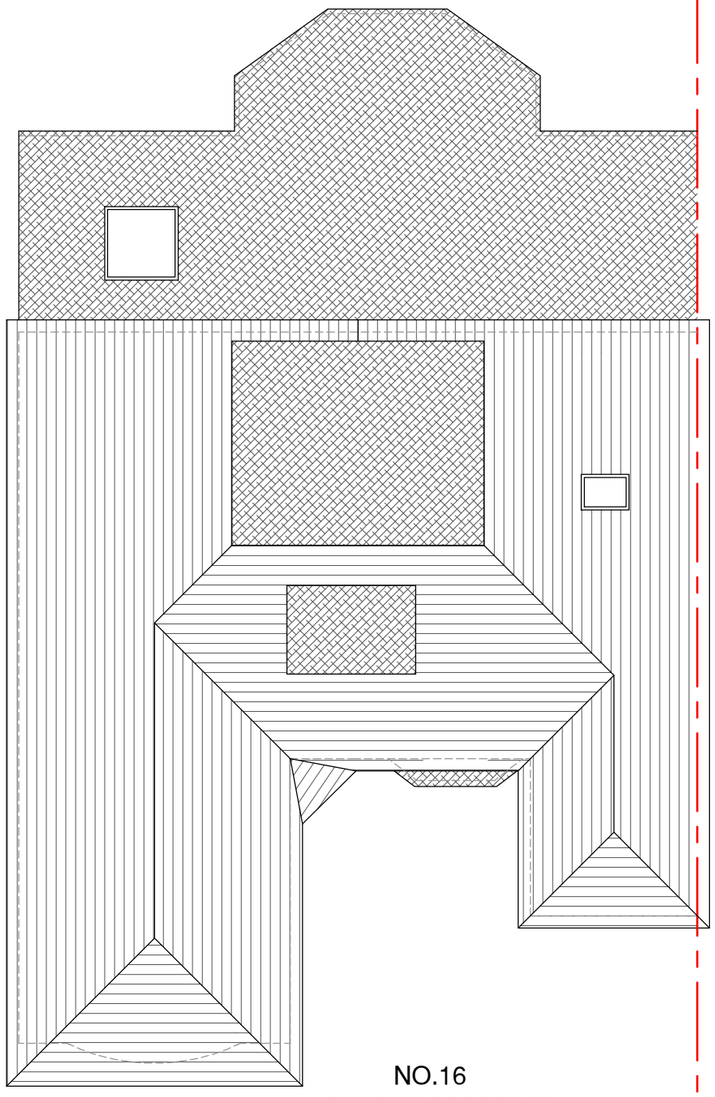

NO.16
EXISTING ROOF PLAN

NOTES :

SJR DESIGN LTD.
(ARCHITECTURAL DESIGN & CONSULTANT)

Date	Revisions

Client MR. BASANTA NEPAL

Job Title

16 HILLSIDE CRESCENT
NORTHWOOD
HA6 1RW

Drawing Title

EXISTING LOFT AND ROOF PLANS

Scale: 1 : 100 (A3)
Date: JUNE 2022
Checked by: Drawn by: RS

Drg No. TP/562/02
Rev.