NO.16

EXISTING FRONT ELEVATION

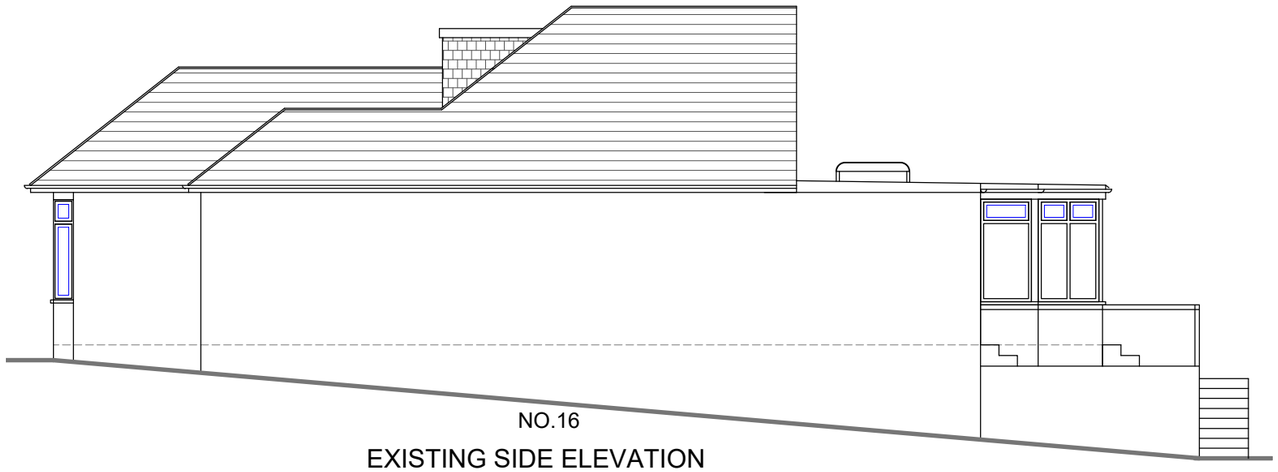

NO.16

EXISTING SIDE ELEVATION

NO.16

EXISTING REAR ELEVATION

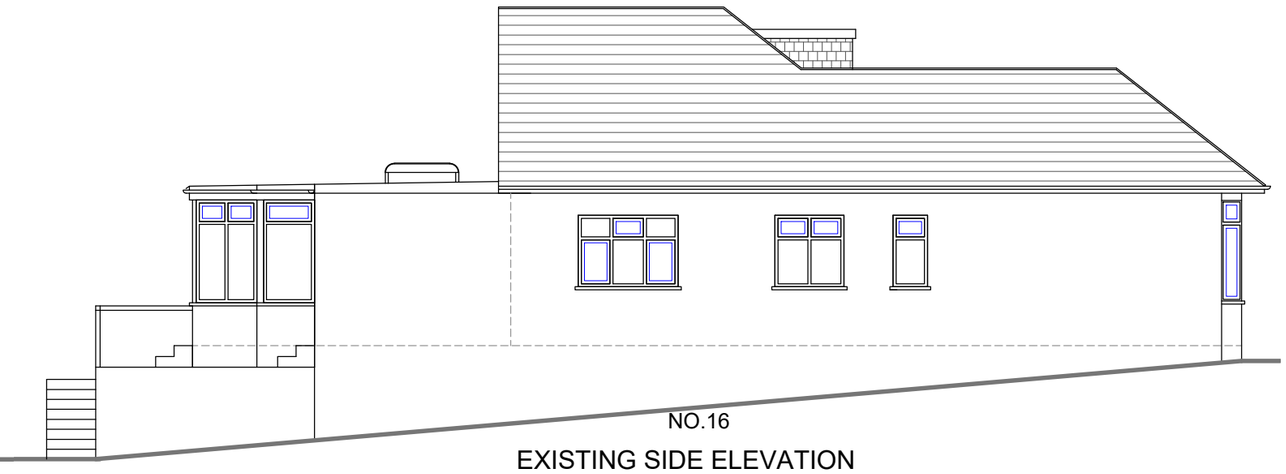

NO.16

EXISTING SIDE ELEVATION

NOTES :

SJR DESIGN LTD.
(ARCHITECTURAL DESIGN & CONTRACTANT)

Date	Revisions

Client MR. BASANTA NEPAL

Job Title

16 HILLSIDE CRESCENT
NORTHWOOD
HA6 1RW

Drawing Title

EXISTING ELEVATIONS

Scale: 1 : 100 (A3)

Date: JUNE 2022

Checked by: | Drawn by: RS

Drg No. TP/562/03 | Rev.