


8 PRIORS GARDENS, RUISLIP.

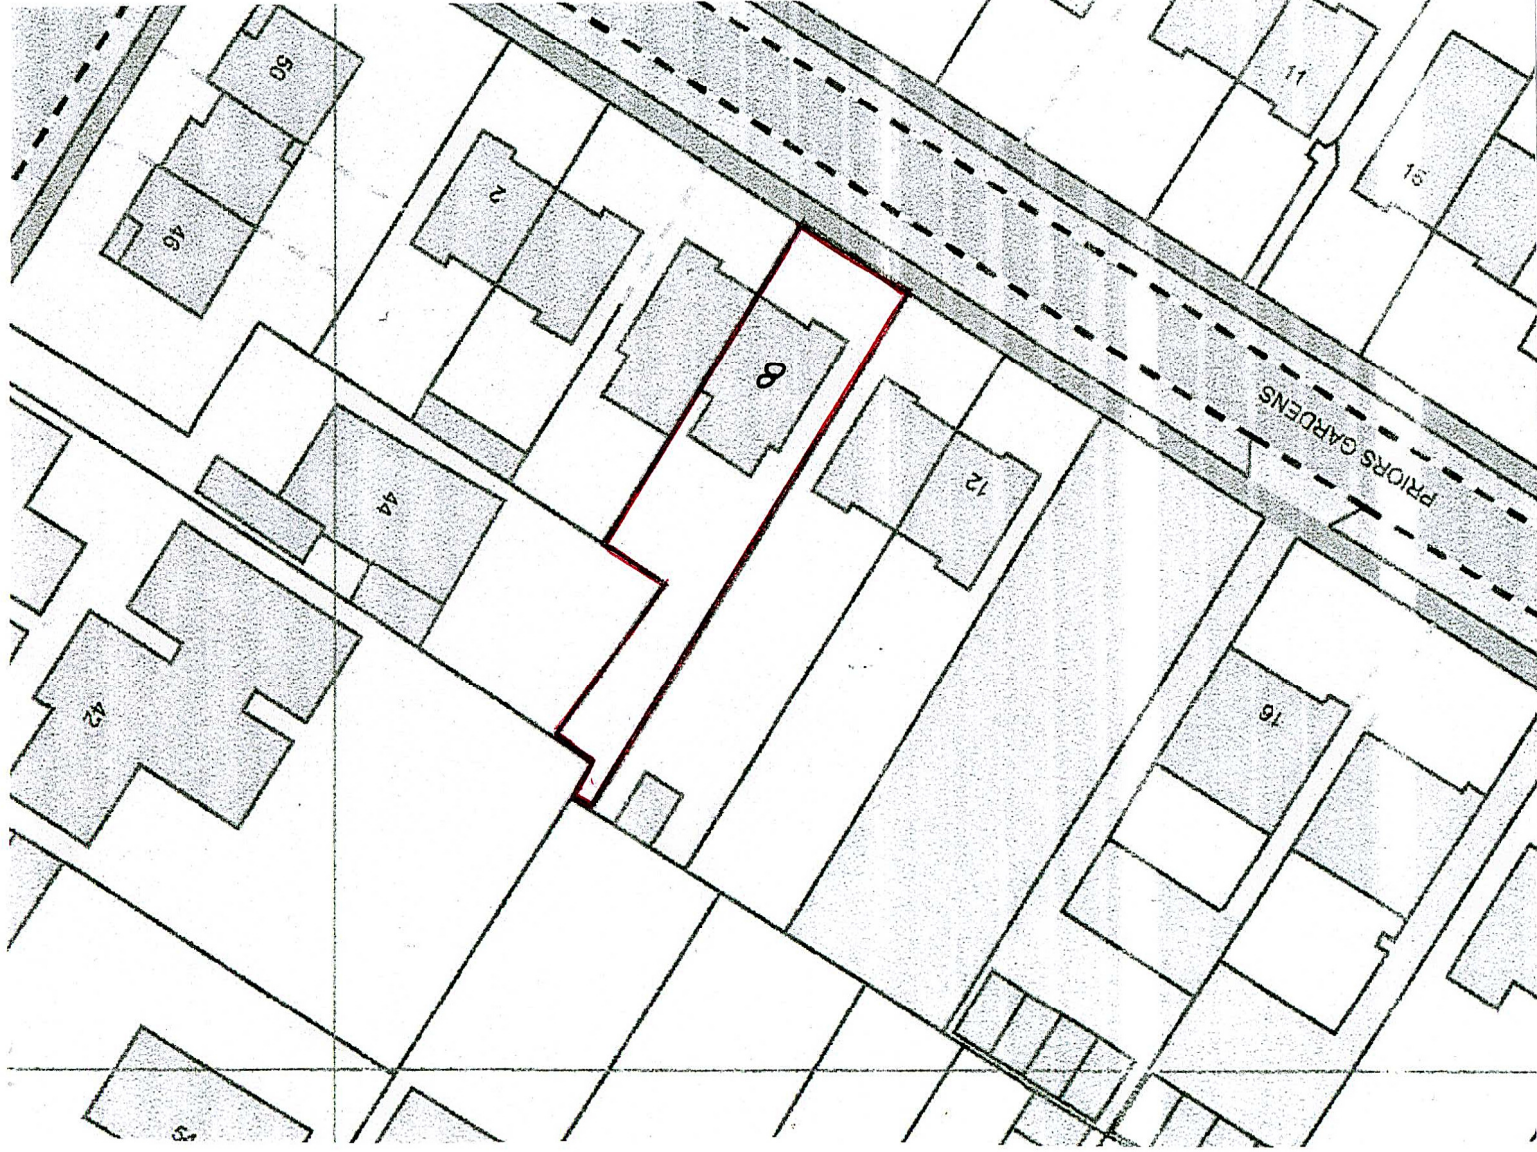

0 10 20 30 40m
scale

BLOCK PLAN 1:500 @ A4 plans designed