


EXISTING BLOCK PLAN



PROPOSED BLOCK PLAN

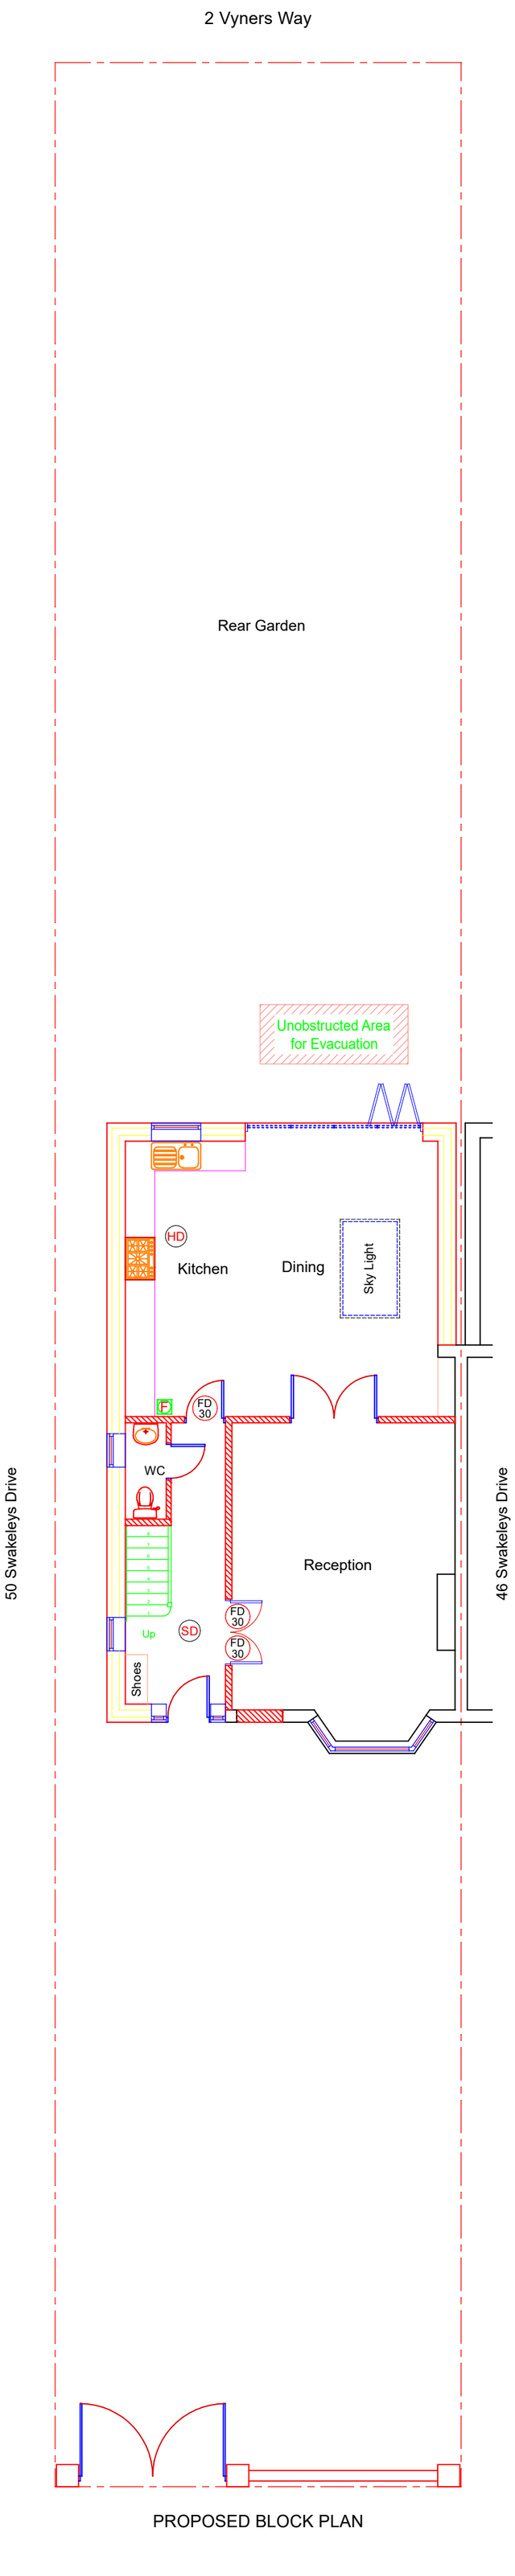

0 1m 2m 3m 4m 5m 6m

Scale 1:100

Notes:

1. Electric Vehicle Charge Point to be provided adjacent to the Front Entrance Door.
2. New Front Boundary Wall 900mm high Brickwork with 900mm high Metal Security Railing and Automated Vehicular Metal Gates in Black to be provided.
3. Existing Garage and Conservatory to be demolished.

Client: MR AND MRS SURAJ GURUNG.		Site: 48 SWAKELEYS DRIVE, ICKENHAM, UB10 8QE.			
Project: DOUBLE STOREY SIDE AND REAR EXTN. WITH LOFT CONVERSION		Title: EXISTING AND PROPOSED BLOCK PLANS.			
Scale: 1:100 @ A2	Date: 28/09/2026	Drawn by: SSC	Drg. No: 48SWAKELEYS/PA/5	Revision: 0	