





BLOCK PLAN
SCALE 1:500

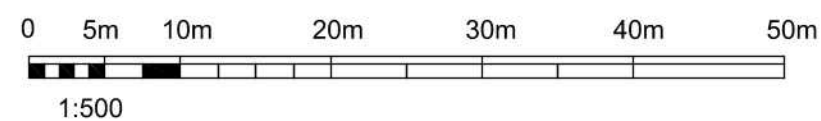

SITE LOCATION PLAN
SCALE 1:1250

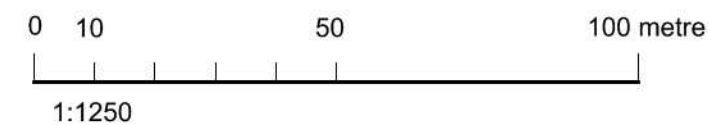

Client	MR ASIF CHOUDARY		Site	114 HARMONDSWORTH RD, WEST DRAYTON, UB7 9JW	
Project	Part Change Of Use to 1 Bed Flat		Title	SITE LOCATION & BLOCK PLANS	
Scale	1:500 & 1:1250@A3	Date	10/10/2019	Drawn by	MS
				Drg. No	114H/LOCPLAN
				Revision	A