

Notes

All new work shown shaded


Demolition generally shown dotted

C Cupboard
W Wardrobe
E/s En-suite
Sh Shower

boundary


Dotted line indicates
45degree line of view

boundary

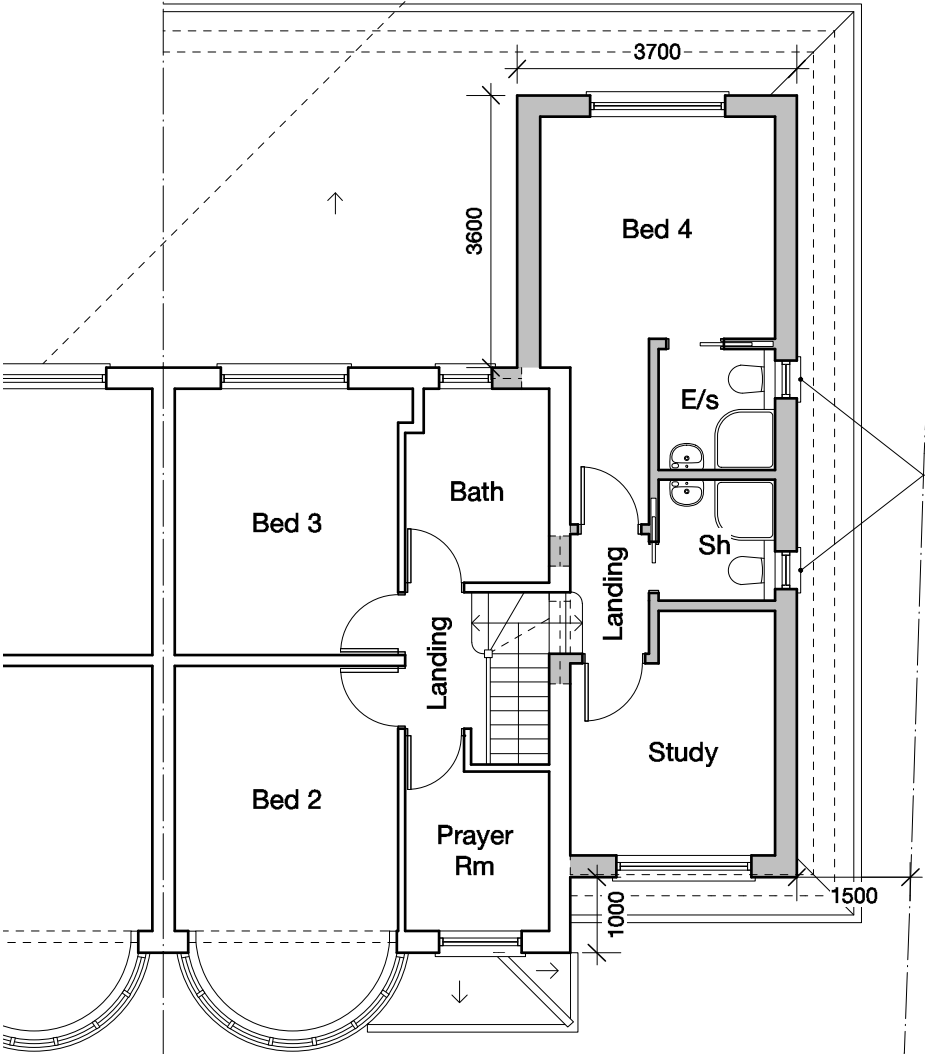

FIRST

boundary

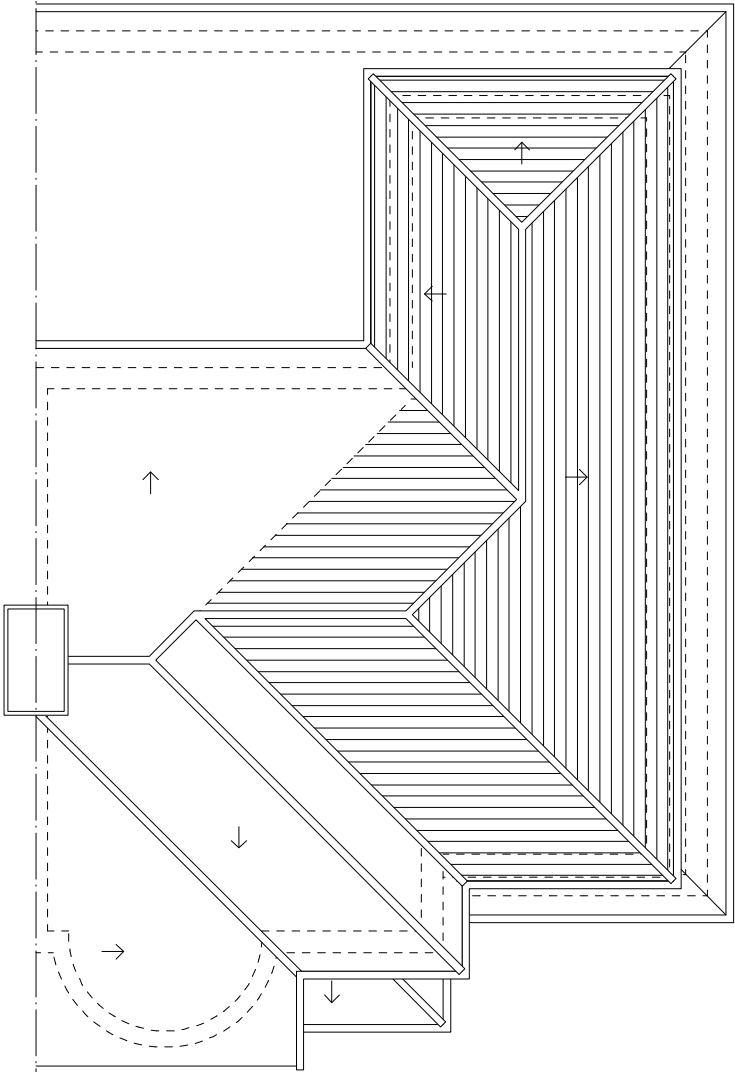

ROOF

B	23/08/19	GSC	Amendments as per officers comments (N. Taplin)
A	31/01/19	GSC	Amendments as per officers comments dated 17/07/18
Revision notes			



info@gc-architecture.com
+44 7944 075787

client
Kai D Properties Ltd

project
26 Oxford Ave, Harlington, Hayes, UB3

drawing
PROPOSED FIRST FLOOR
& ROOF PLANS

date
April 2018

work stage
3

scale
1:100 at A3

drawing no
C01

project no
2018.015

revision
B

Notes

All new work shown shaded

Demolition generally shown dotted



C	23/06/19	GSC	Amendments as per officers comments (N. Taplin)
B	31/01/19	GSC	Amendments as per officers comments dated 17/07/18
A	22/05/18	GSC	North elevation added as per Terraquest email dated 22/05/18

Revision notes



GC
architecture

info@gc-architecture.com
+44 7944 075787

client
Kai D Properties Ltd

project
26 Oxford Ave, Harlington, Hayes, UB3

drawing
PROPOSED ELEVATIONS

date
April 2018


work stage
3

scale
1:100 at A3

drawing no
C02

project no
2018.015

revision
C

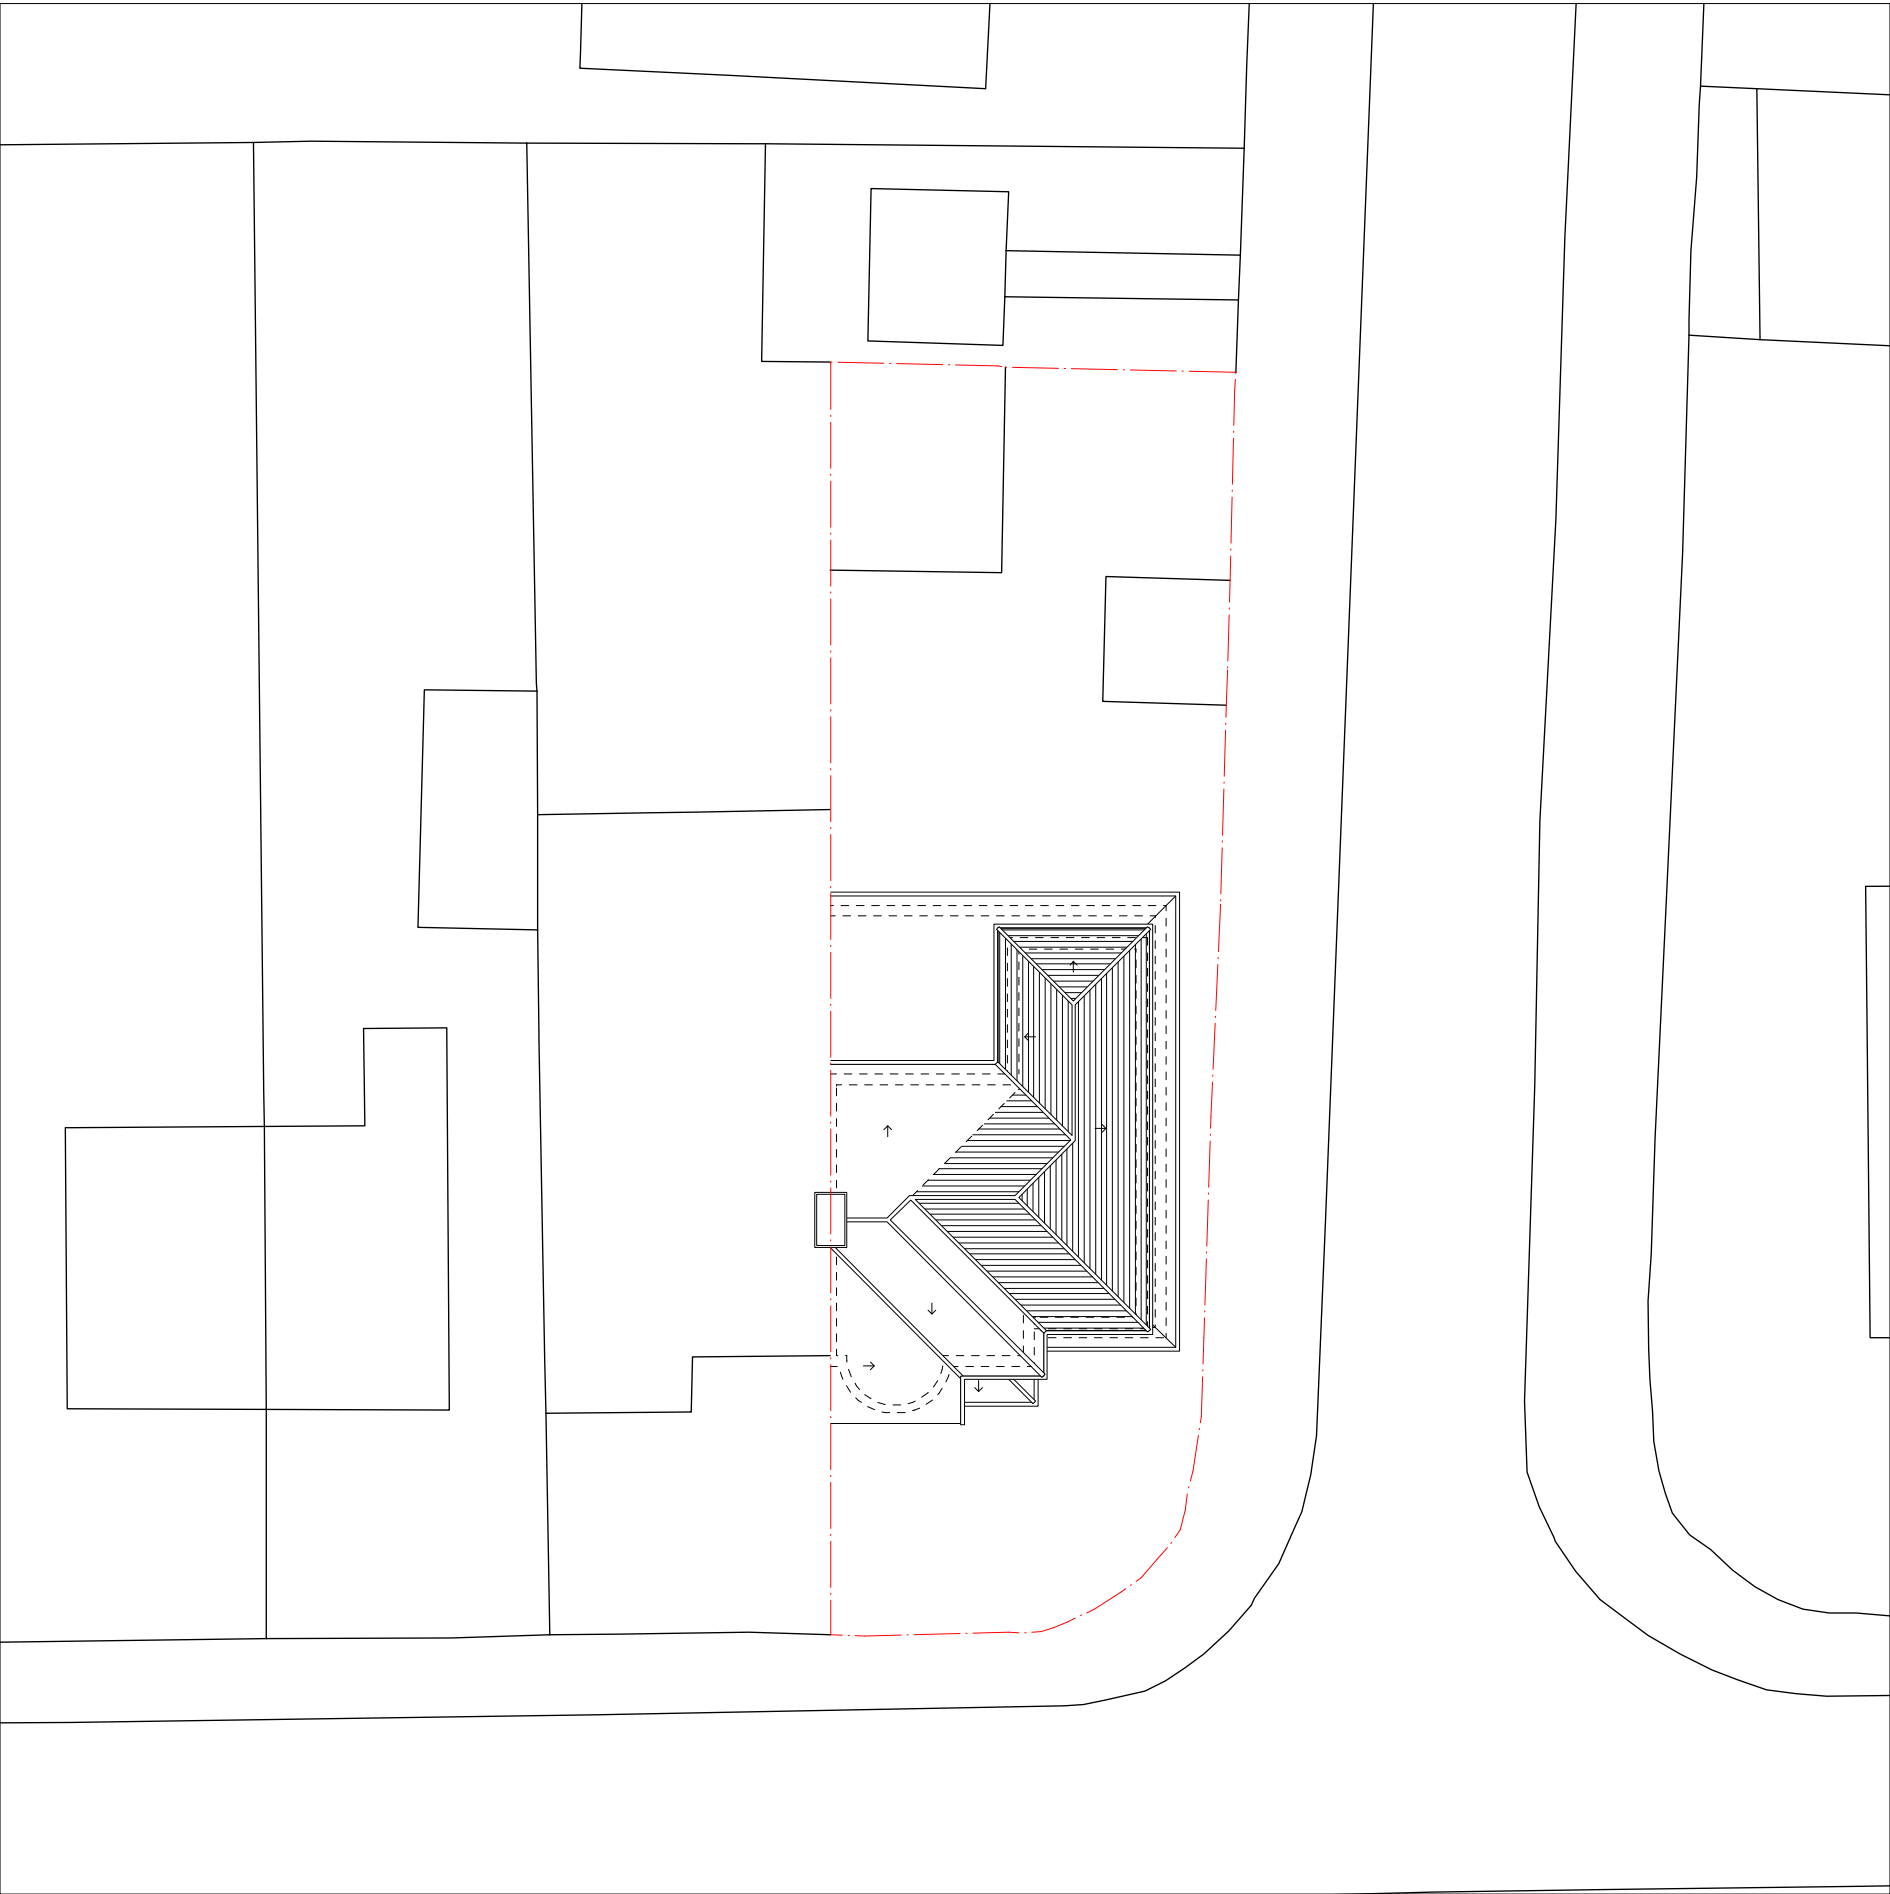

Notes

All new work shown shaded

Demolition generally shown dotted

B	23/08/19	GSC	Amendments as per officers comments (N. Taplin)
A	31/01/19	GSC	Amendments as per officers comments dated 17/07/18
Revision notes			



client
Kai D Properties Ltd

project
26 Oxford Ave, Harlington, Hayes, UB3

drawing PROPOSED SITE LAYOUT

date
April 2018

work stage
3

scale
1:200 at A3

drawing no
C03

project no
2018.015

revision
B

info@gc-architecture.com
+44 7944 075787

