
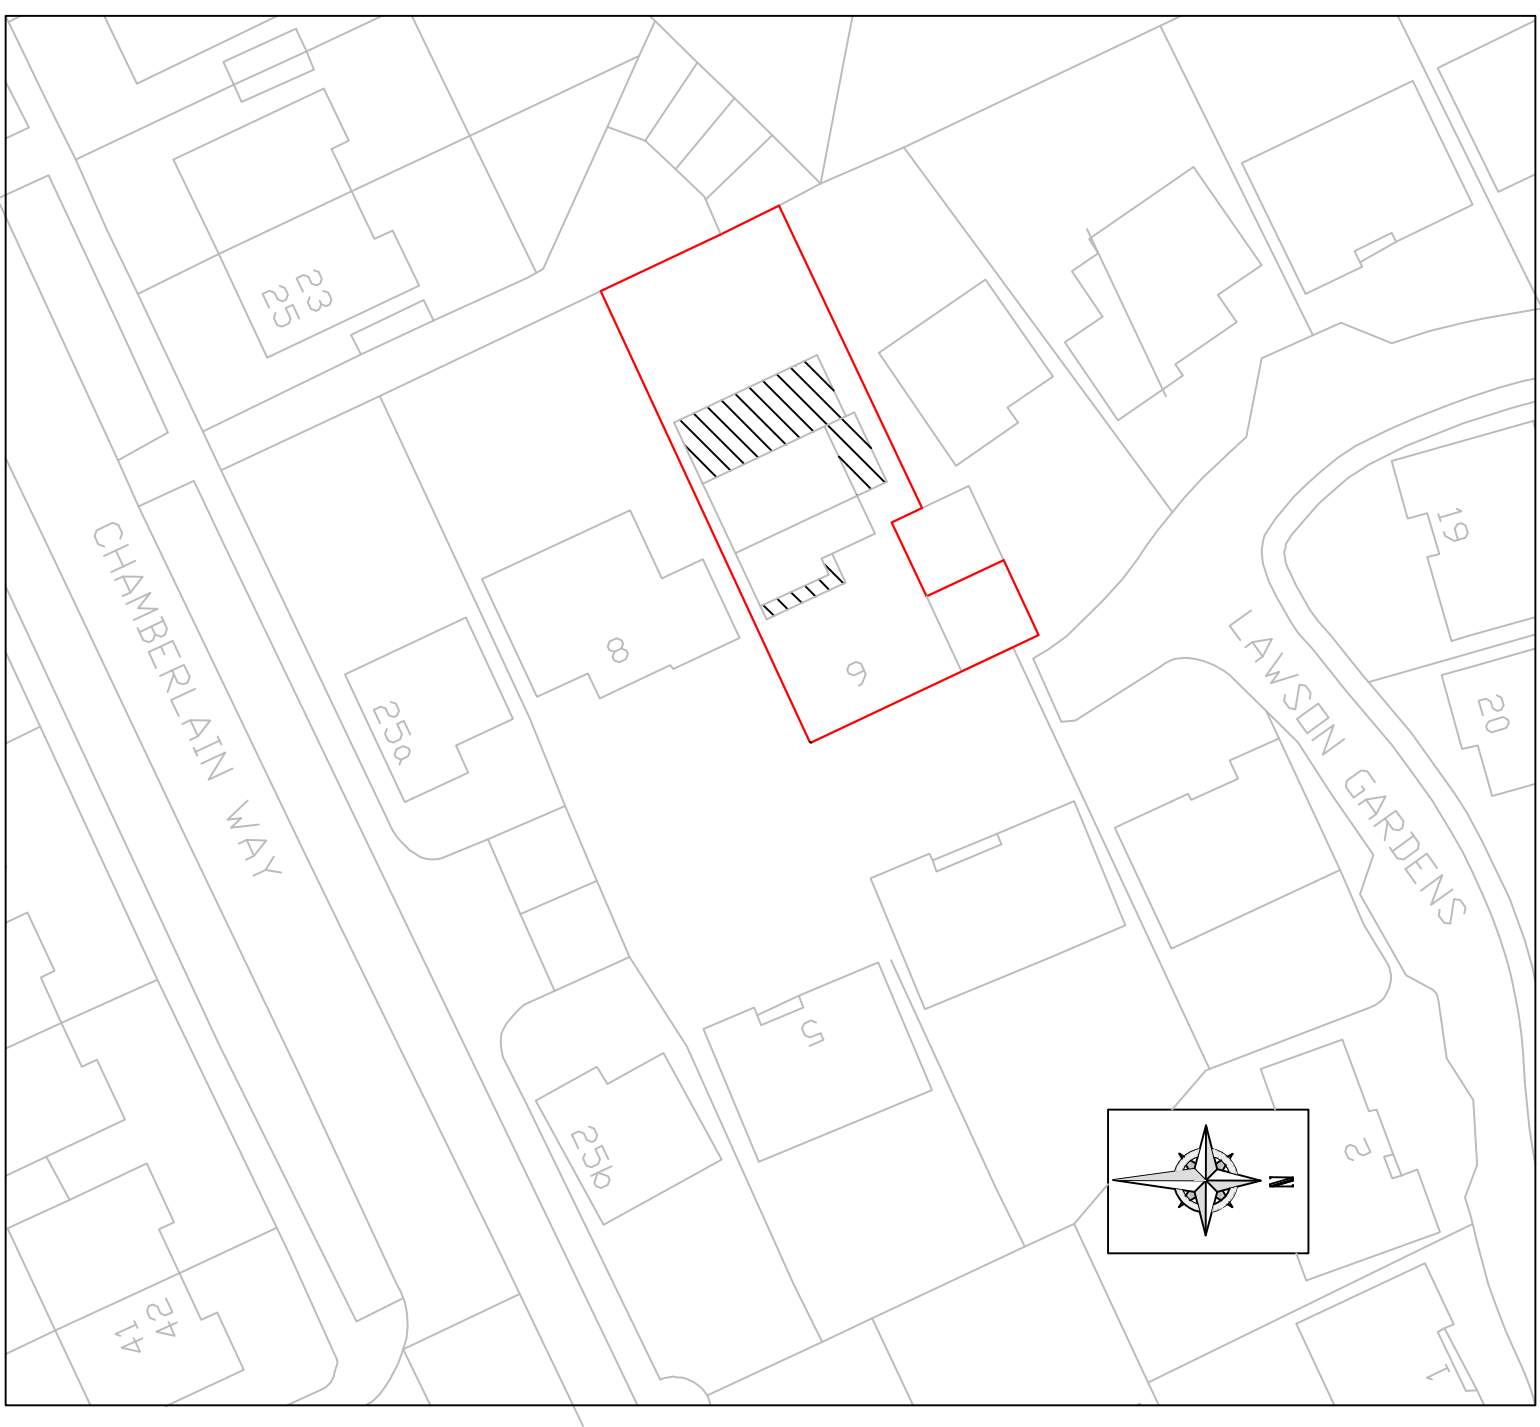


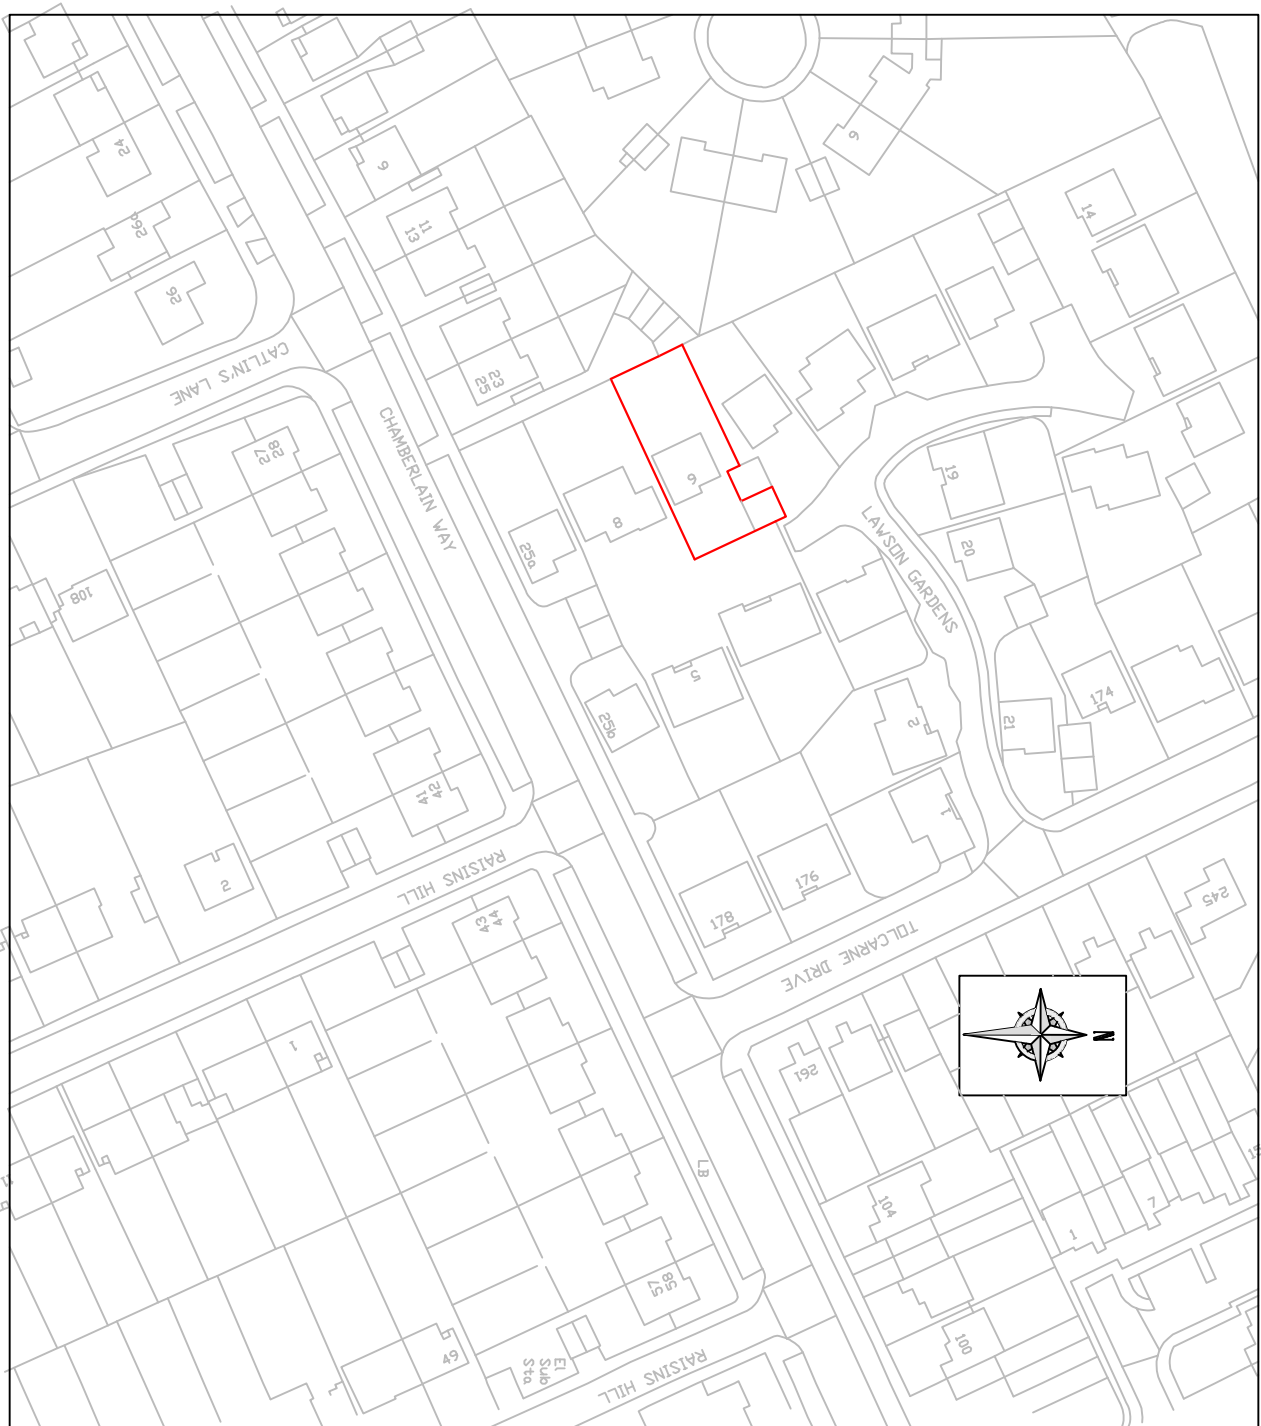

Rev.	Date.	Description	DWN, CHK.		
j e architectural design ltd Architectural & Structural Designers 1 Lytton Close Northolt Village, Northolt Middlesex UB5 5BU T: 020 8845 0795, M: 07930 557913, e:eangelio9@aol.com					
Job Title:		Designed by:		Date:	Scale:
9 Lawson Gardens, Pinner HA5 2EB		Angelo E		Dec. 2020	1:500, 1250@A3
Drawing Title:		Client:		Drawing No:	Rev.
Location Plan				1078/DJ/06	A