
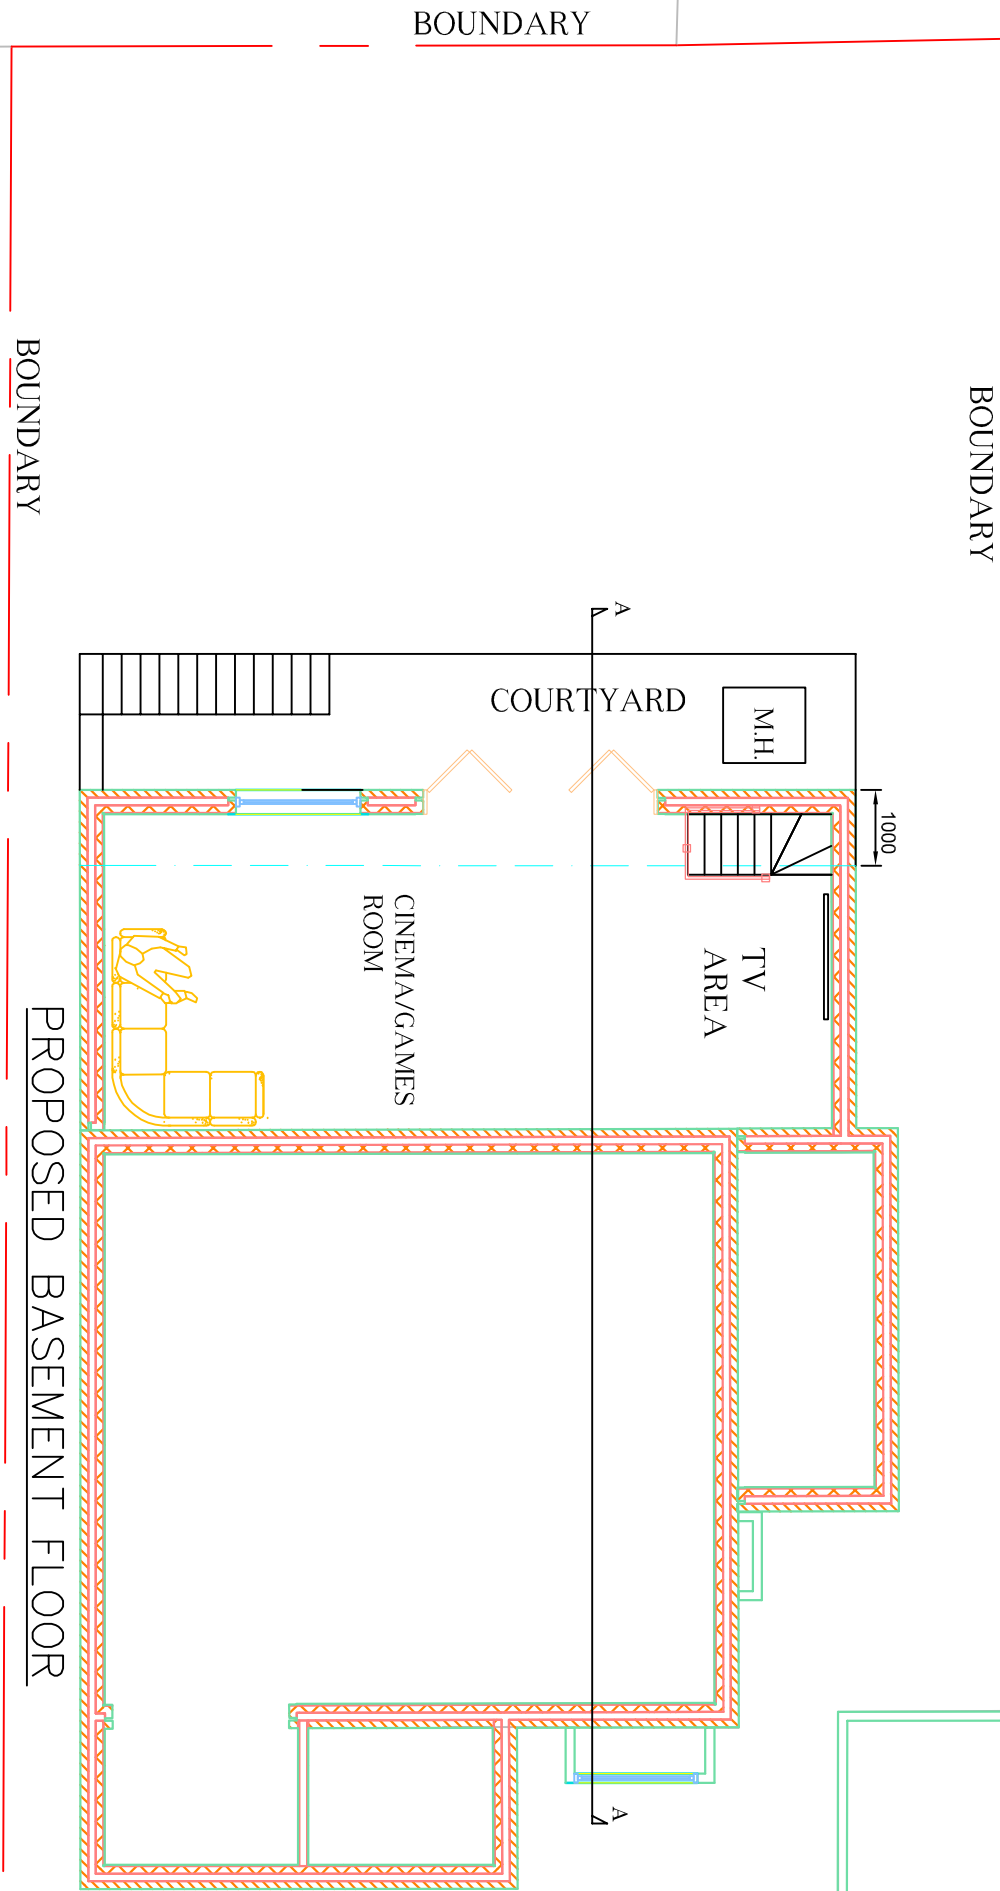


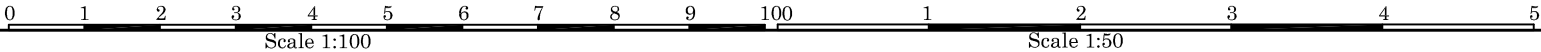

Rev.	Date.	Description	DWN.	CHK.

j e architectural design ltd

Architectural & Structural Designers

1 Lytton Close

Northolt Village, Northolt

Middlesex UB5 5BU

T: 020 8845 0795, M: 07930 557913, e:angelo9@aol.com

Job Title:	9 Lawson Gardens, Pinner HA5 2EB	Designed by:	Angelo E	Date:	May 2021	Scale:	1:100@A3	Rev.	
Drawing Title:	Proposed Basement Floor	Client:		Drawing No:	1078/DJ/11				