A1 [redacted]

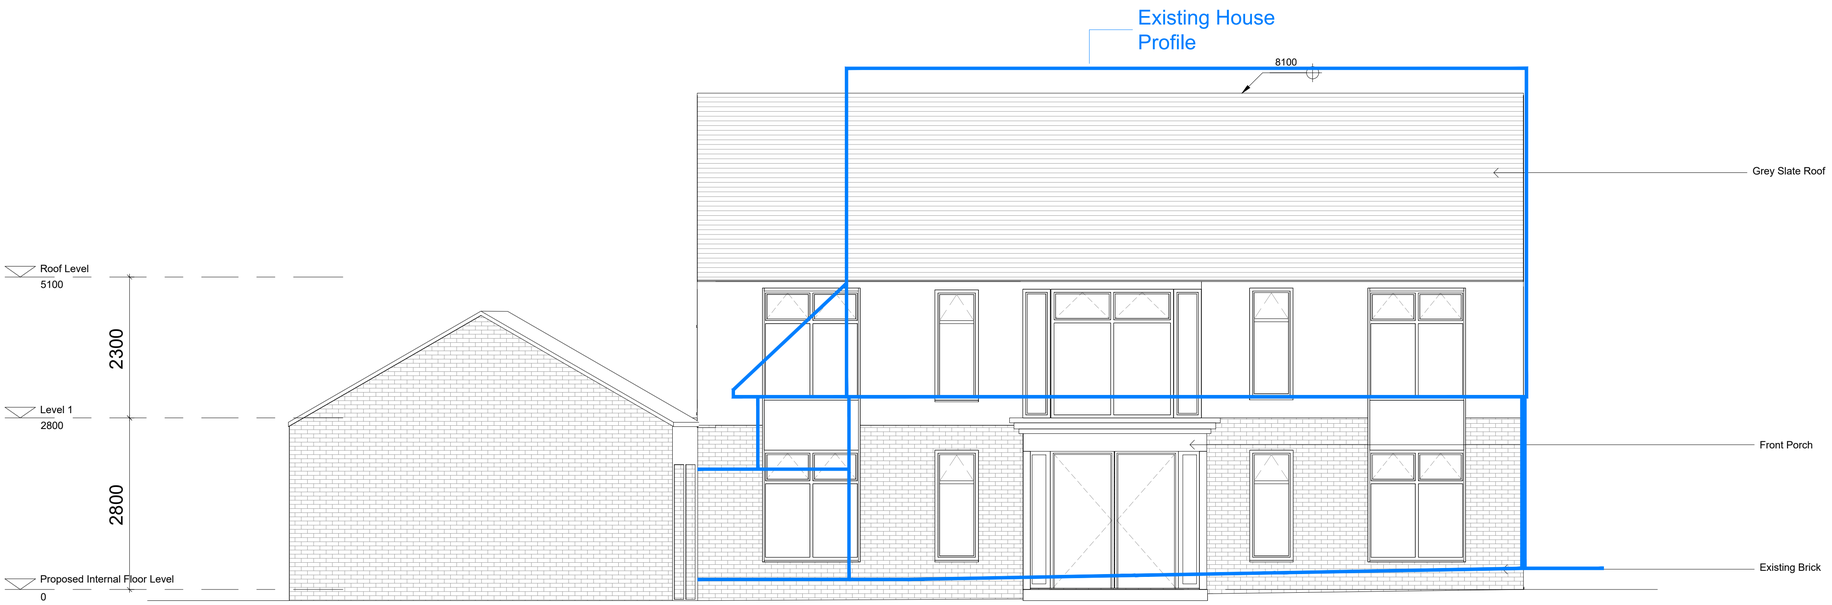

1 Proposed Front Elevation

1 : 50

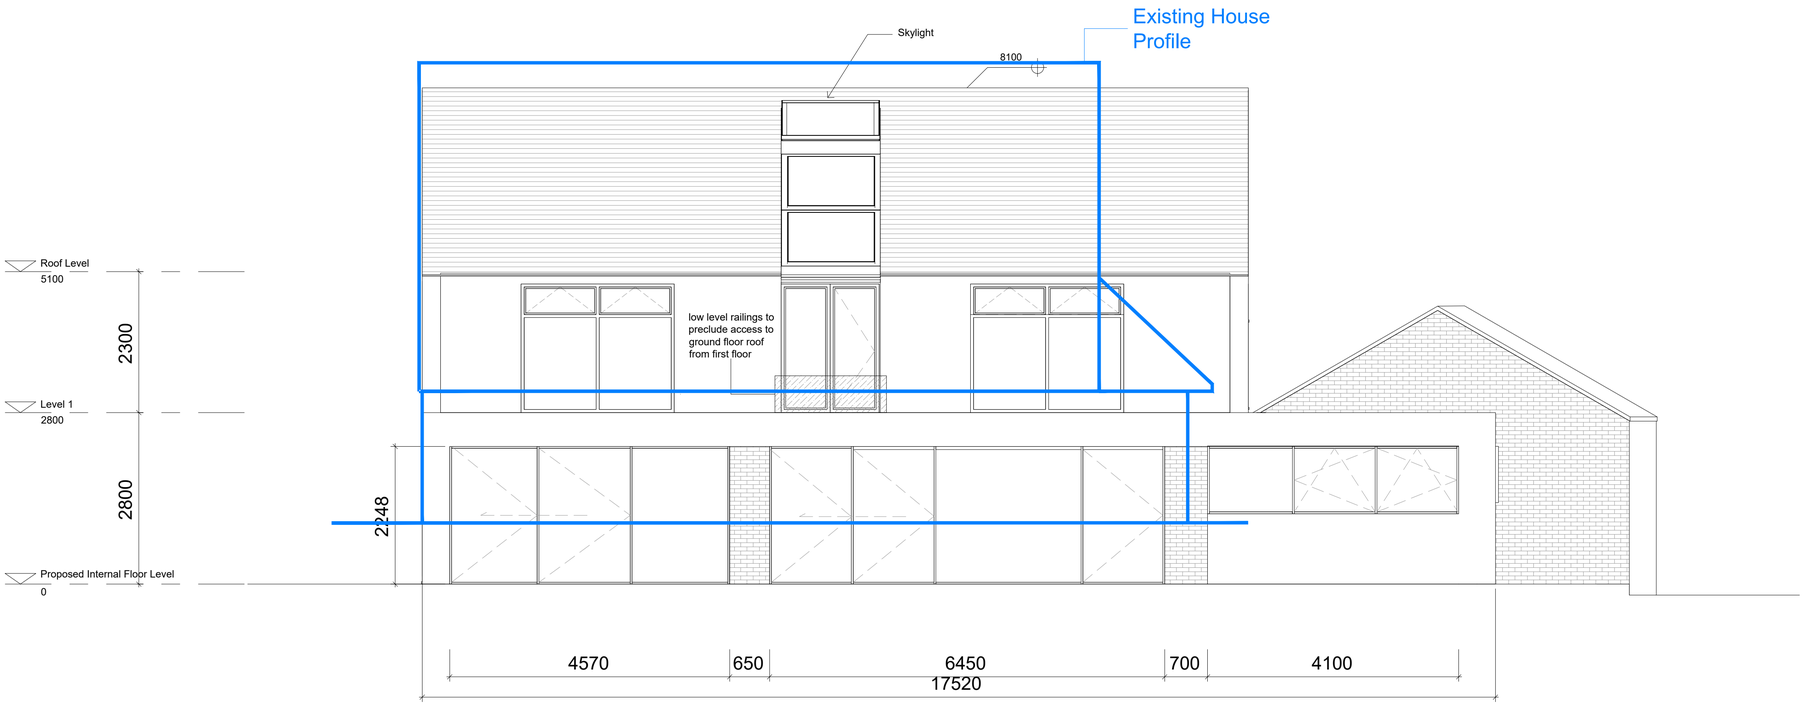

2 Proposed Back Elevation

1 : 50

SCALE m 0 0.5 1.0 1.5 2.0 2.5 3.0 3.5 4.0 4.5 5.0
1:50

ALL DIMENSIONS, LEVELS AND CLEARANCES TO BE CHECKED ON SITE PRIOR TO WORKS COMMENCING

THIS DRAWING SHOULD BE READ IN CONJUNCTION WITH ALL OTHER PROJECT RELATED DRAWINGS, SPECIFICATIONS AND DOCUMENTS AS PART OF A SINGLE PROJECT PACKAGE.

ANY DISCREPANCY BETWEEN THIS DRAWING, OTHER DRAWINGS FORMING PART OF THIS CONTRACT, OR THE SPECIFICATION / BILLS OF QUANTITIES MUST BE CLARIFIED BEFORE COMMENCEMENT OF ANY WORK OR ORDERING OF ANY MATERIALS.

PLEASE CONSULT THE AUTHOR OR PROJECT MANAGER SHOULD THE READER REQUIRE CLARIFICATION ON ANY PART OF THIS DRAWING.

THE COPYRIGHT OF THE DRAWING AND DESIGN IS THE PROPERTY OF THE COMPANY. THIS INFORMATION HAS BEEN ISSUED UNDER SPECIFIC TERMS FOR THIS PROJECT AND MAY ONLY BE USED AND REPRODUCED ACCORDINGLY.

NOTES

Rev	Date	By	Chk	Comment
P1	29.06.22	SC	-	PLANNING ISSUE

Client:
Mr. Mohsin Janmohamed

Project Title:
5 Copse Wood Way,
Northwood,
HA6 2TP

Drawing Title:
Proposed Elevations
Sheet 1

Status:
PLANNING ISSUE

Drawn By:	Designed By:	Checked By:	Approved By
SC	-	-	-

Original Issue Date:	Scale @ A1:
29/06/2022	1:50

Job No/ File Ref
220628

Drawing Number	Revision
1283-006	P1