


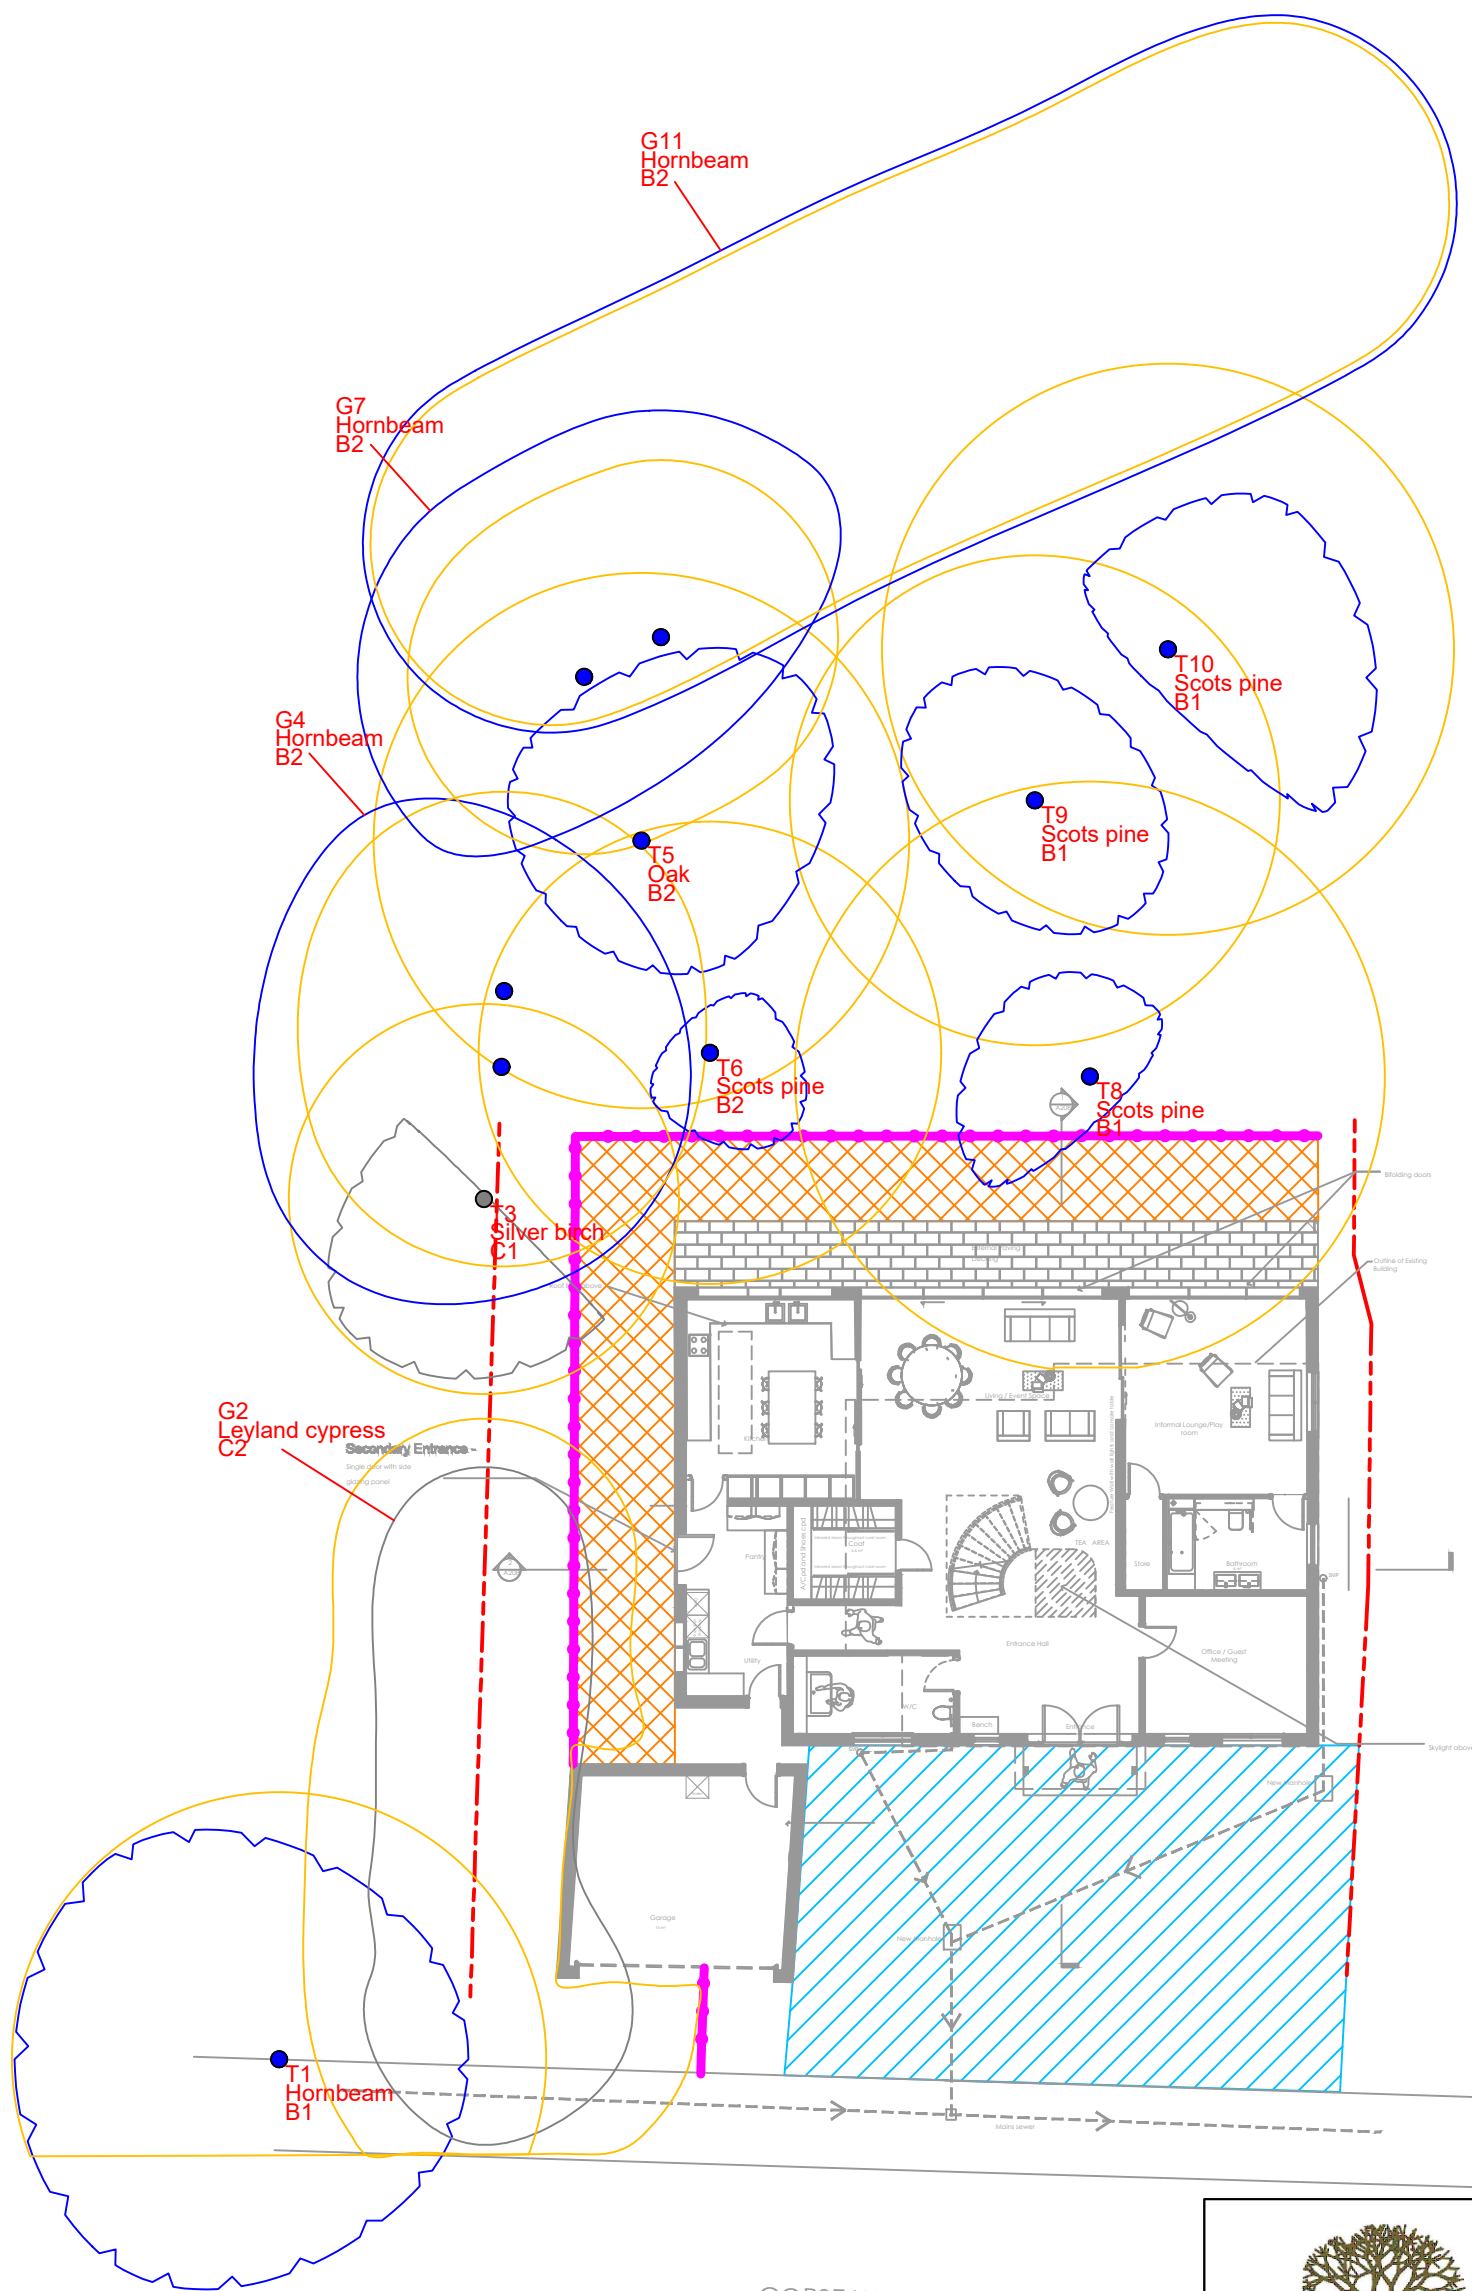

COPSE WOOD WAY



t: 07884 056 025
e: glen@ghatrees.co.uk
www.ghatrees.co.uk

Site: 5 Copse Wood Way, Northwood, HA6 2TP

1:200 @ A3

Drawing Title: Tree Protection Plan

Rev A
August 2022

Key:


- Category A
 - Category B
 - Category C
 - Category U
- Category
- Root Protection Area
- Crown Spread
- Tree Number
- Species
- Category

Tree Protection Fencing

Temporary Ground Protection

Area for Delivery & Storage

NOTE: Tree/group numbers marked have approximate locations.

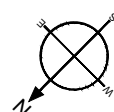

5m 10m