

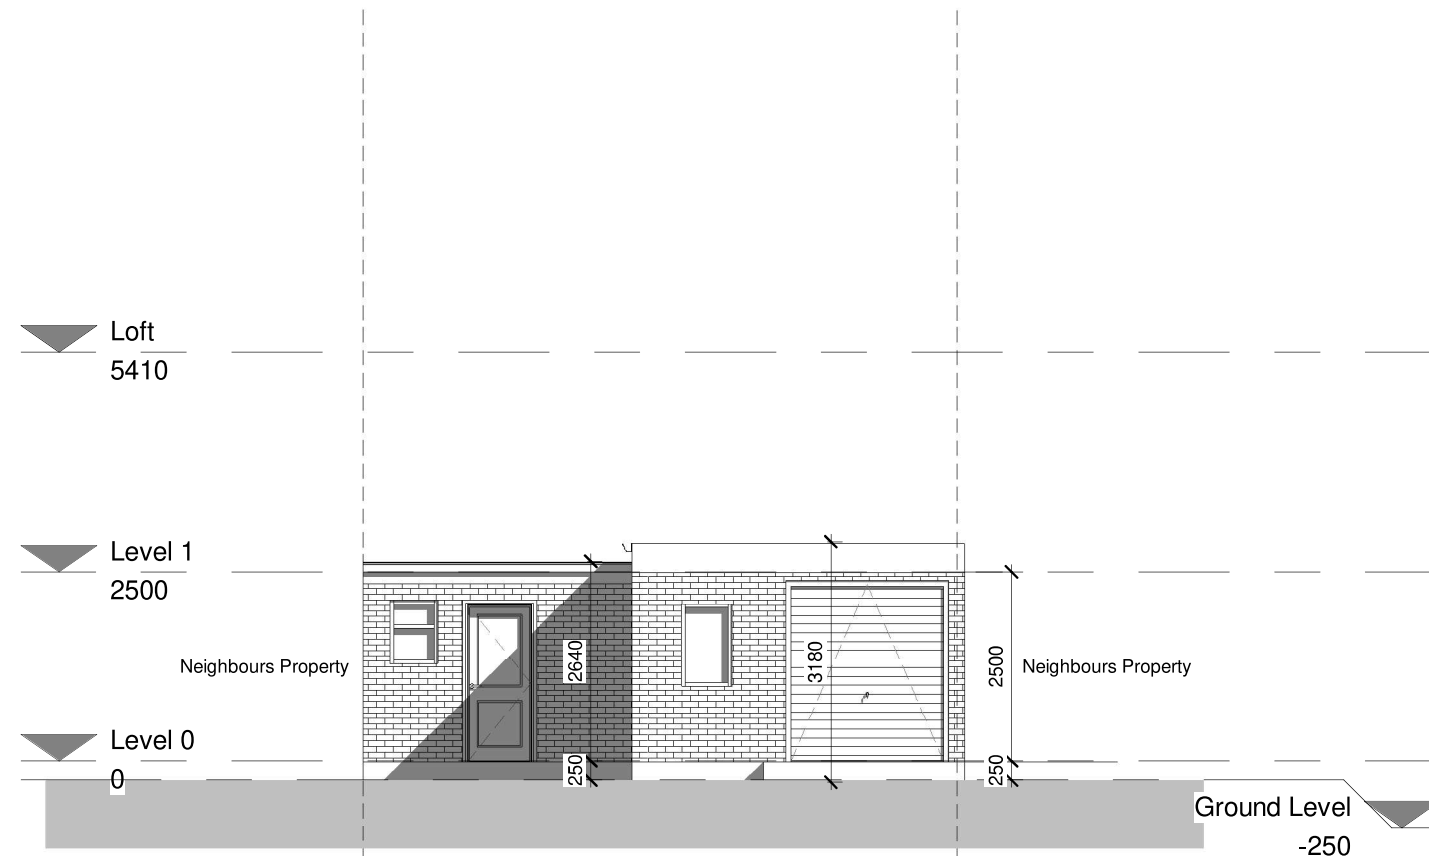


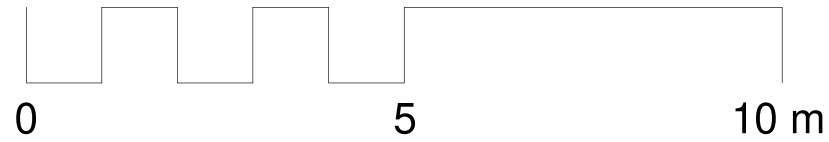

1 **Front elevation - Existing**  
1 : 100

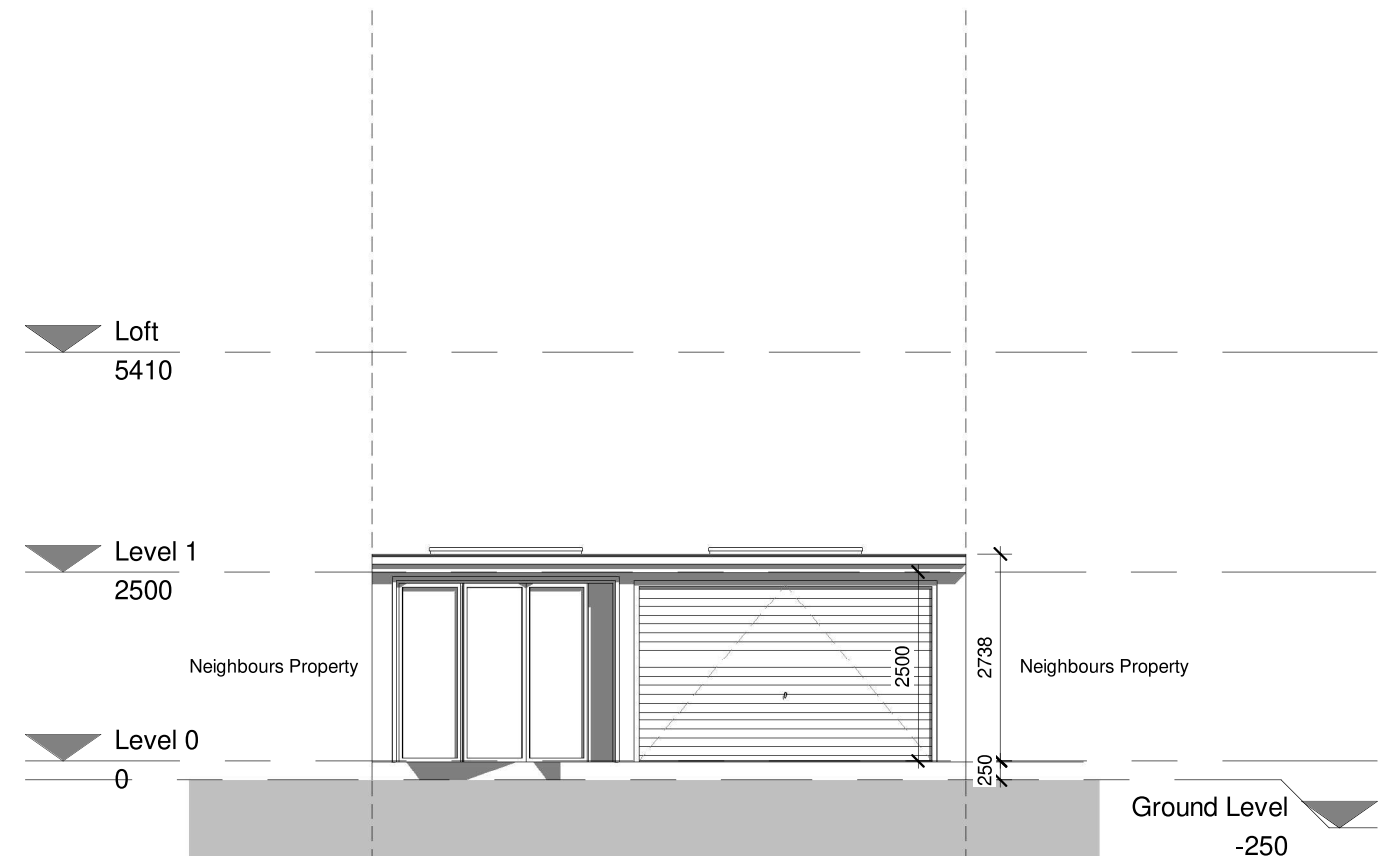

2 **Front elevation - Proposed**  
1 : 100