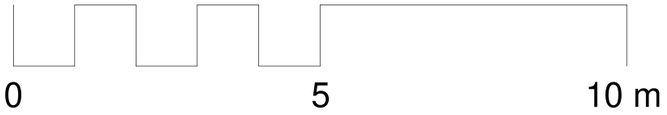

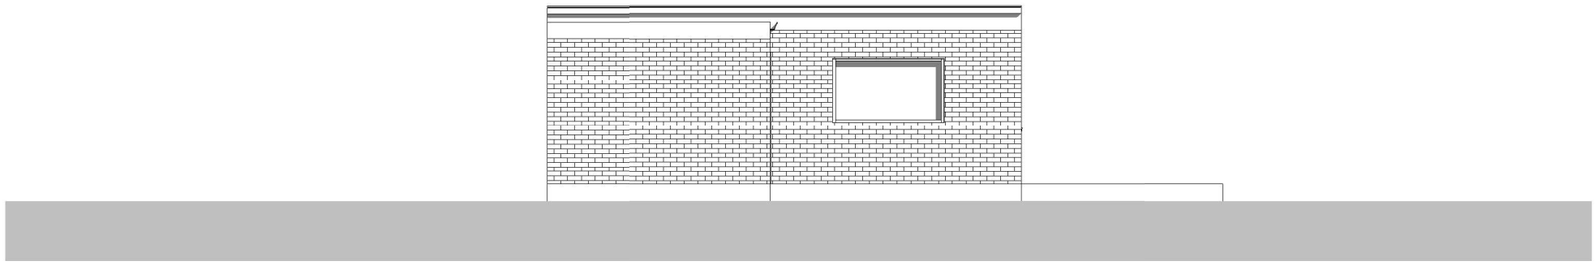

1 Side elevation 2 - Existing

1 : 100

2 Side elevation 2- Proposed

1 : 100

THE MARKET DESIGN & BUILD
A TRUE DESIGN & BUILD COMPANY

320 High Street
Harlington, Hayes,
Middlesex,
UB3 5DU

t:0203 432 5269

www.themarketdesignbuild.com
info@themarketdesignbuild.com

RIBA Chartered Practice

COPYRIGHT
This drawing has been produced by The Market Design & Build's Chartered Architect and is not to be used or reproduced by any other party for any purpose.

Site survey to be conducted before any building work is carried out. Any discrepancies to be reported to architect.

All measurements to be checked prior to construction. Any changes to be reported back to this office.

Contractor responsible for calling out building control officer as required at stages requested by council.

ISSUE:	Outbuilding
TITLE	Side elevation 2
PROJECT	5 Chalfont Road, Hayes, UB3 3BU
Scale (@ A3)	1 : 100
Date	Feb 2022
DWG NO:	A109 + A209
Draft No : 1	
By:	Ameena
Checked By:	Andrei