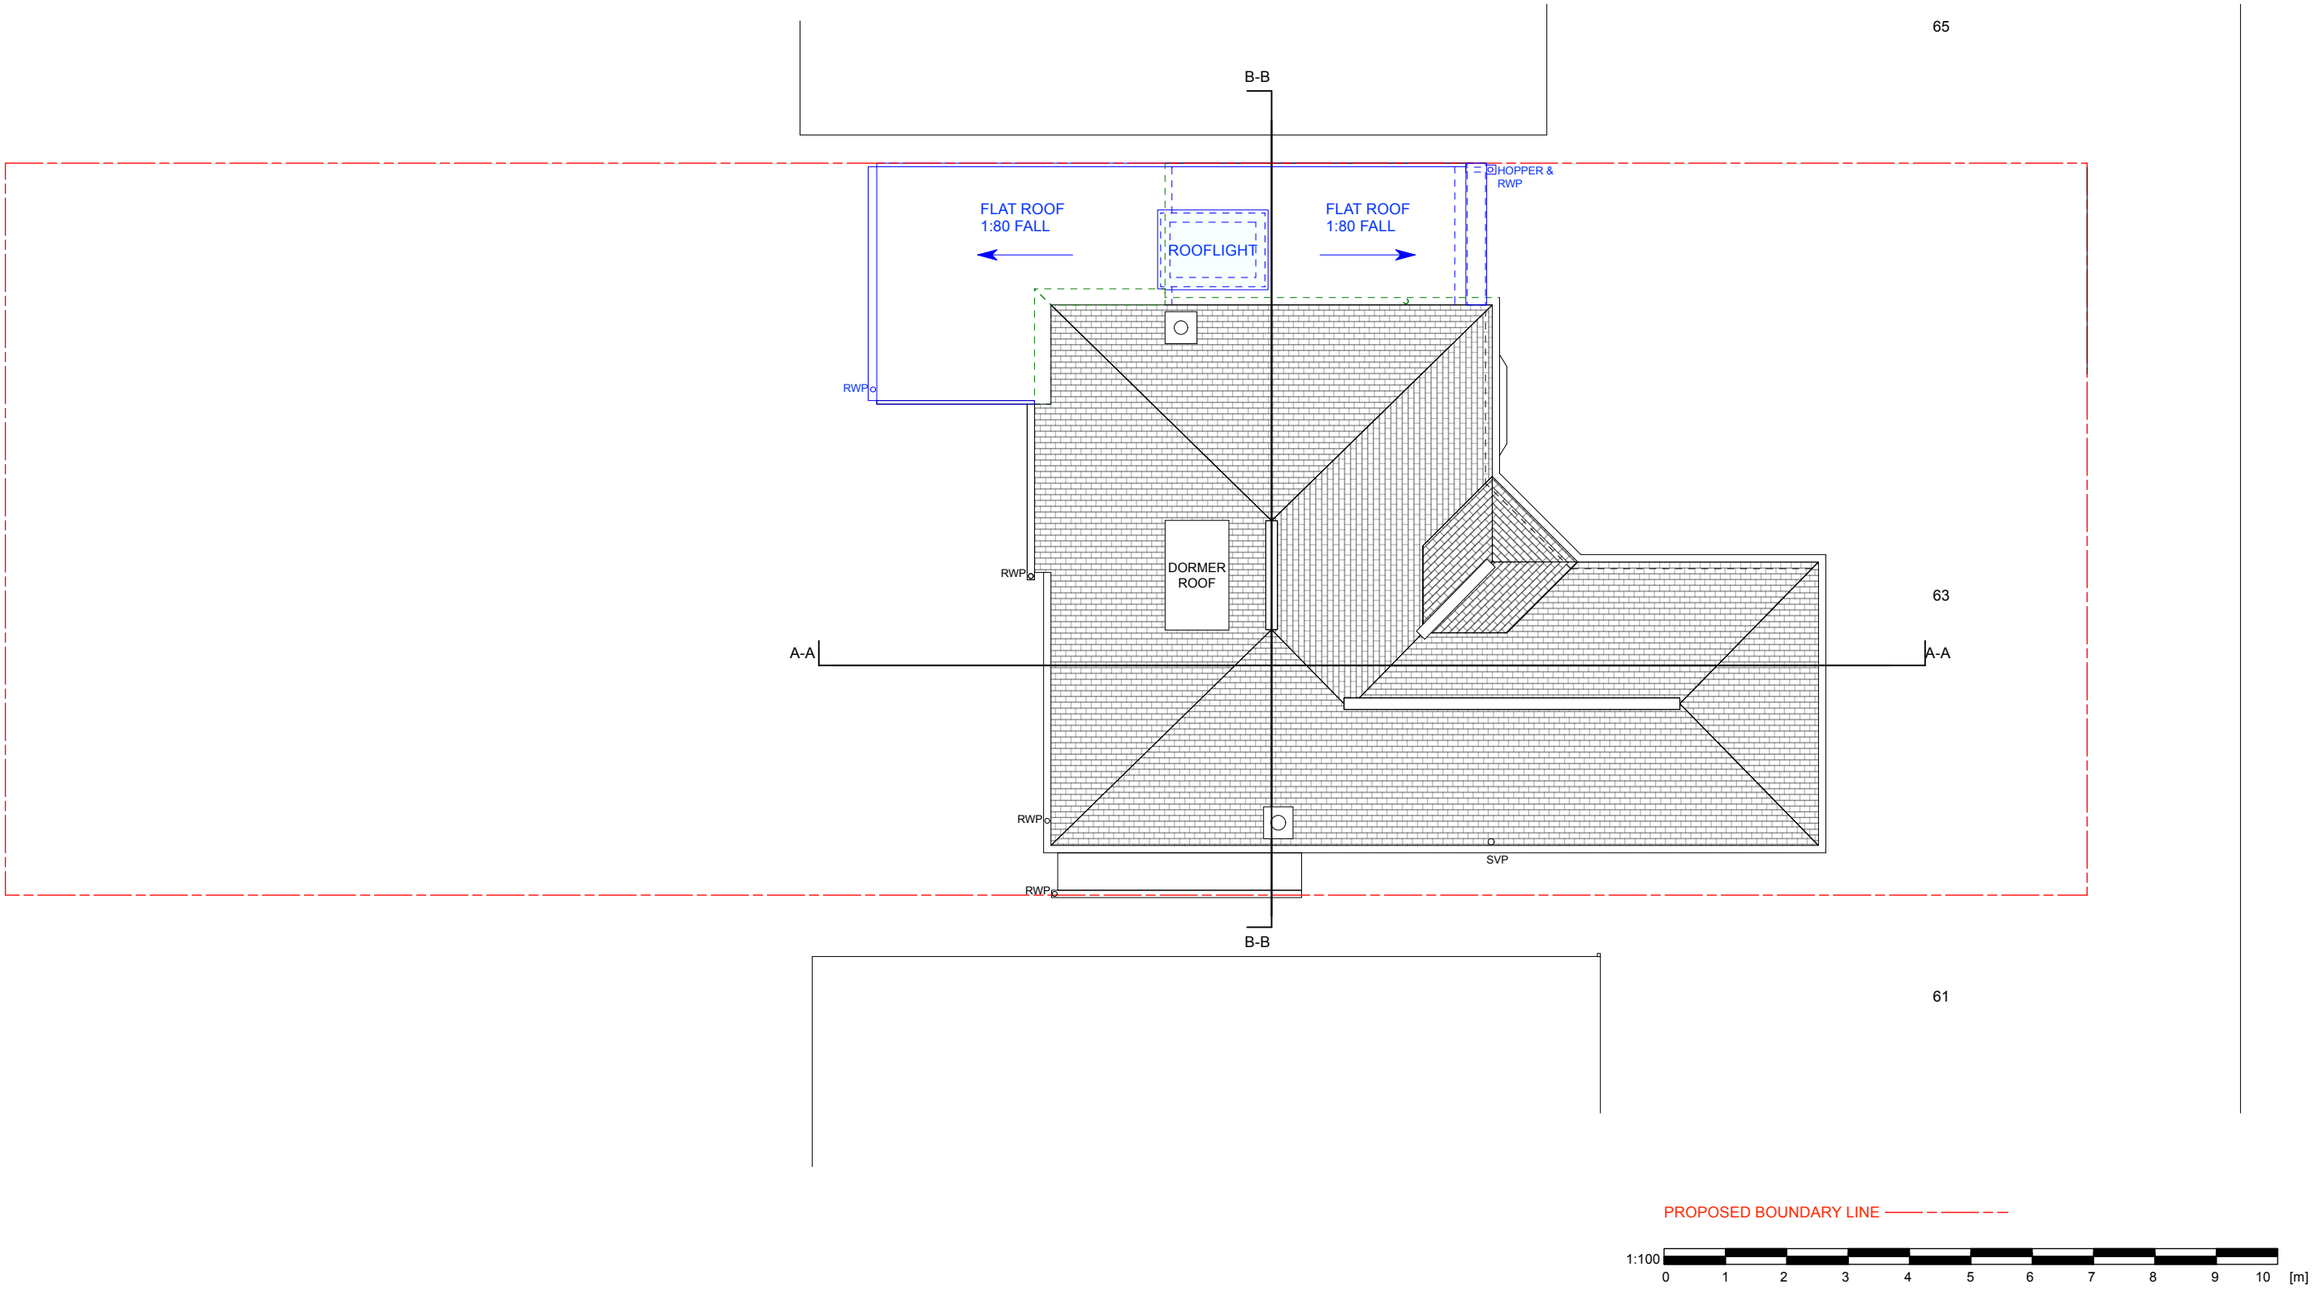

PROPOSED ROOF PLAN

FOR PLANNING APPLICATION

REV.	DATE	DESCRIPTION	REV.	DATE	DESCRIPTION	REV.	DATE	DESCRIPTION

NOTE:

ALL DIMENSIONS ARE IN MILLIMETERS. INCONSISTENCIES ARE TO BE REPORTED TO THE ARCHITECT IMMEDIATELY.

COPYRIGHT IS HELD BY SIMON MILLER ARCHITECTS LTD.

CLIENT: CLAER WEBSTER

PROJECT: RAISING OF GARAGE ROOF WITH FRONT GARDEN ALTERATIONS

SITE: 63 STANLEY ROAD, NORTHWOOD HILLS, HA6 1RJ

DRAWING TITLE: PROPOSED ROOF PLAN

SIMON MILLER ARCHITECTS
T+44 (0)20 8201 9875
info@simonmillerarchitects.com
simonmillerarchitects
11 Portsdown Mews
Temple Fortune
London NW11 7HD

DATE:	JANUARY 2025
DRAWN BY:	TJ
SCALE:	1:100 @ A3
DRAWING NO.:	591 PL03
REVISION:	