
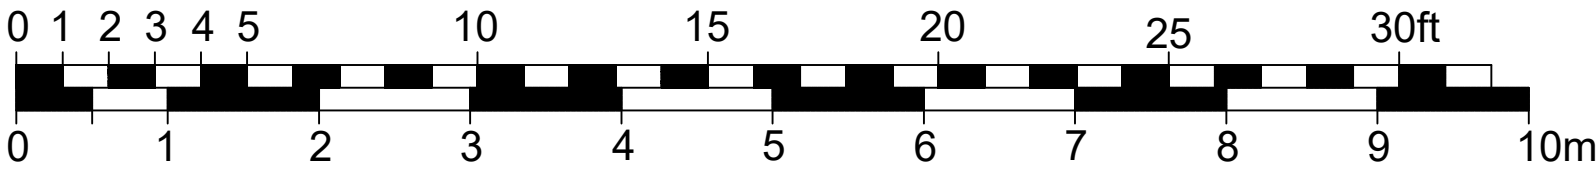
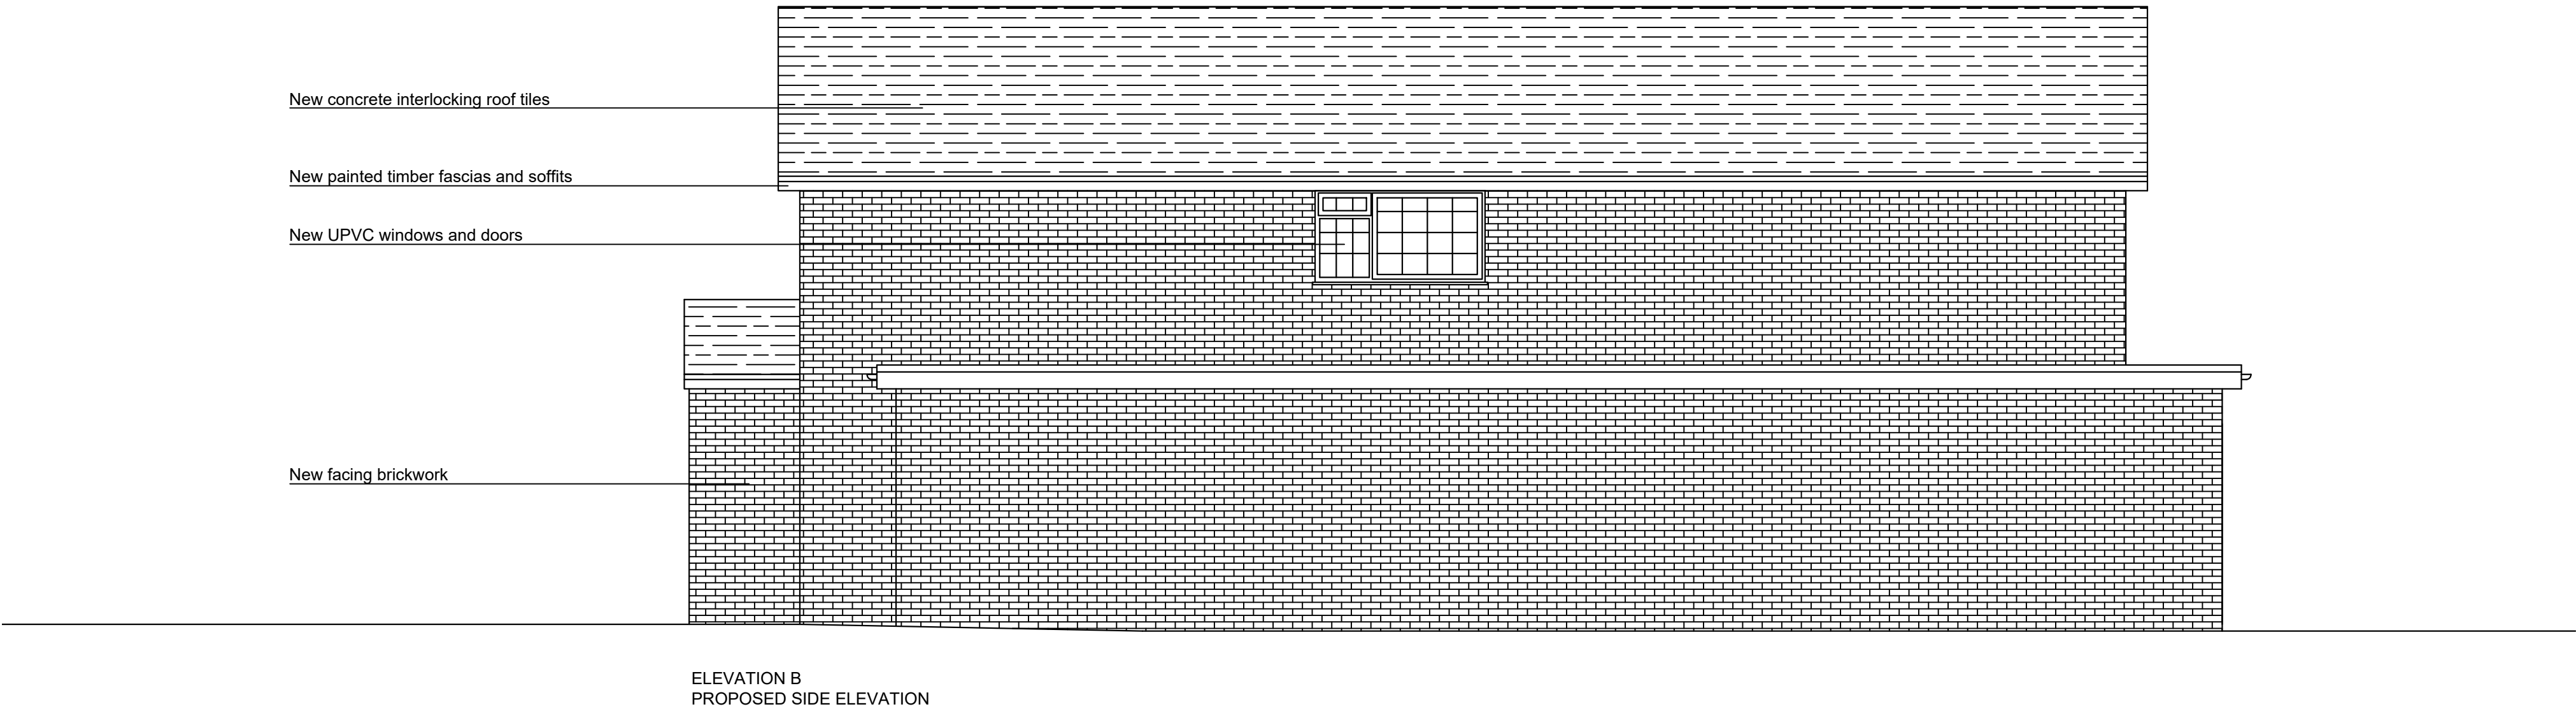


General Notes

© ABAY ARCHITECTURE RIBA

All dimensions and levels to be checked on site and any discrepancies to be reported to the architect before construction.

Written dimensions to be taken in preference to scaled dimensions.

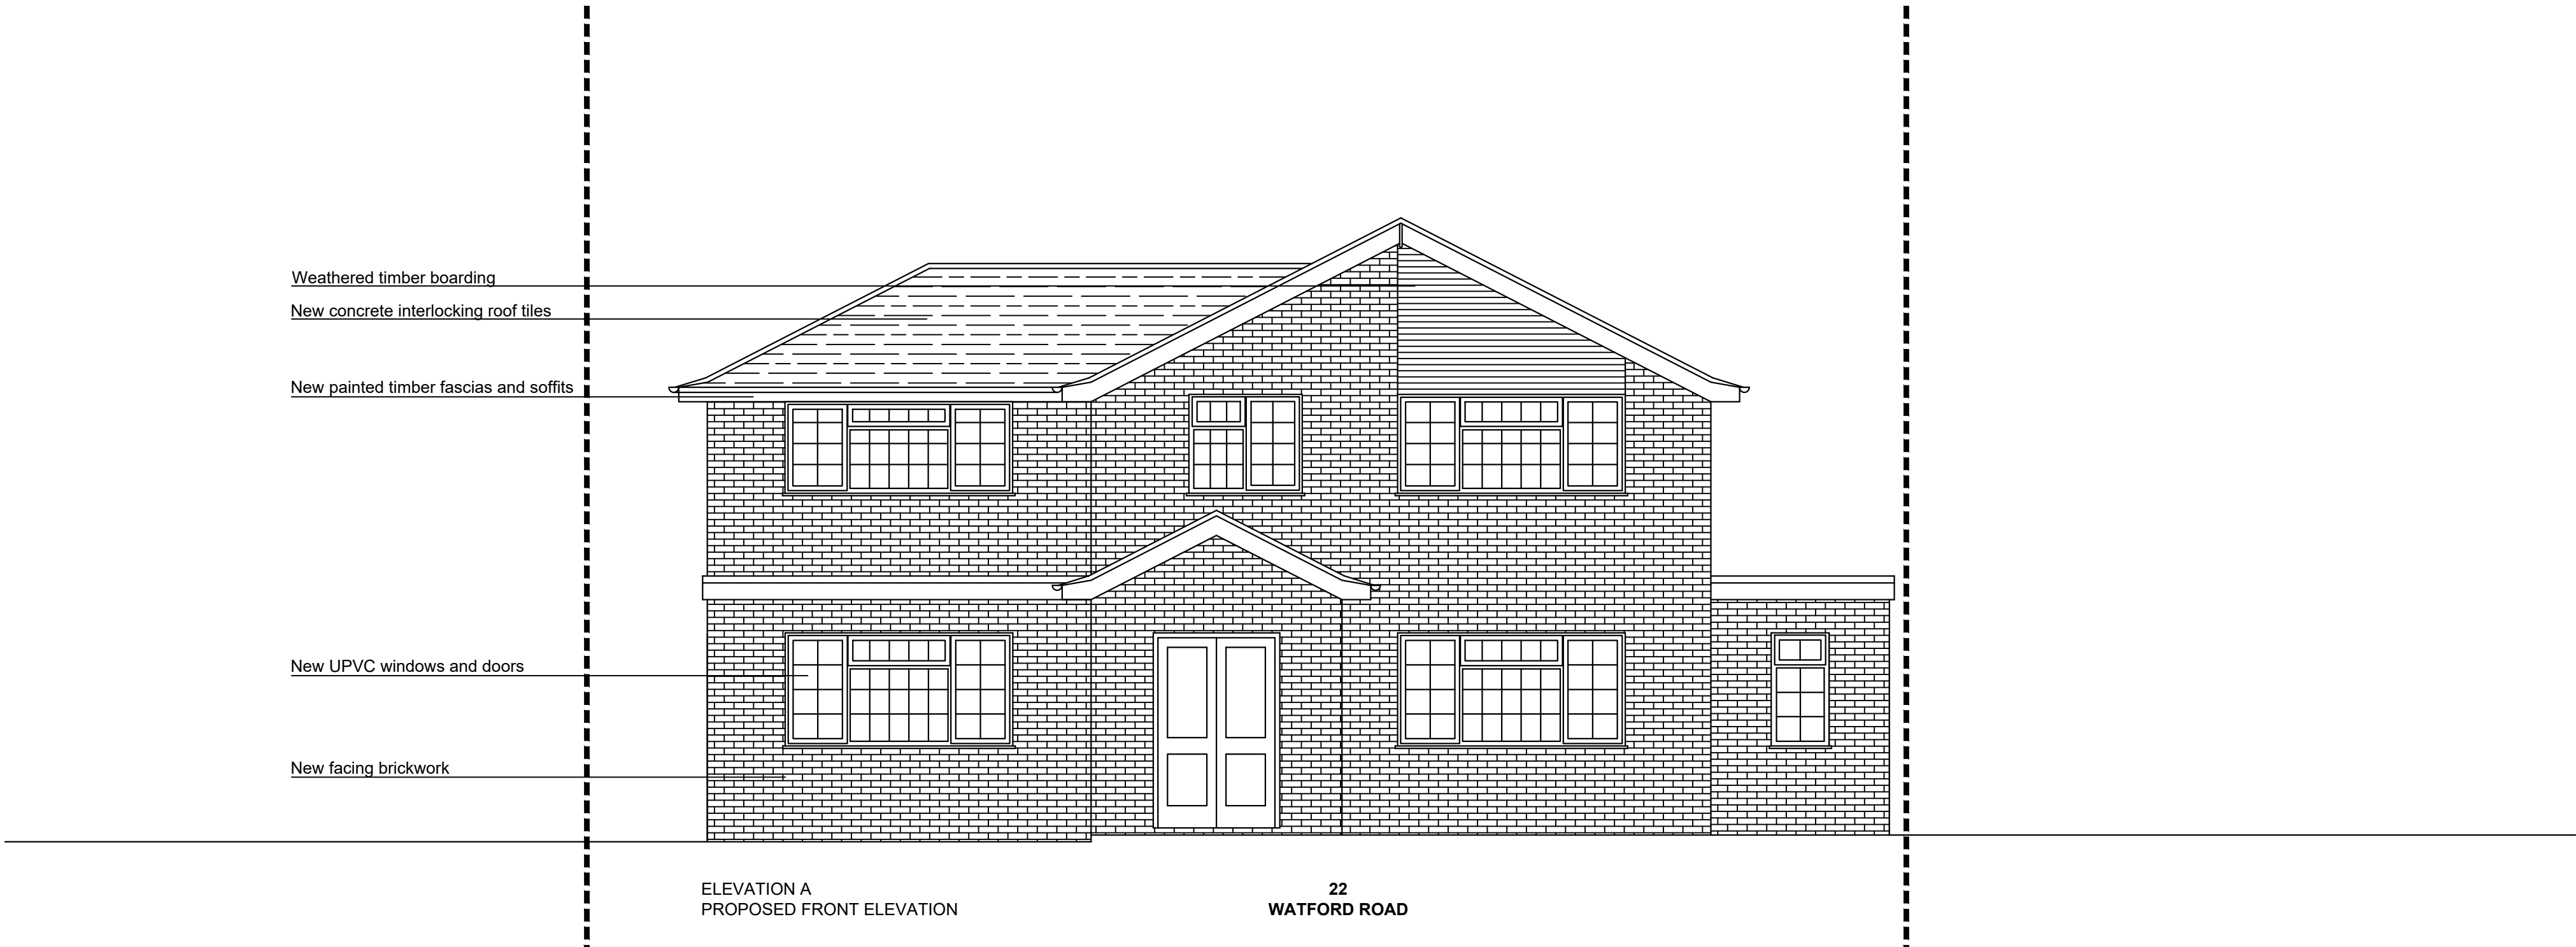

Rev	Date	Amendment
-----	------	-----------

CLIENT

MR. S. RIZVI
22 WATFORD ROAD
NORTHWOOD
HA6 3NT

PROJECT

PROPOSED
Elevations Sheet 1 of 2

DATE

08.08.21

SCALE

1:50 @ A1

DRAWN

NA

REV

DRAWING NUMBER

1213-P-007

Neha Abayawardana RIBA
abay.architecture@yahoo.com

ABAY ARCHITECTURE